




I Contextual elevation showing adjacent properties
Scale 1:125

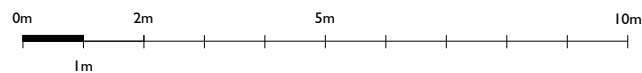

Revision notes:

Rev:	Date:	Notes:
		1. DO NOT SCALE FROM THIS DRAWING (EXCEPT FOR PLANNING APPLICATION PURPOSES). 2. ALL DIMENSIONS AND LEVELS TO BE CHECKED ON SITE BEFORE CARRYING OUT WORK. 3. ALL DISCREPANCIES TO BE REPORTED TO THE ARCHITECT BEFORE CARRYING OUT WORK. 4. READ WITH OTHER CONTRACT DOCUMENTS 5. IF IN DOUBT ASK. CONSENT IS REQUIRED FOR ITS USE, REPRODUCTION OR FOR COPYING TO ANY THIRD PARTY.

Drawn by:

MM

Client:

Mr K Baker

Project:

Limmer Lane, Felpham

Drawing Title:

W2058 - 05 Street Elevation

Date:

14/09/2020

Scale @ A3:

1 to 125

Revision:

n/a

W H A L E B A C K

Trinity Cottage, Boxgrove
Chichester PO18 0NW

01243 514945
www.whaleback.co.uk