


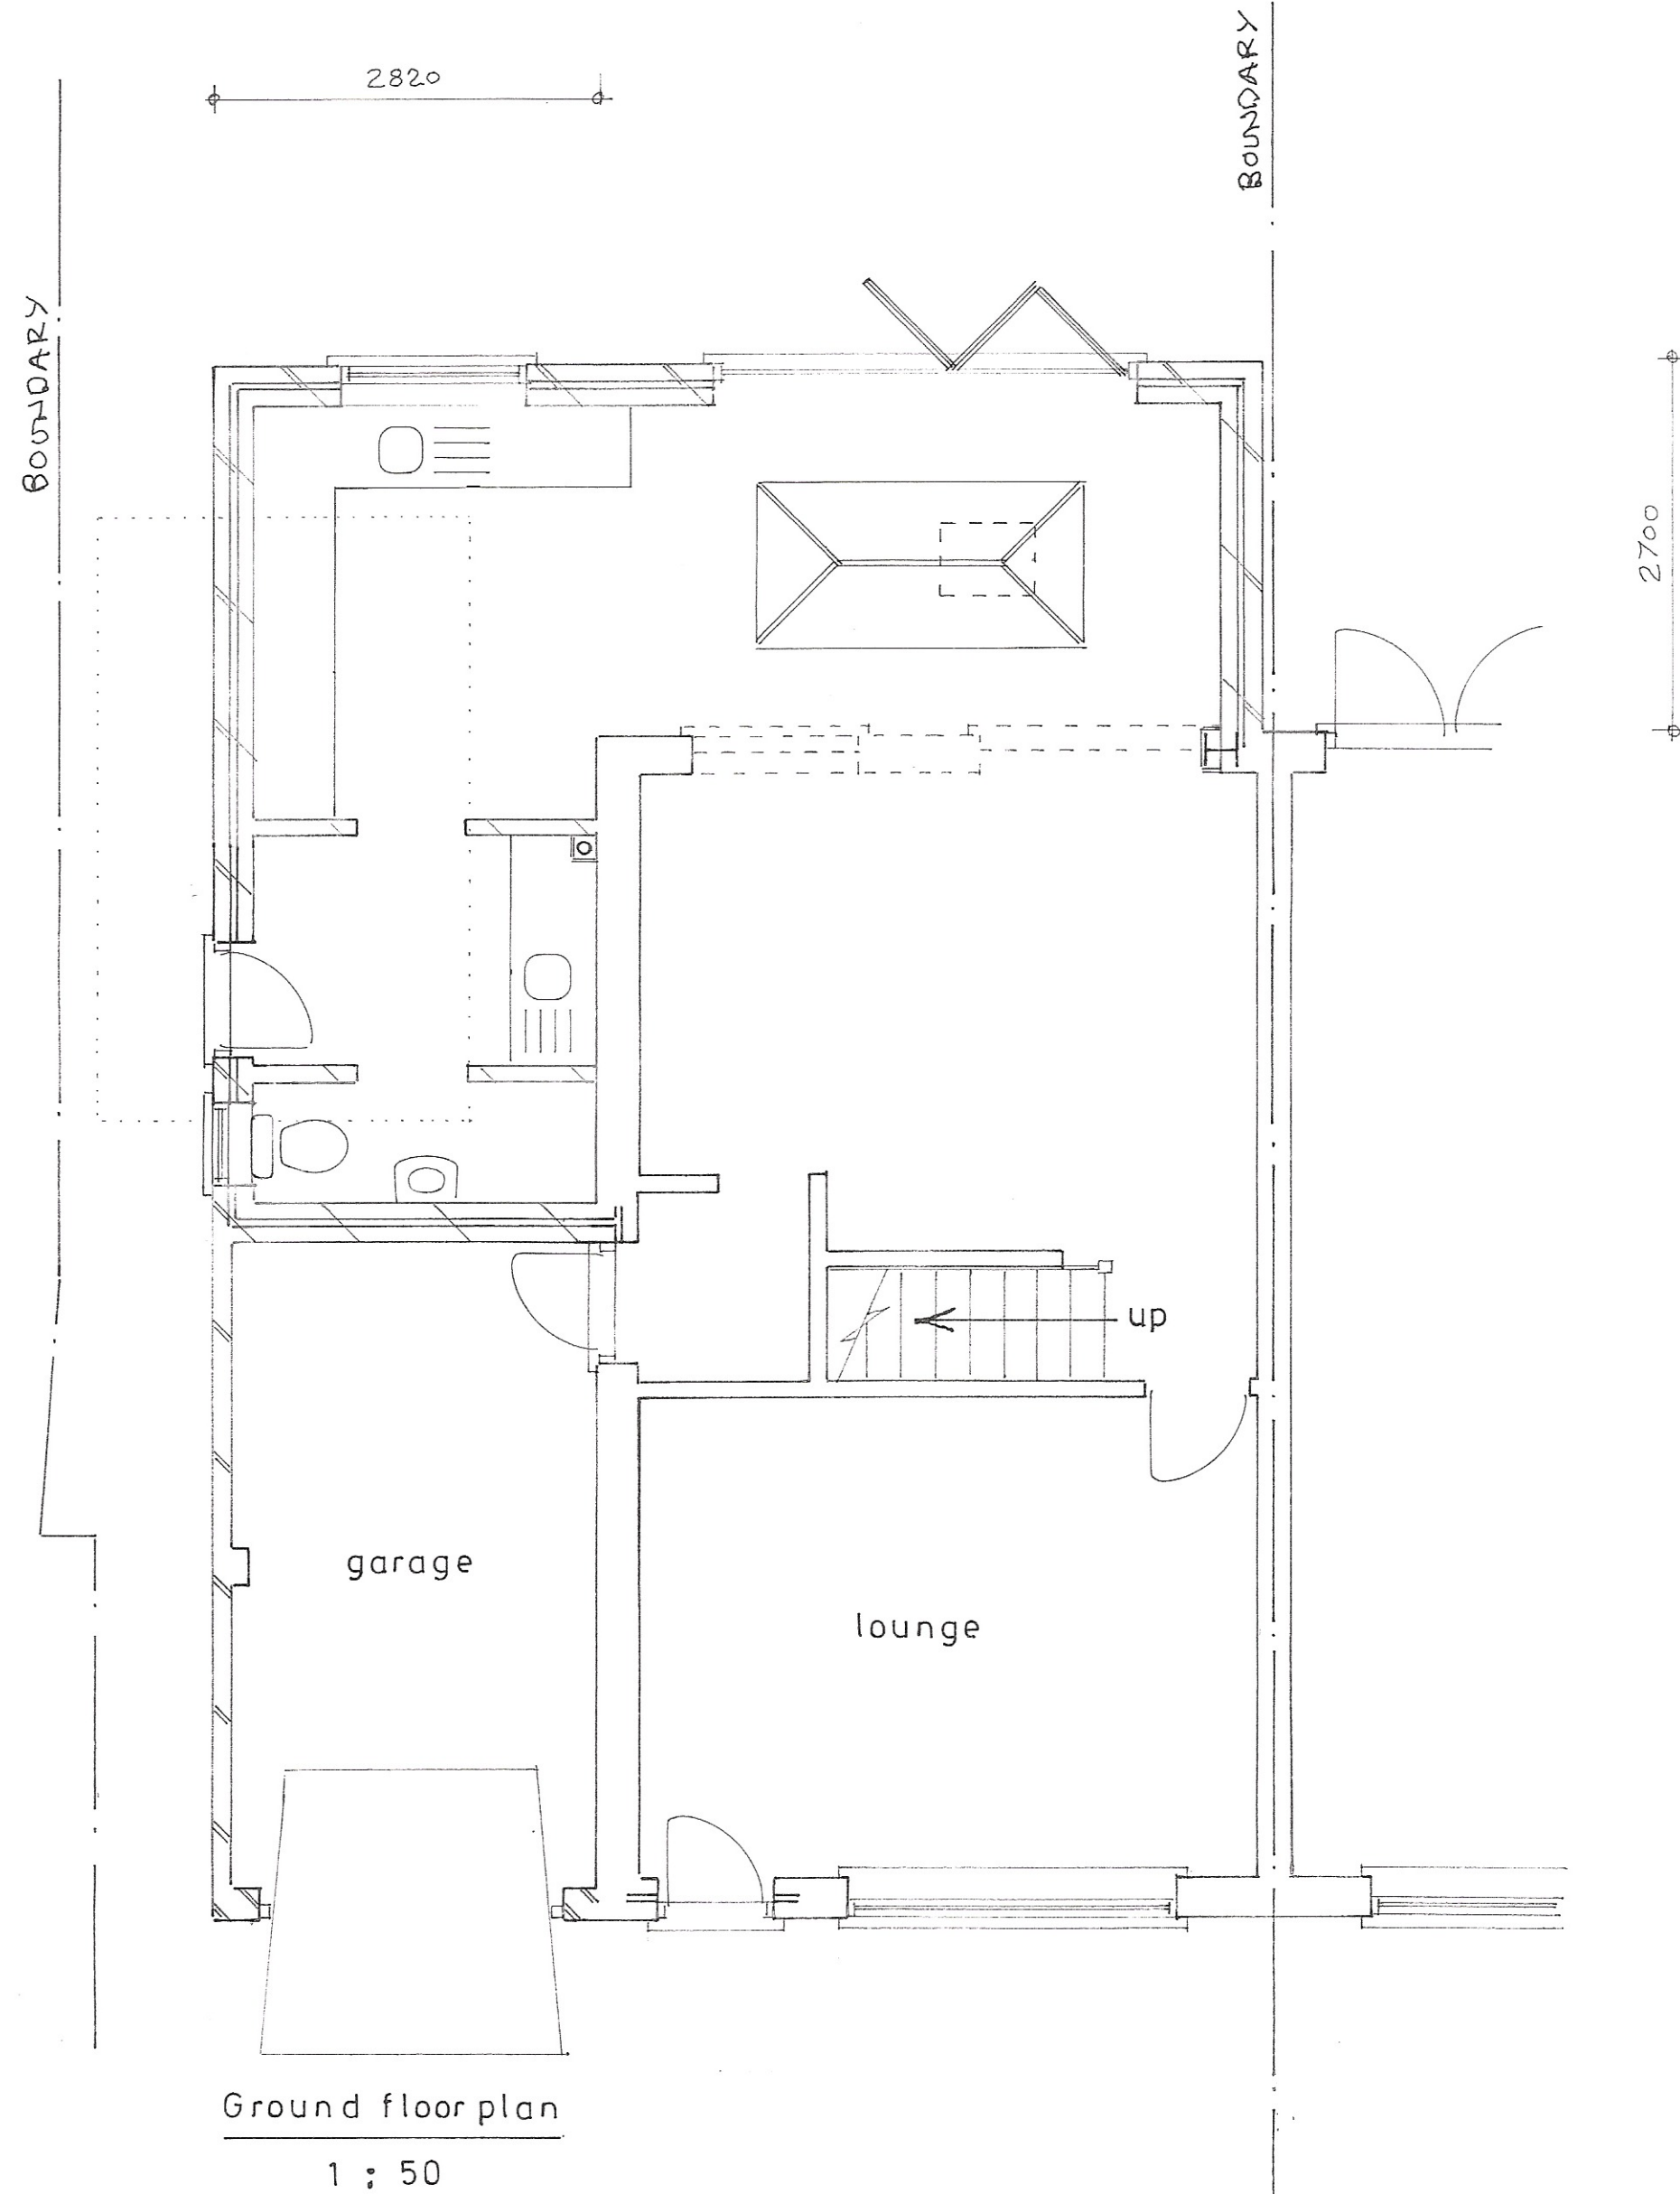


Proposed

PROPOSED TWO STOREY AND SINGLE STOREY EXTENSIONS AT 30, ORMESBY CRESCENT,
FELPHAM FOR MR. & MRS. M. EMBLETON.



location plan

1 : 1250

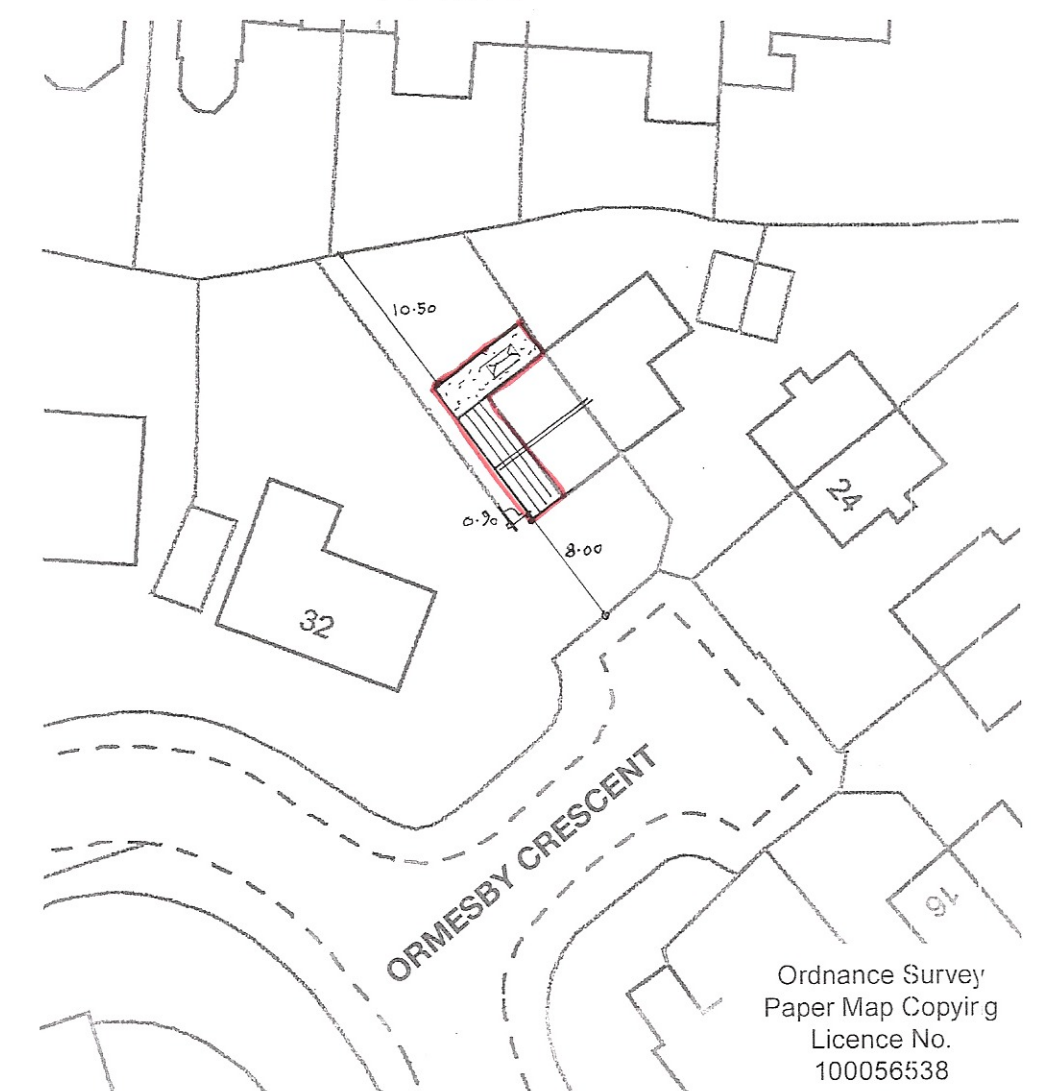

site plan

1 : 500

sheet 1

of 3

Bryan Butcher
Rainbow Cottage
Nyetimber Lane
Bognor Regis PO21 3JX
01243 266871
07973 233442
bryan.butcher@btinternet.com
www.bryanbutcher.com