
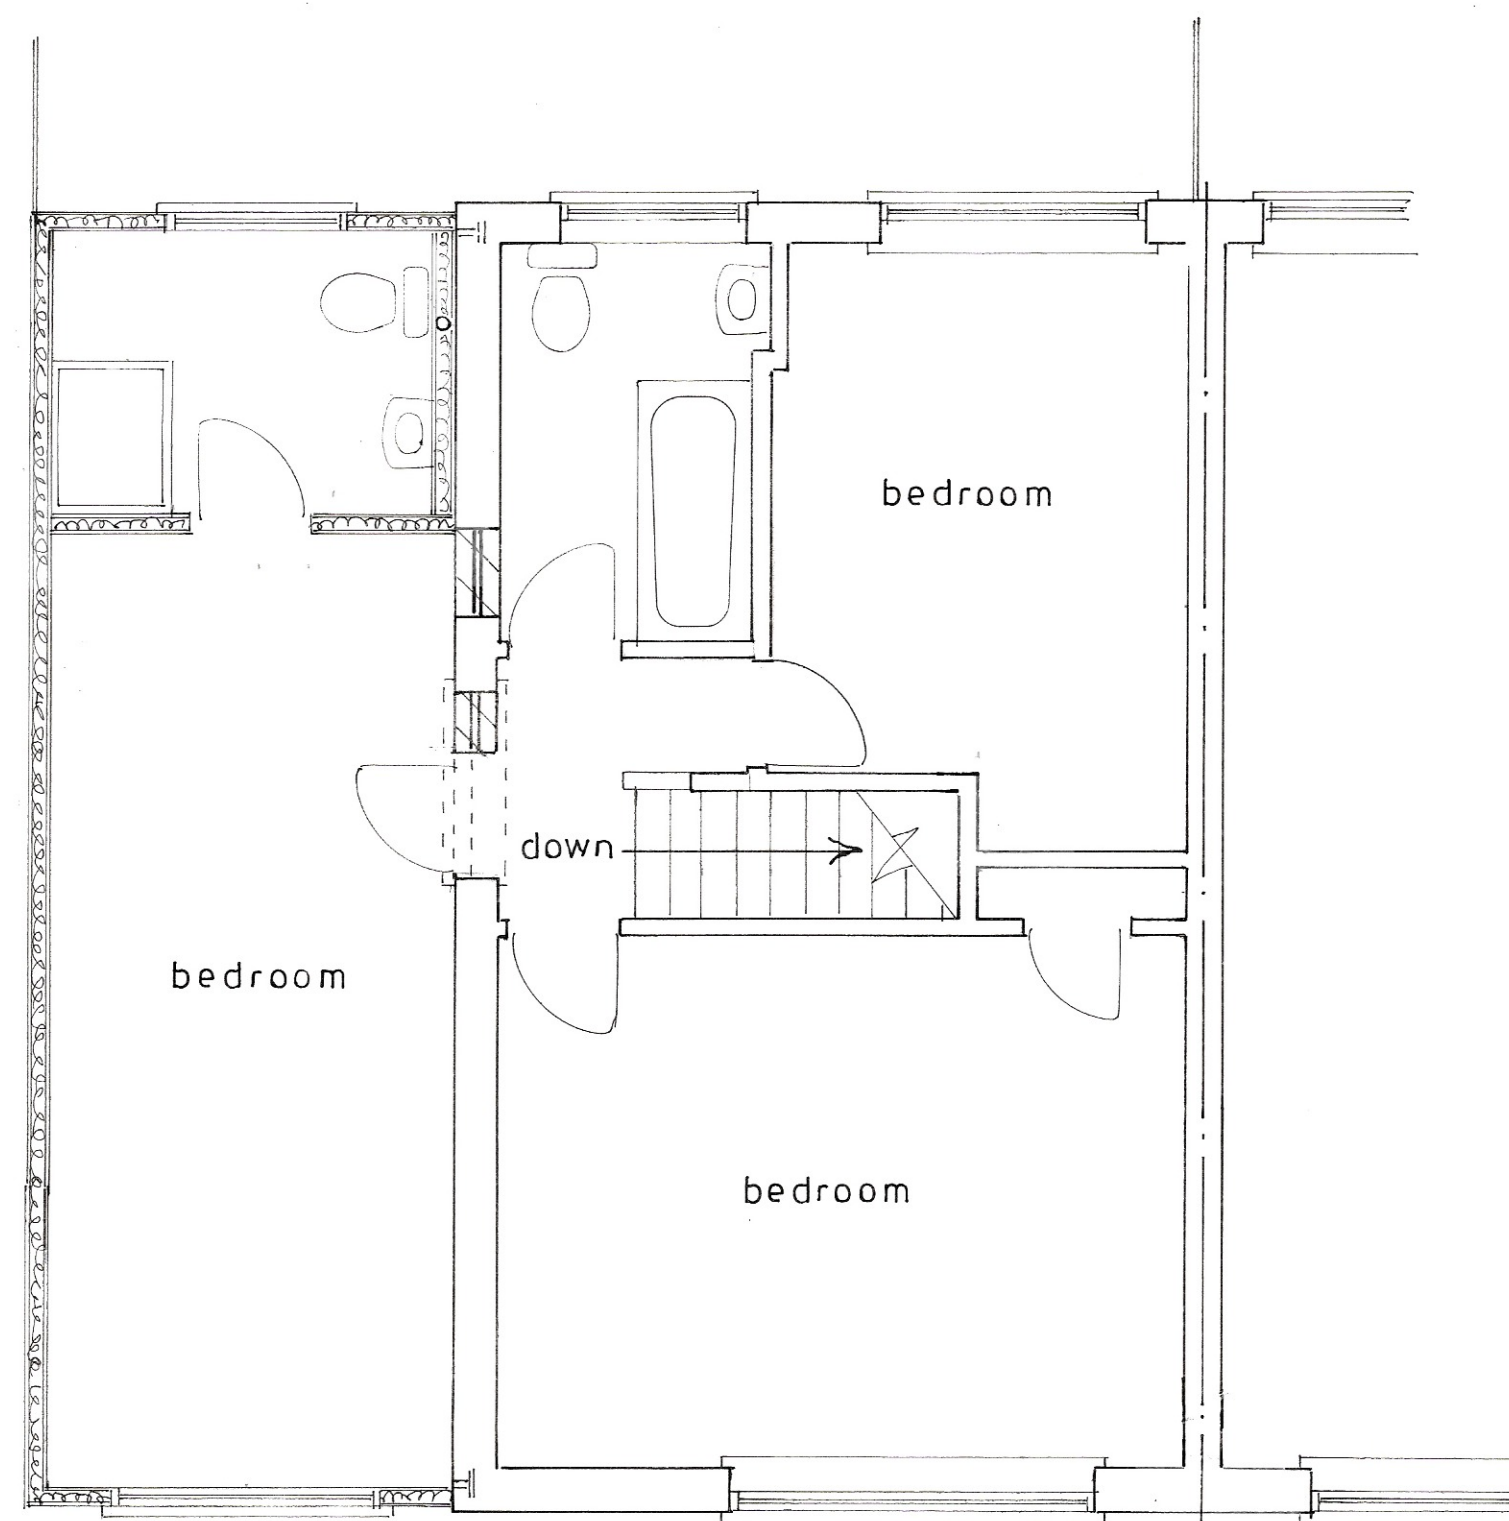


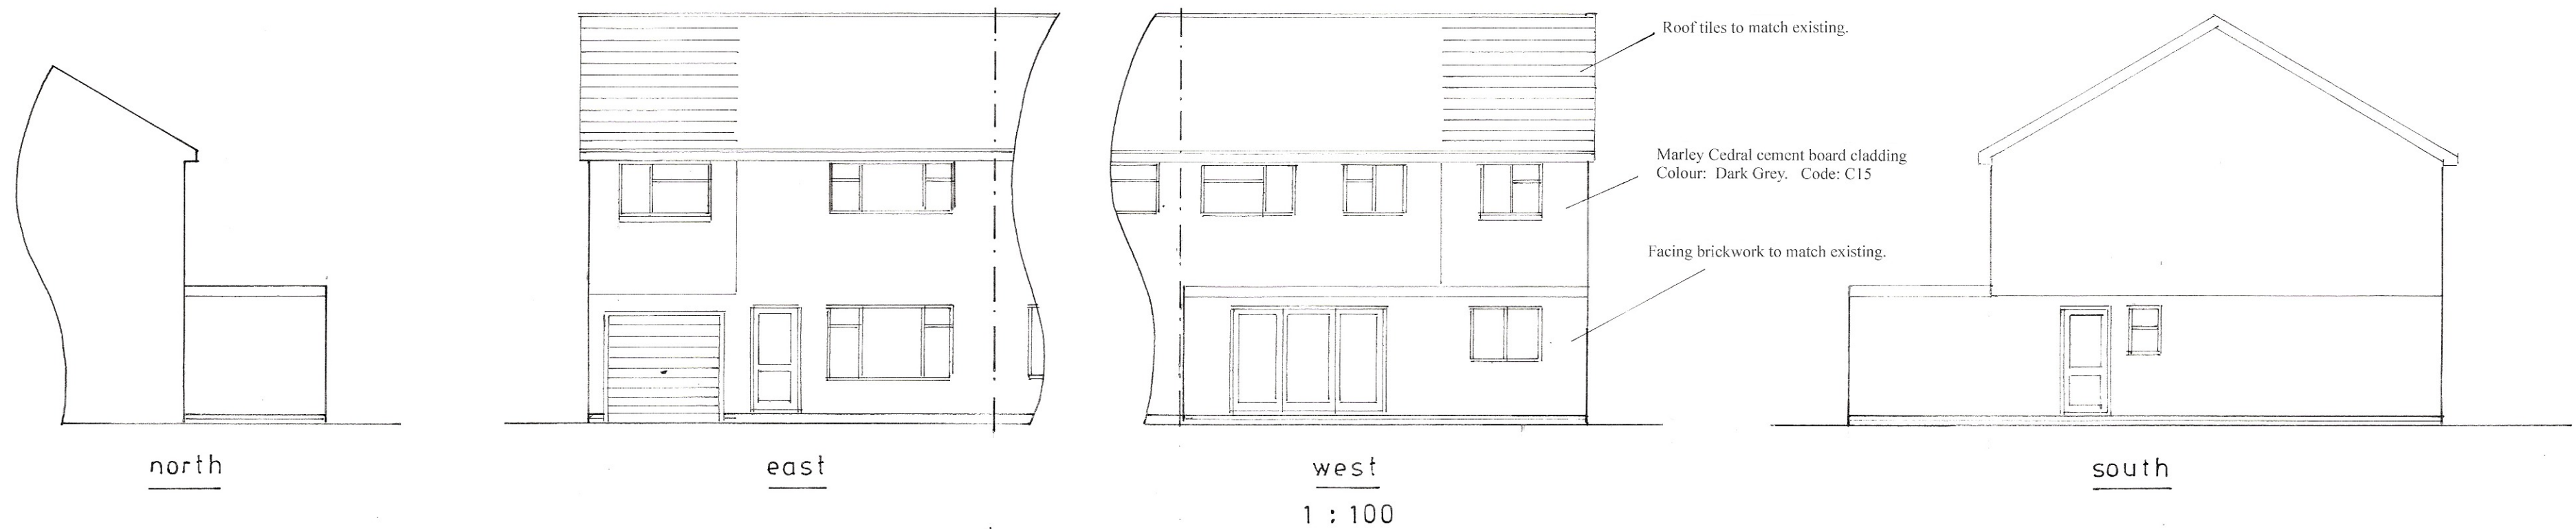

Proposed

PROPOSED TWO STOREY AND SINGLE STOREY EXTENSIONS AT 30,ORMESBY CRESCENT,
FELPHAM FOR MR.& MRS.M.EMBLETON.

sheet 2 of 3

Bryan Butcher
Rainbow Cottage
Nyetimber Lane
Bognor Regis PO21 3JX
01243 266871
07973 233442
bryan.butcher@btinternet.com
www.bryanbutcher.com