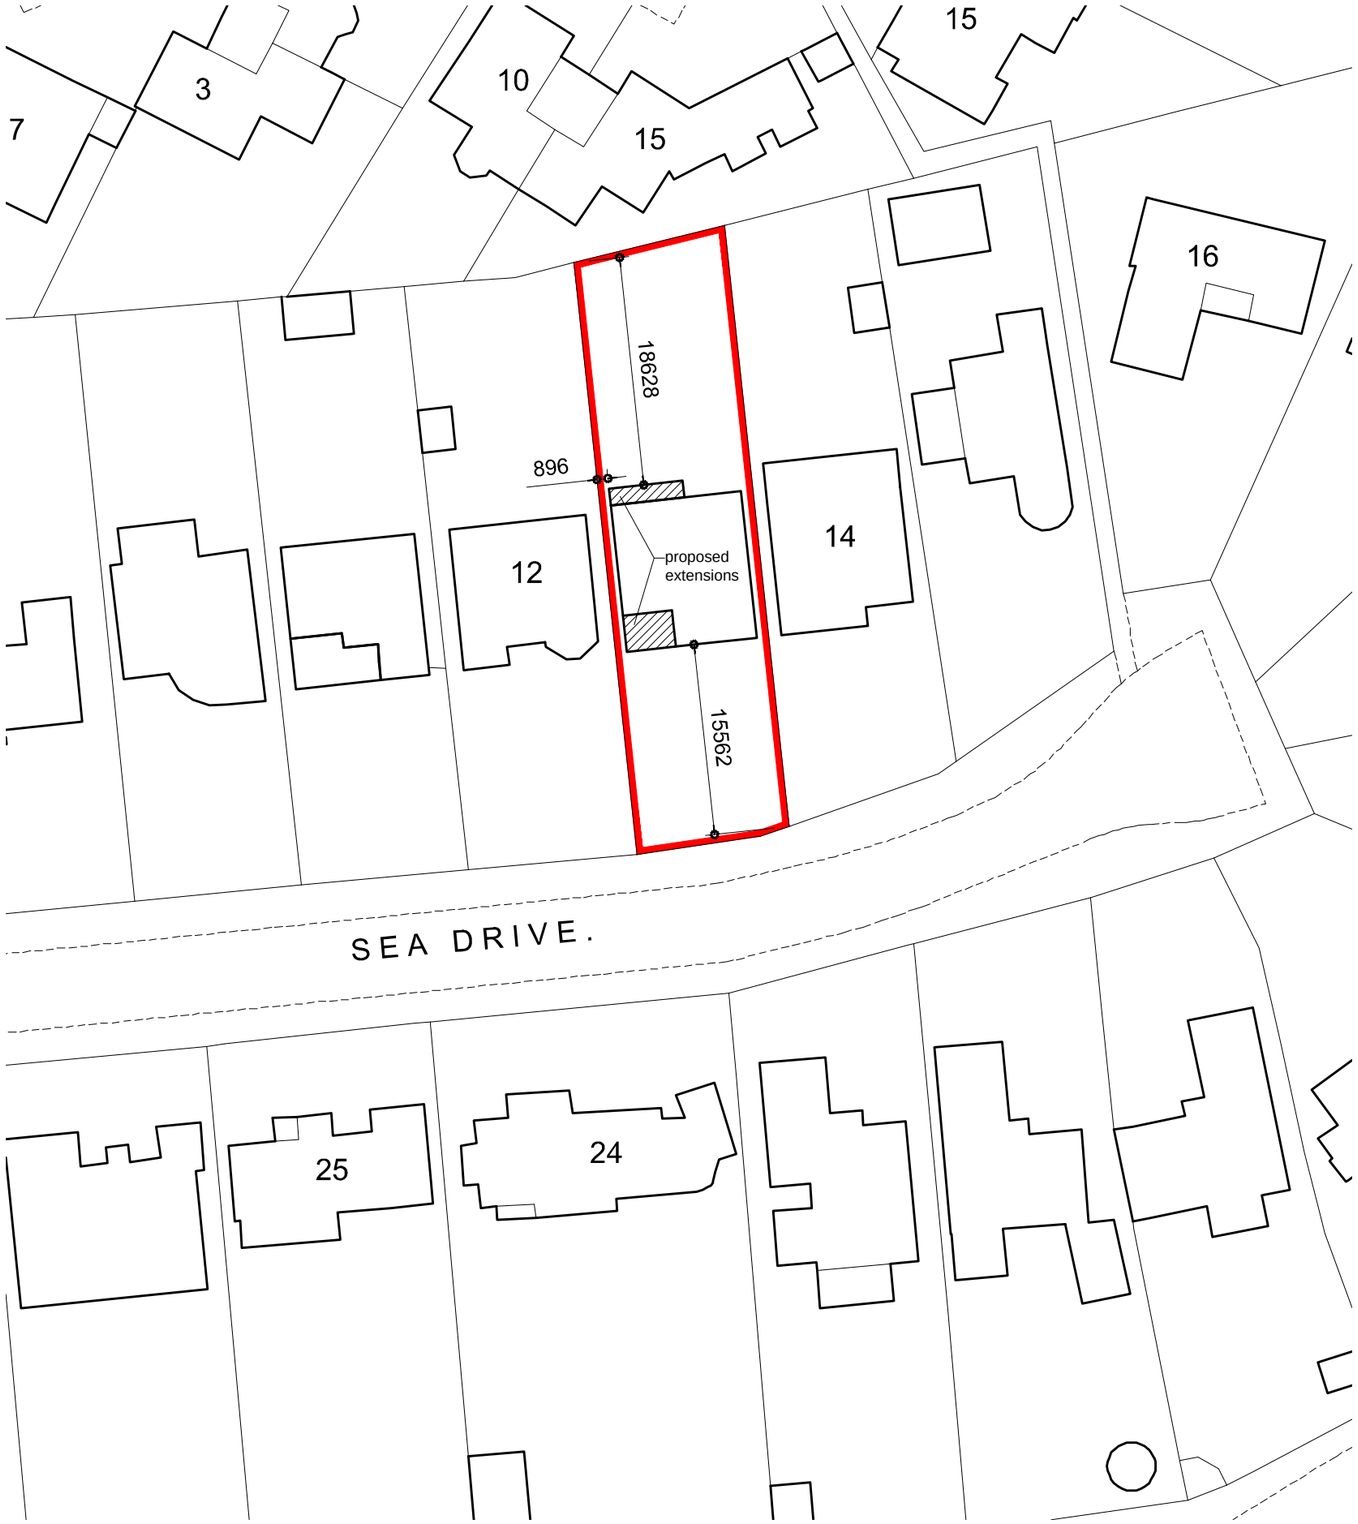

1:500 Scale Bar (Metres)
0 5 10 15 20 25 30

BLOCK PLAN

ARUN DISTRICT COUNCIL FP/192/23/HH



Crown copyright 2023. Supplied by UKPlanningMaps.com a licensed Ordinance Survey partner (1000054135)

LOCATION PLAN (1:1250)

1:1250 Scale Bar (Metres)
0 20 40 60

Rev	By	Date	Note
A	L.O.	18/07/2023	Dimensions added to block plan, Title block corrected.
~	L.O.	07/07/2023	First Issue

Client	Mr & Mrs Arnold
Job	13 Sea Drive, Felpham, Bognor Regis, West Sussex. PO22 7NE
Drawing	Proposed Alterations and Extension Block and Location Plans
Date	July 2023
Scale	1:500 & 1:1250 at A3
Drawn By	L.O.
Dwg. No.	090323 / SL-27 A

Cube17 Limited, 19 Parkfield Avenue, Bognor Regis, West Sussex. PO21 3BW. Tel. - 07747 771013 - email. info@cube17.co.uk