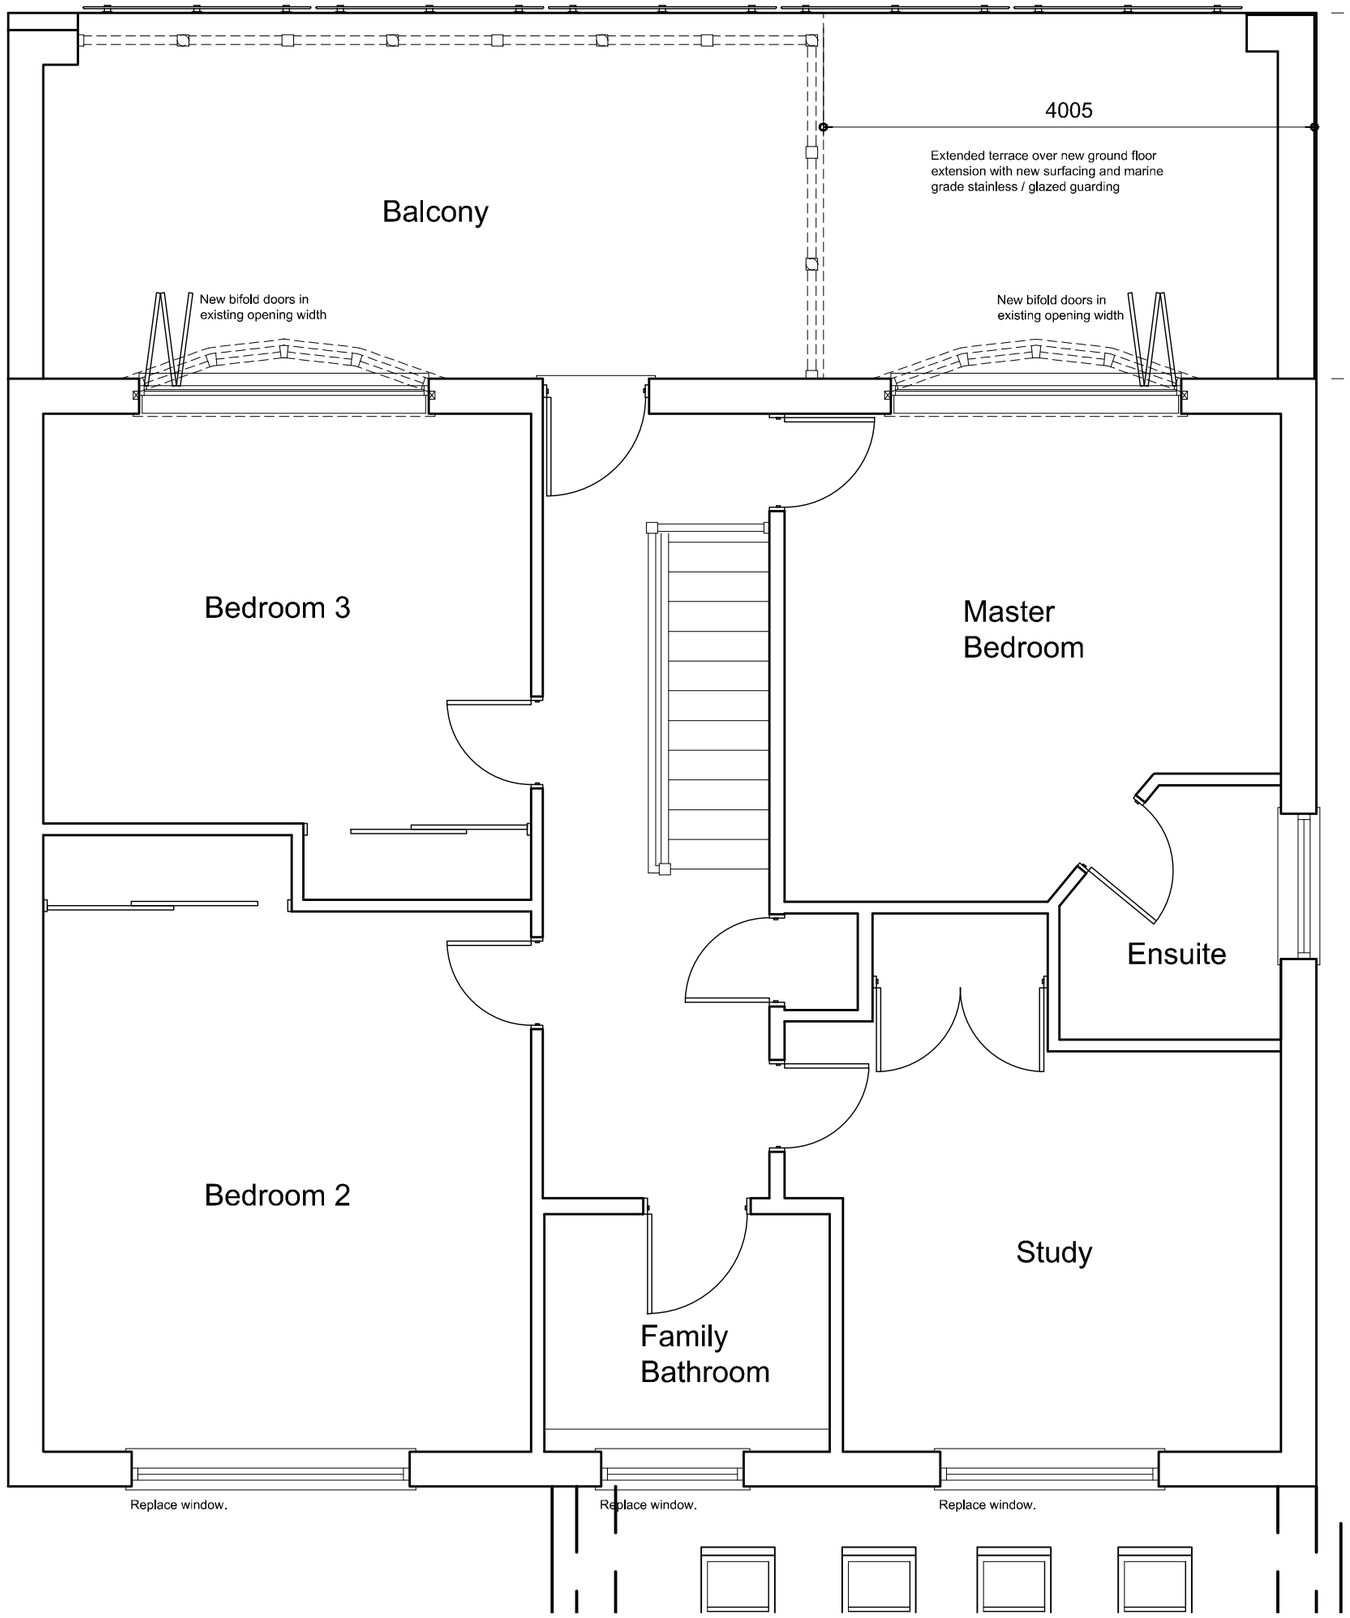

PROPOSED FIRST FLOOR PLAN

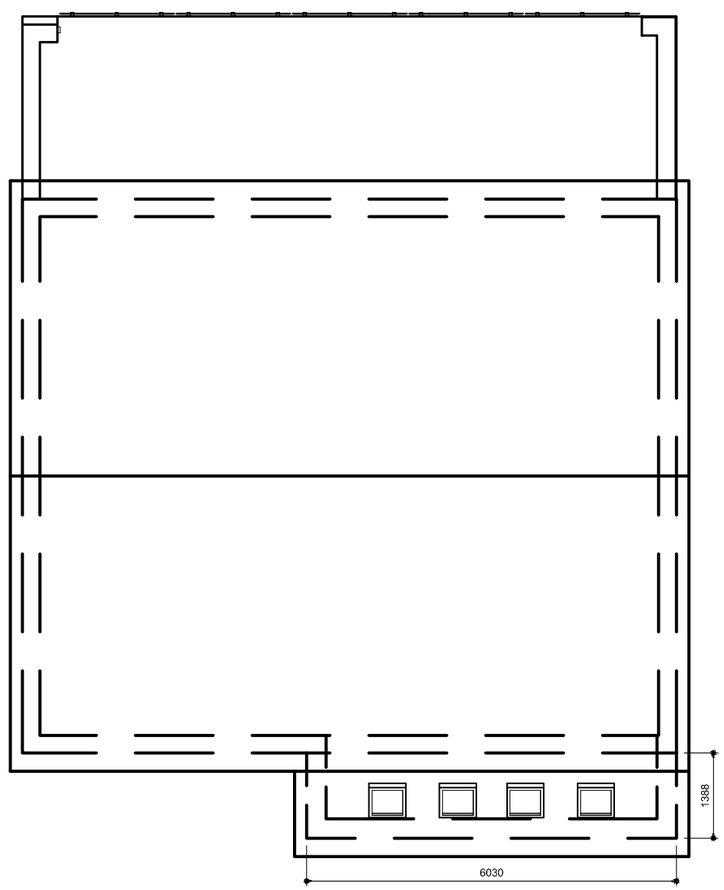

PROPOSED ROOF PLAN (1:100)

1:100 Scale Bar (Metres)

0 1 2 3 4 5 10 1

Rev	By	Date	Note
A	L.O.	26/05/2023	Utility and WC revised
~	L.O.	26/05/2023	First Issue

Client	Mr & Mrs Arnold
Job	13 Sea Drive, Felpham, Bognor Regis, West Sussex. PO22 7NE
Drawing	Proposed Alterations and Extension Proposed First Floor and Roof Plans
Date	May 2023
Scale	1:50 & 1:100 at A3
Drawn By	L.O.
Dwg. No.	090323 / SL-31

Cube17 Limited, 19 Parkfield Avenue, Bognor Regis, West Sussex. PO21 3BW. Tel. - 07747 771013 - email. info@cube17.co.uk

cube17

ARUN DISTRICT COUNCIL FP/192/23/HH