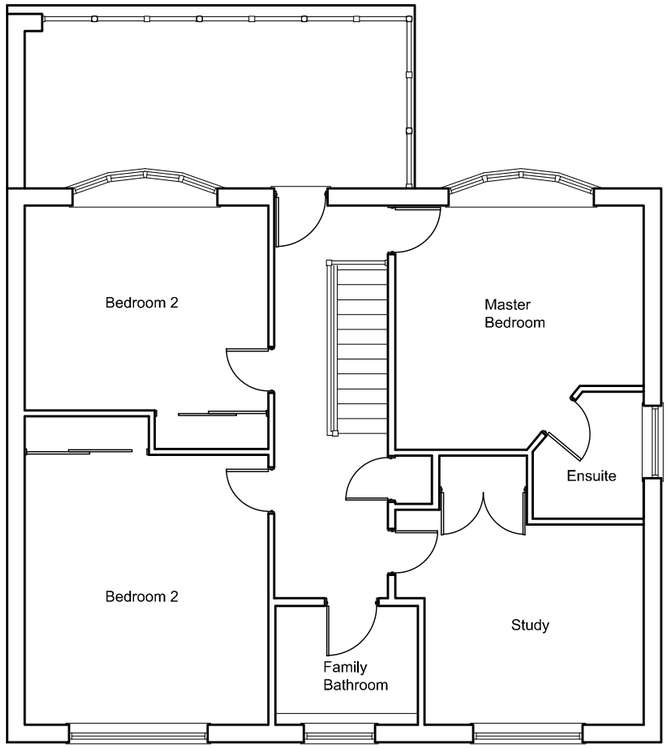

EXISTING FIRST FLOOR PLAN

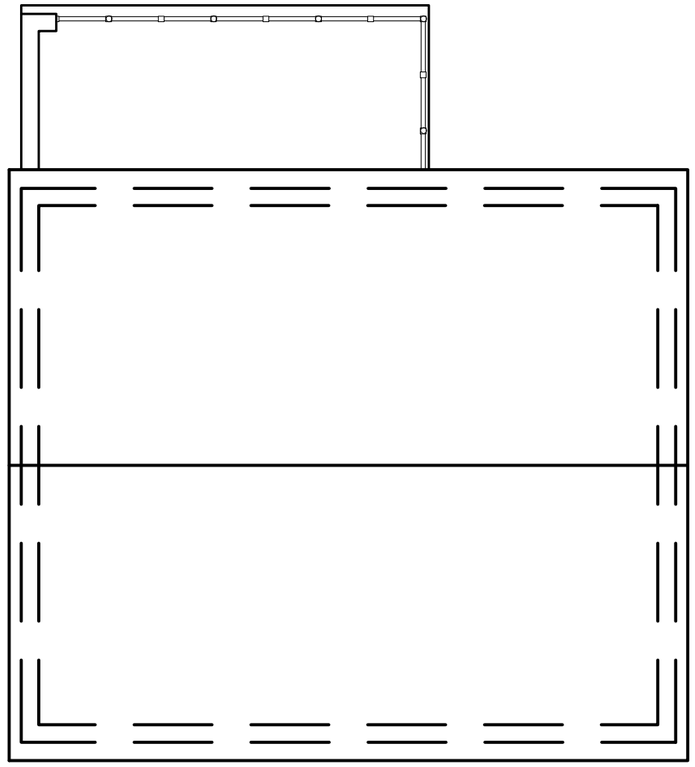

EXISTING ROOF PLAN

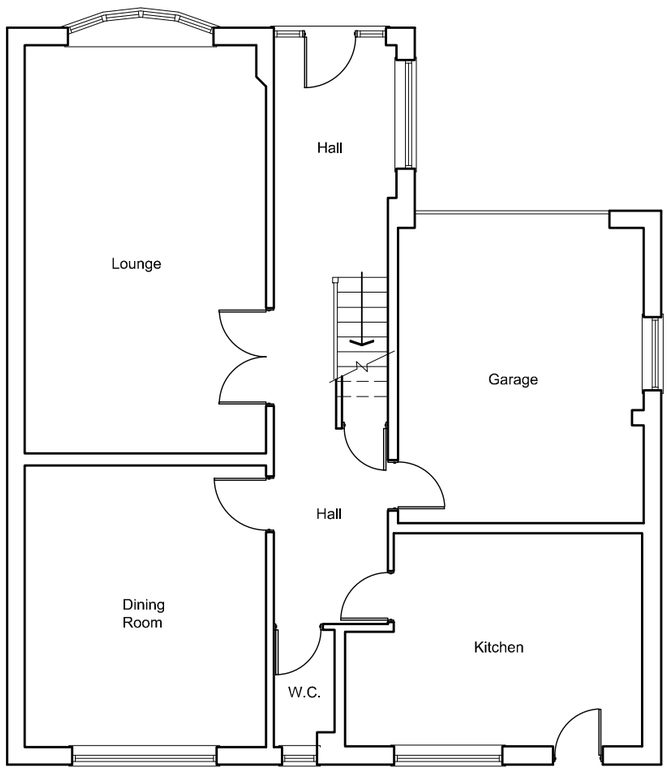

EXISTING GROUND FLOOR PLAN



1:100 Scale Bar (Metres)

0 1 2 3 4 5 10 15

Rev	By	Date	Note
B	L.O.	24/11/2023	Scale bar shown.
A	L.O.	26/05/2023	Utility and WC revised
~	L.O.	26/05/2023	First Issue

Client: Mr & Mrs Arnold

Job: 13 Sea Drive,
Felpham, Bognor Regis,
West Sussex. PO22 7NE

Drawing: Proposed Alterations and Extension
Existing Plans

Date: May 2023 Scale: 1:100 at A3

Drawn By: L.O. Dwg. No. 090323 / SL-28 B

Cube17 Limited, 19 Parkfield Avenue, Bognor Regis, West Sussex. PO21 3BW. Tel. - 07747 771013 - email. info@cube17.co.uk

ARUN DISTRICT COUNCIL