




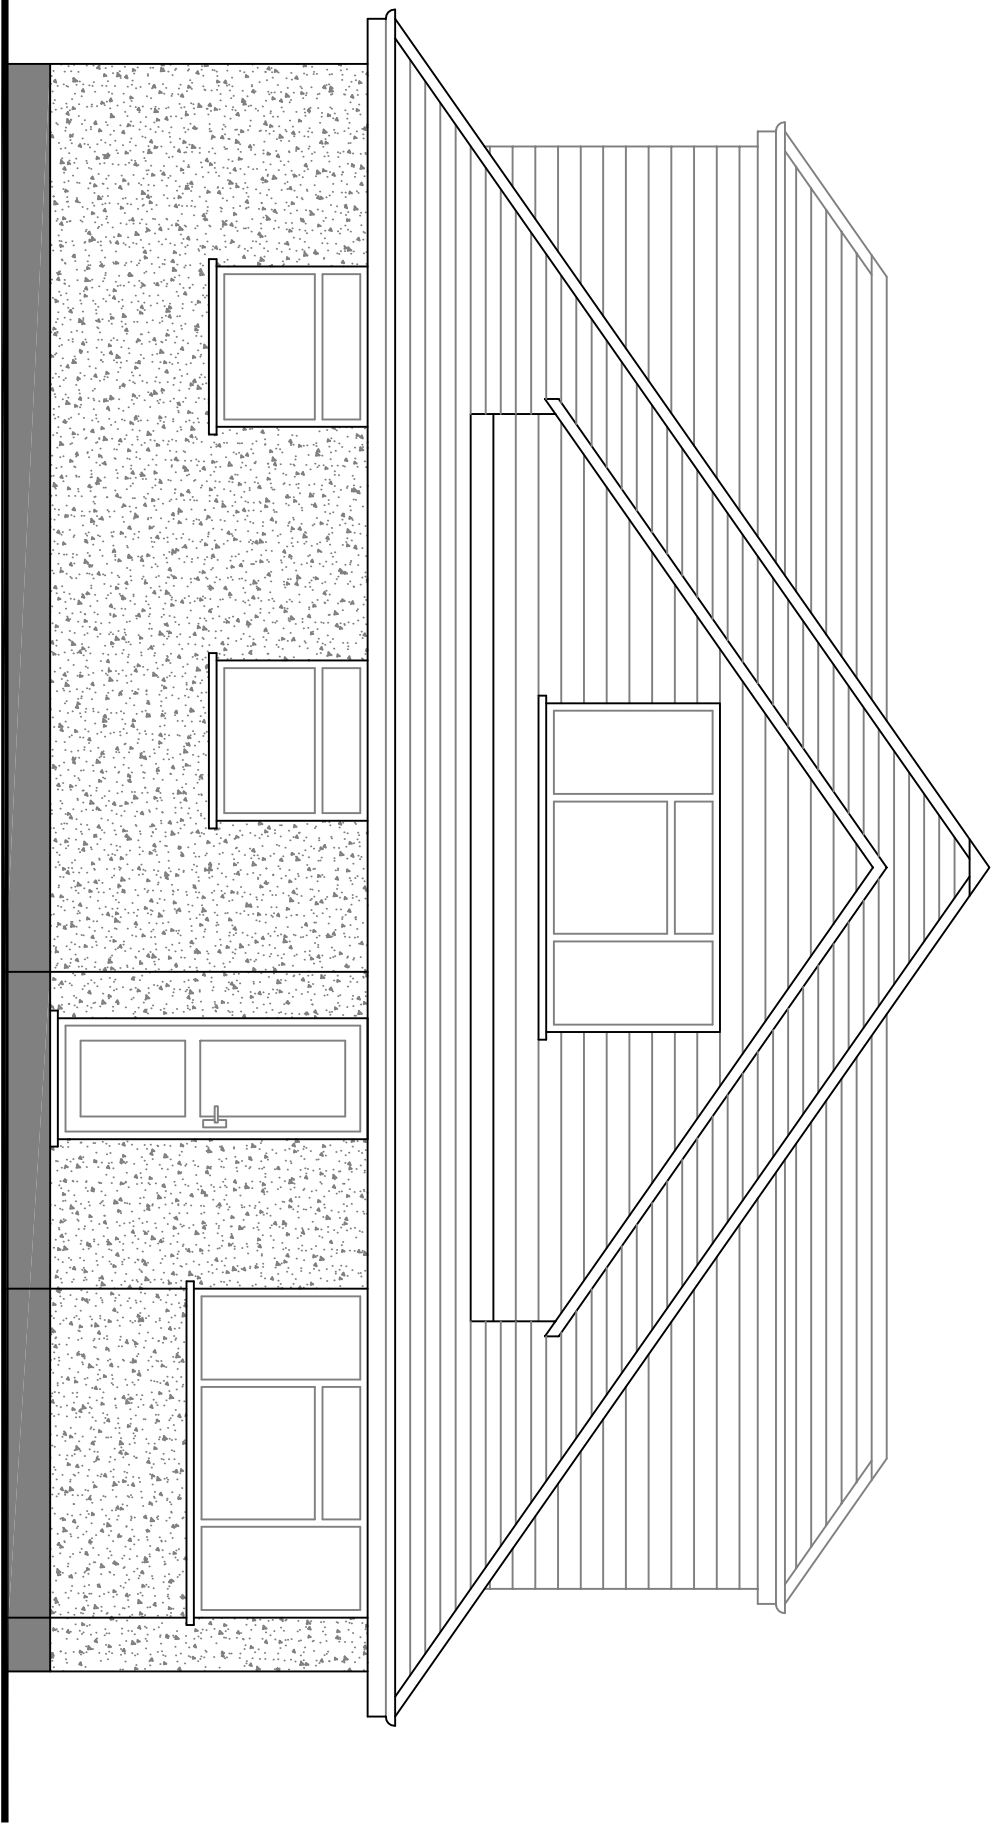


Proposed East Elevation

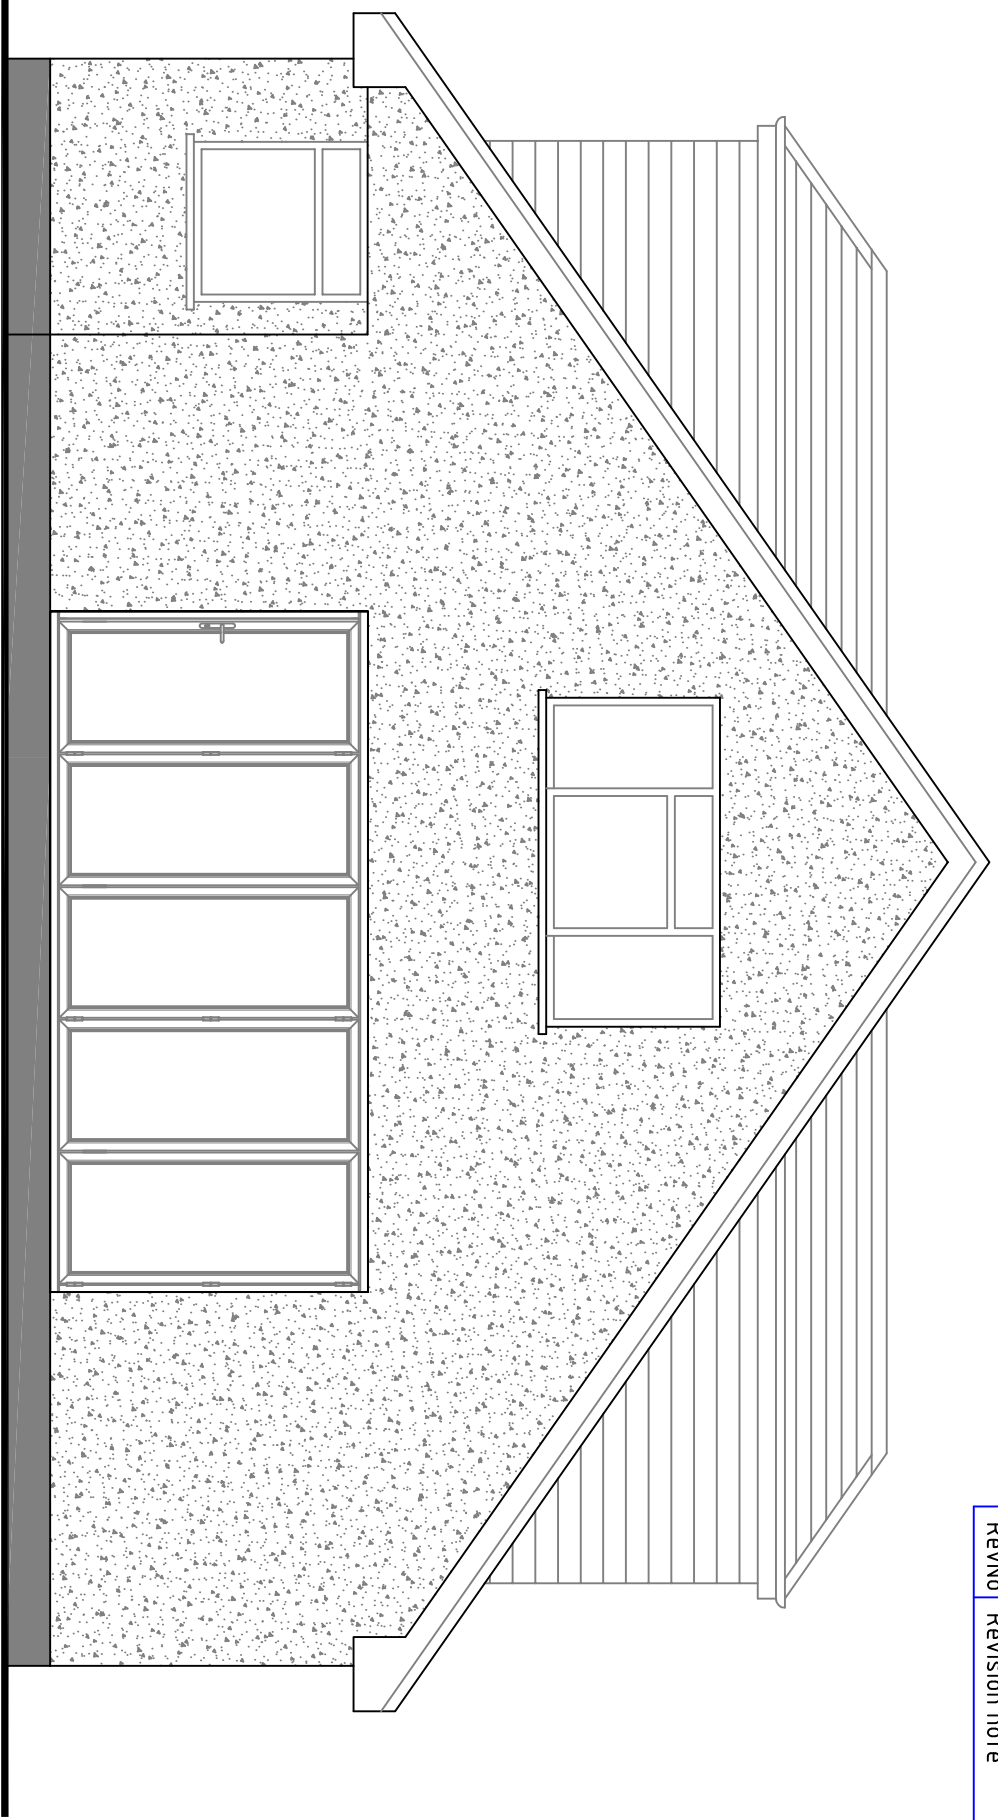


Proposed West Elevation

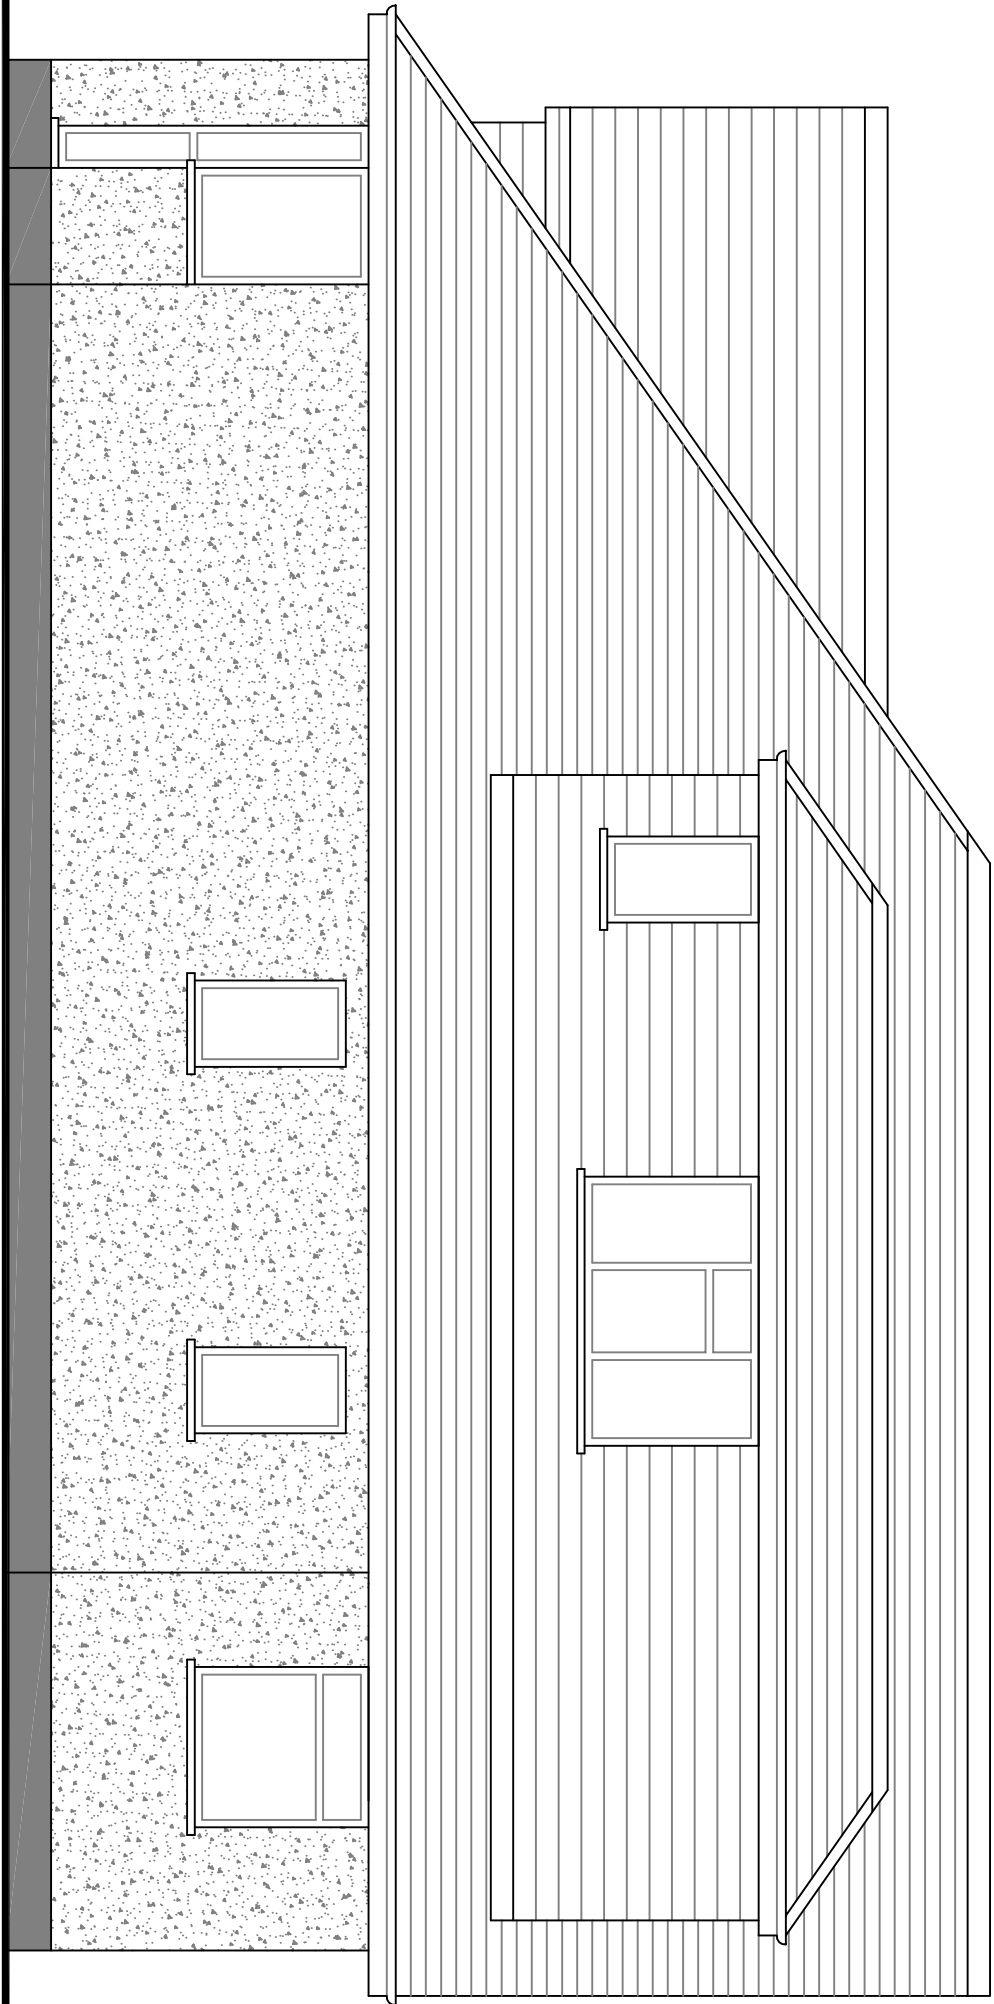


Proposed North Elevation

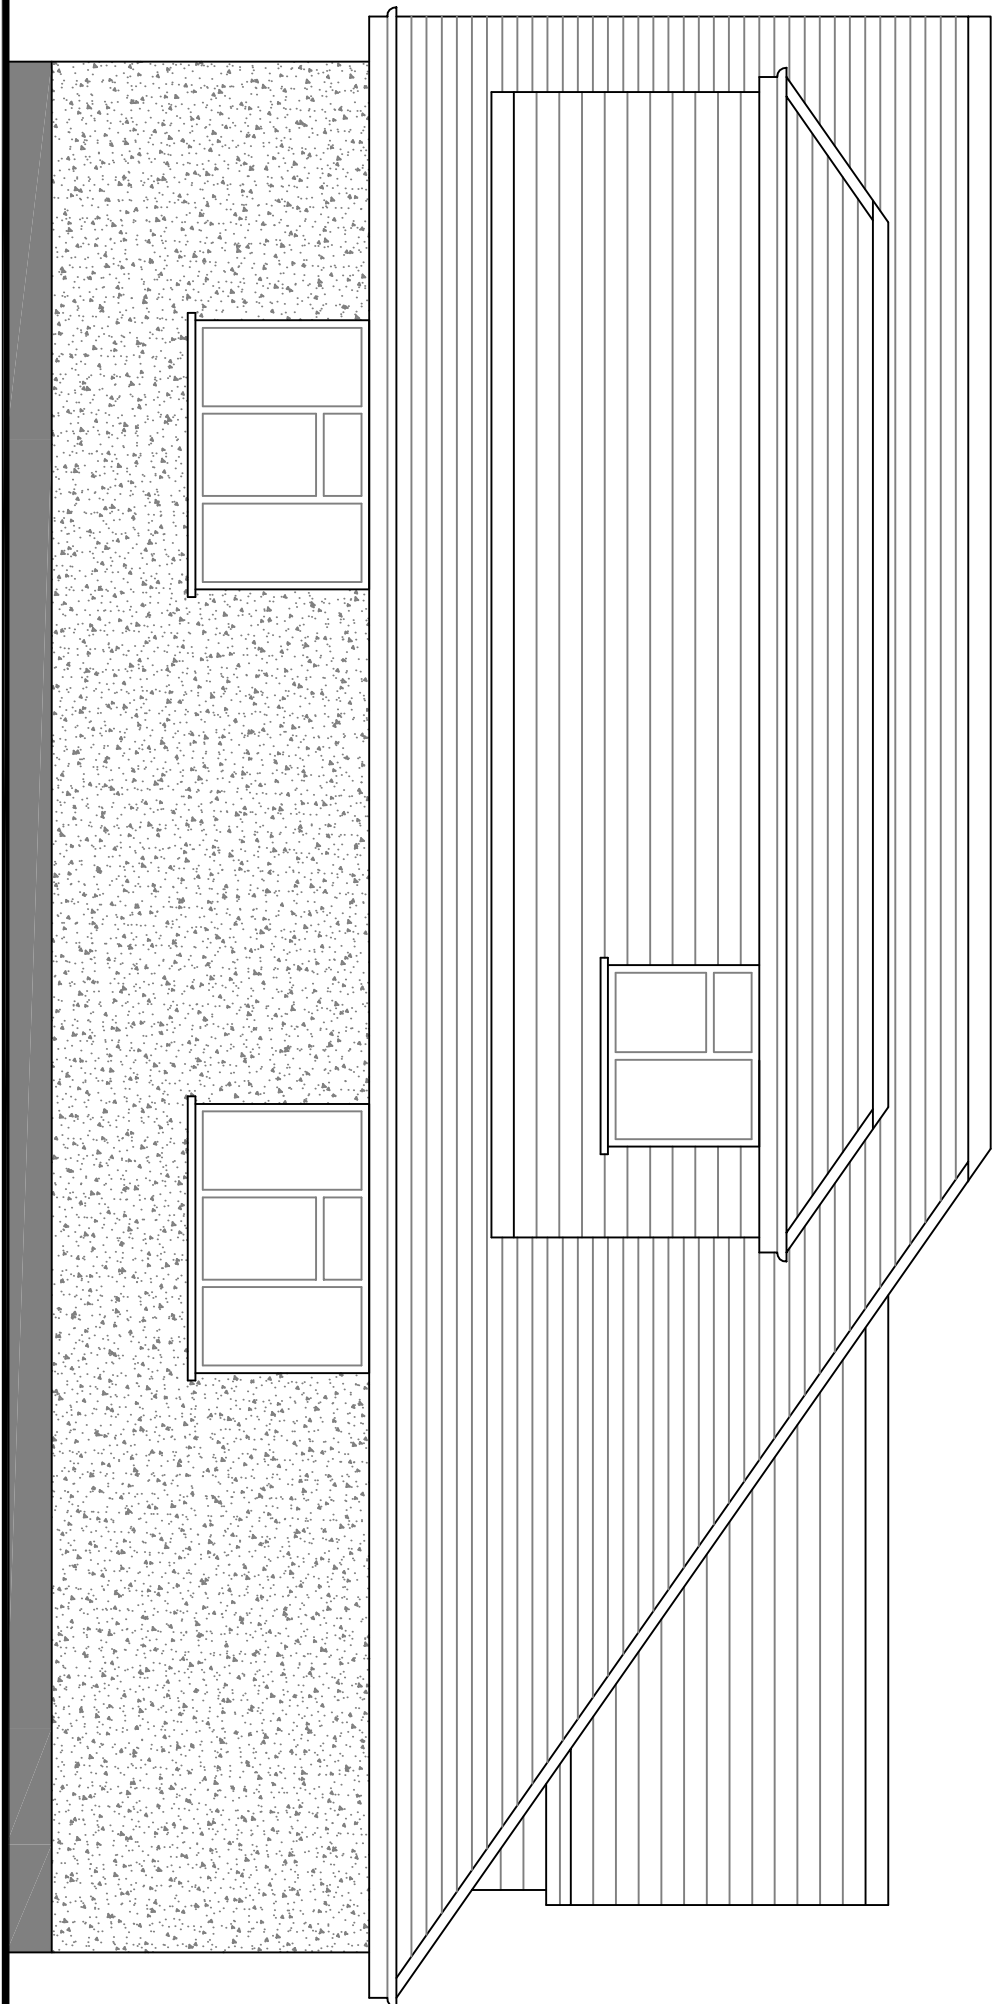

Proposed South Elevation

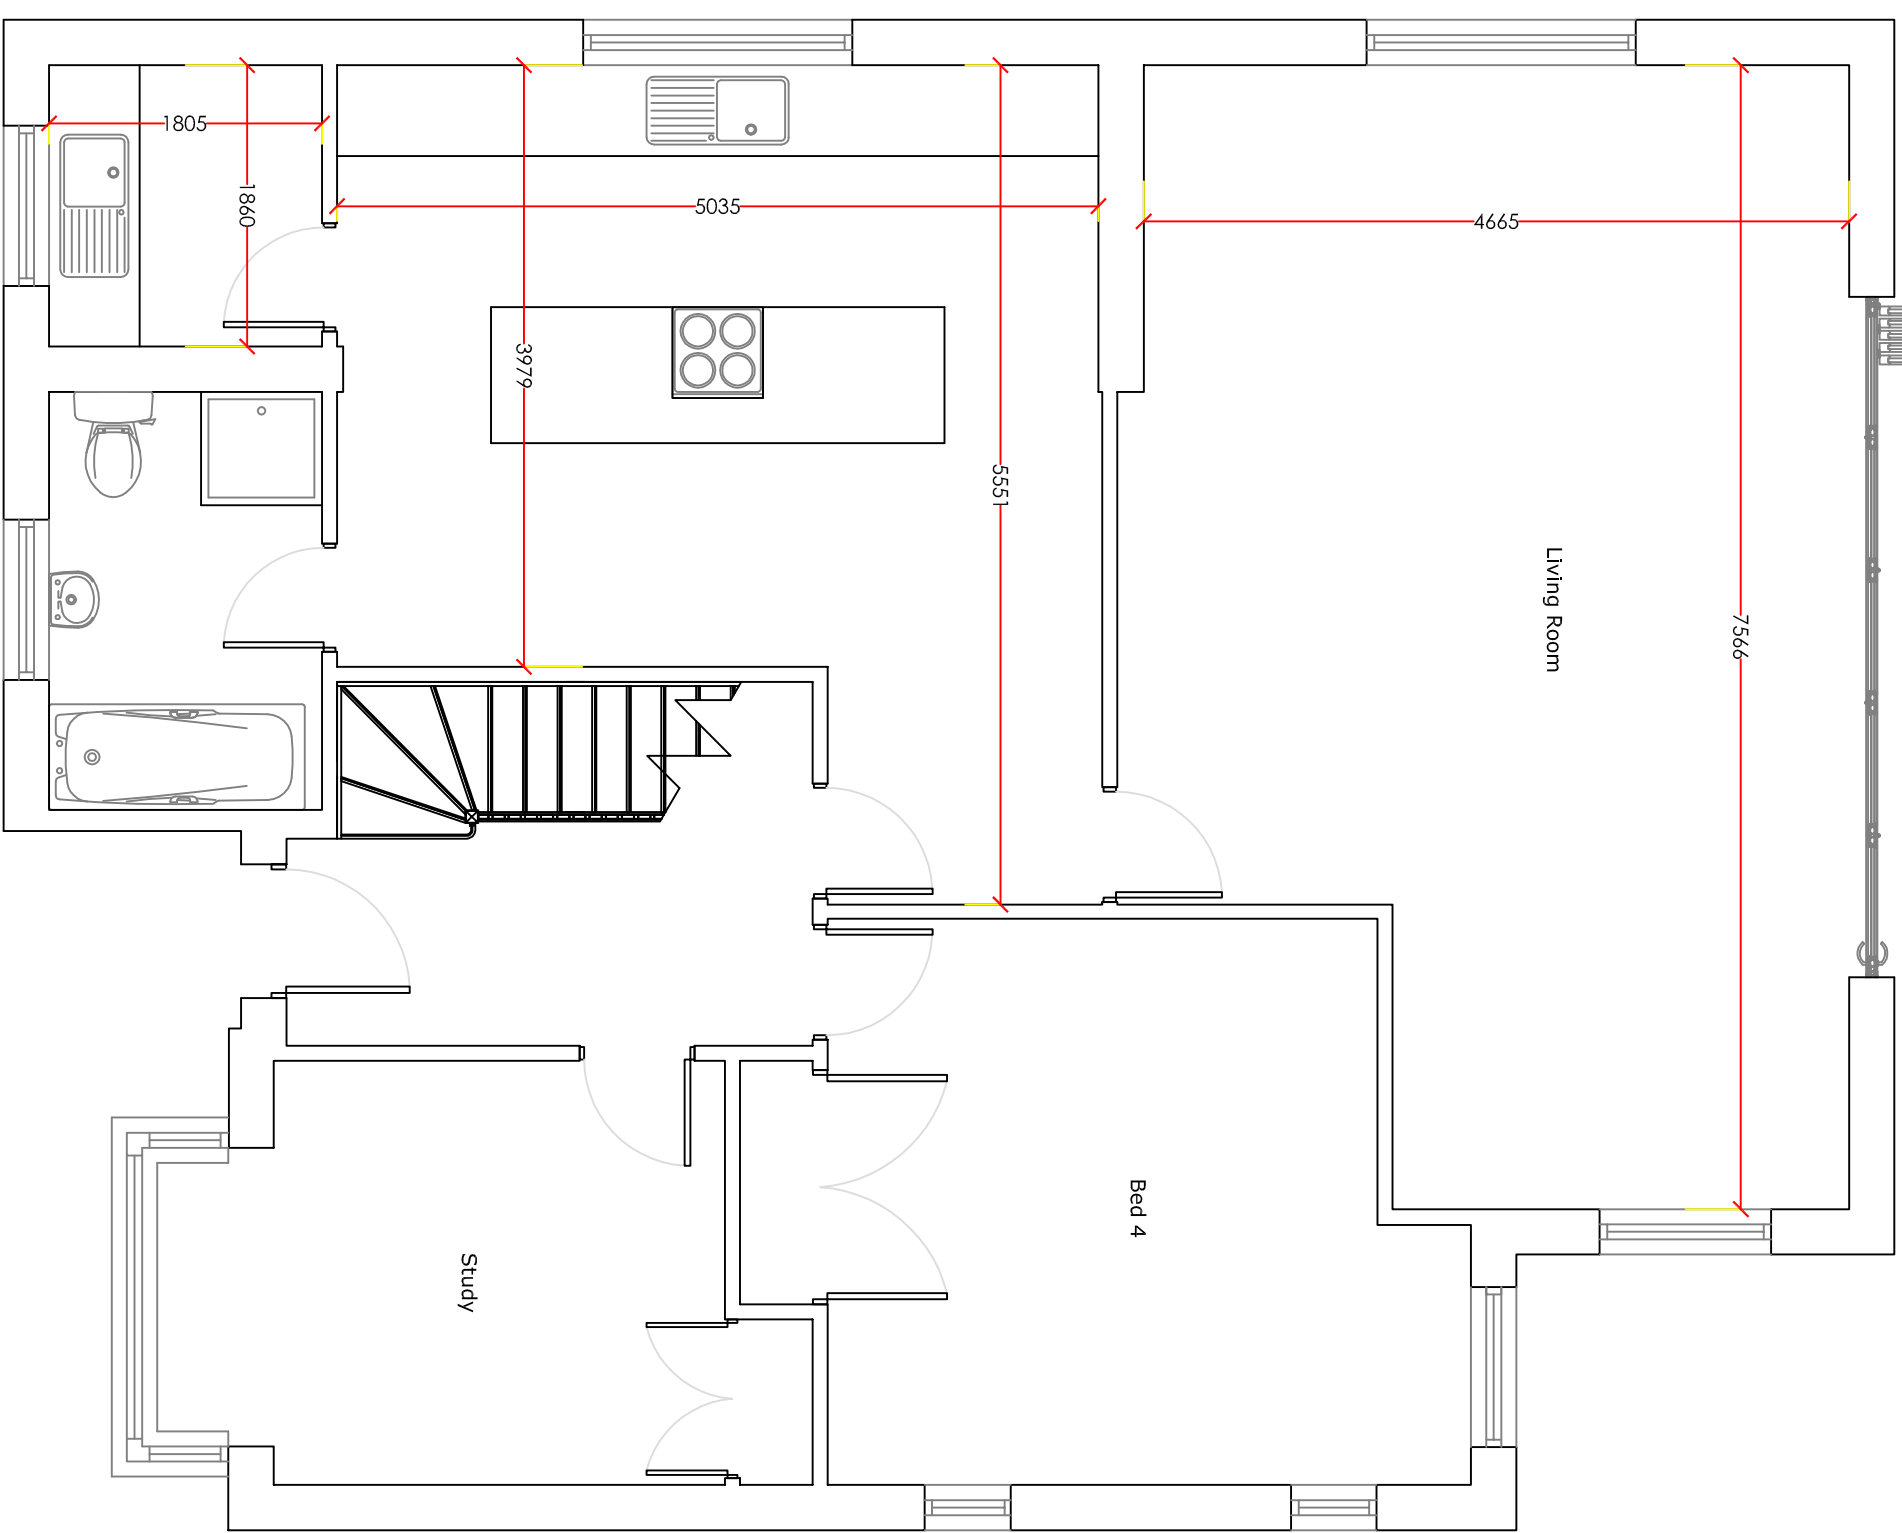

Proposed Ground Floor Plan

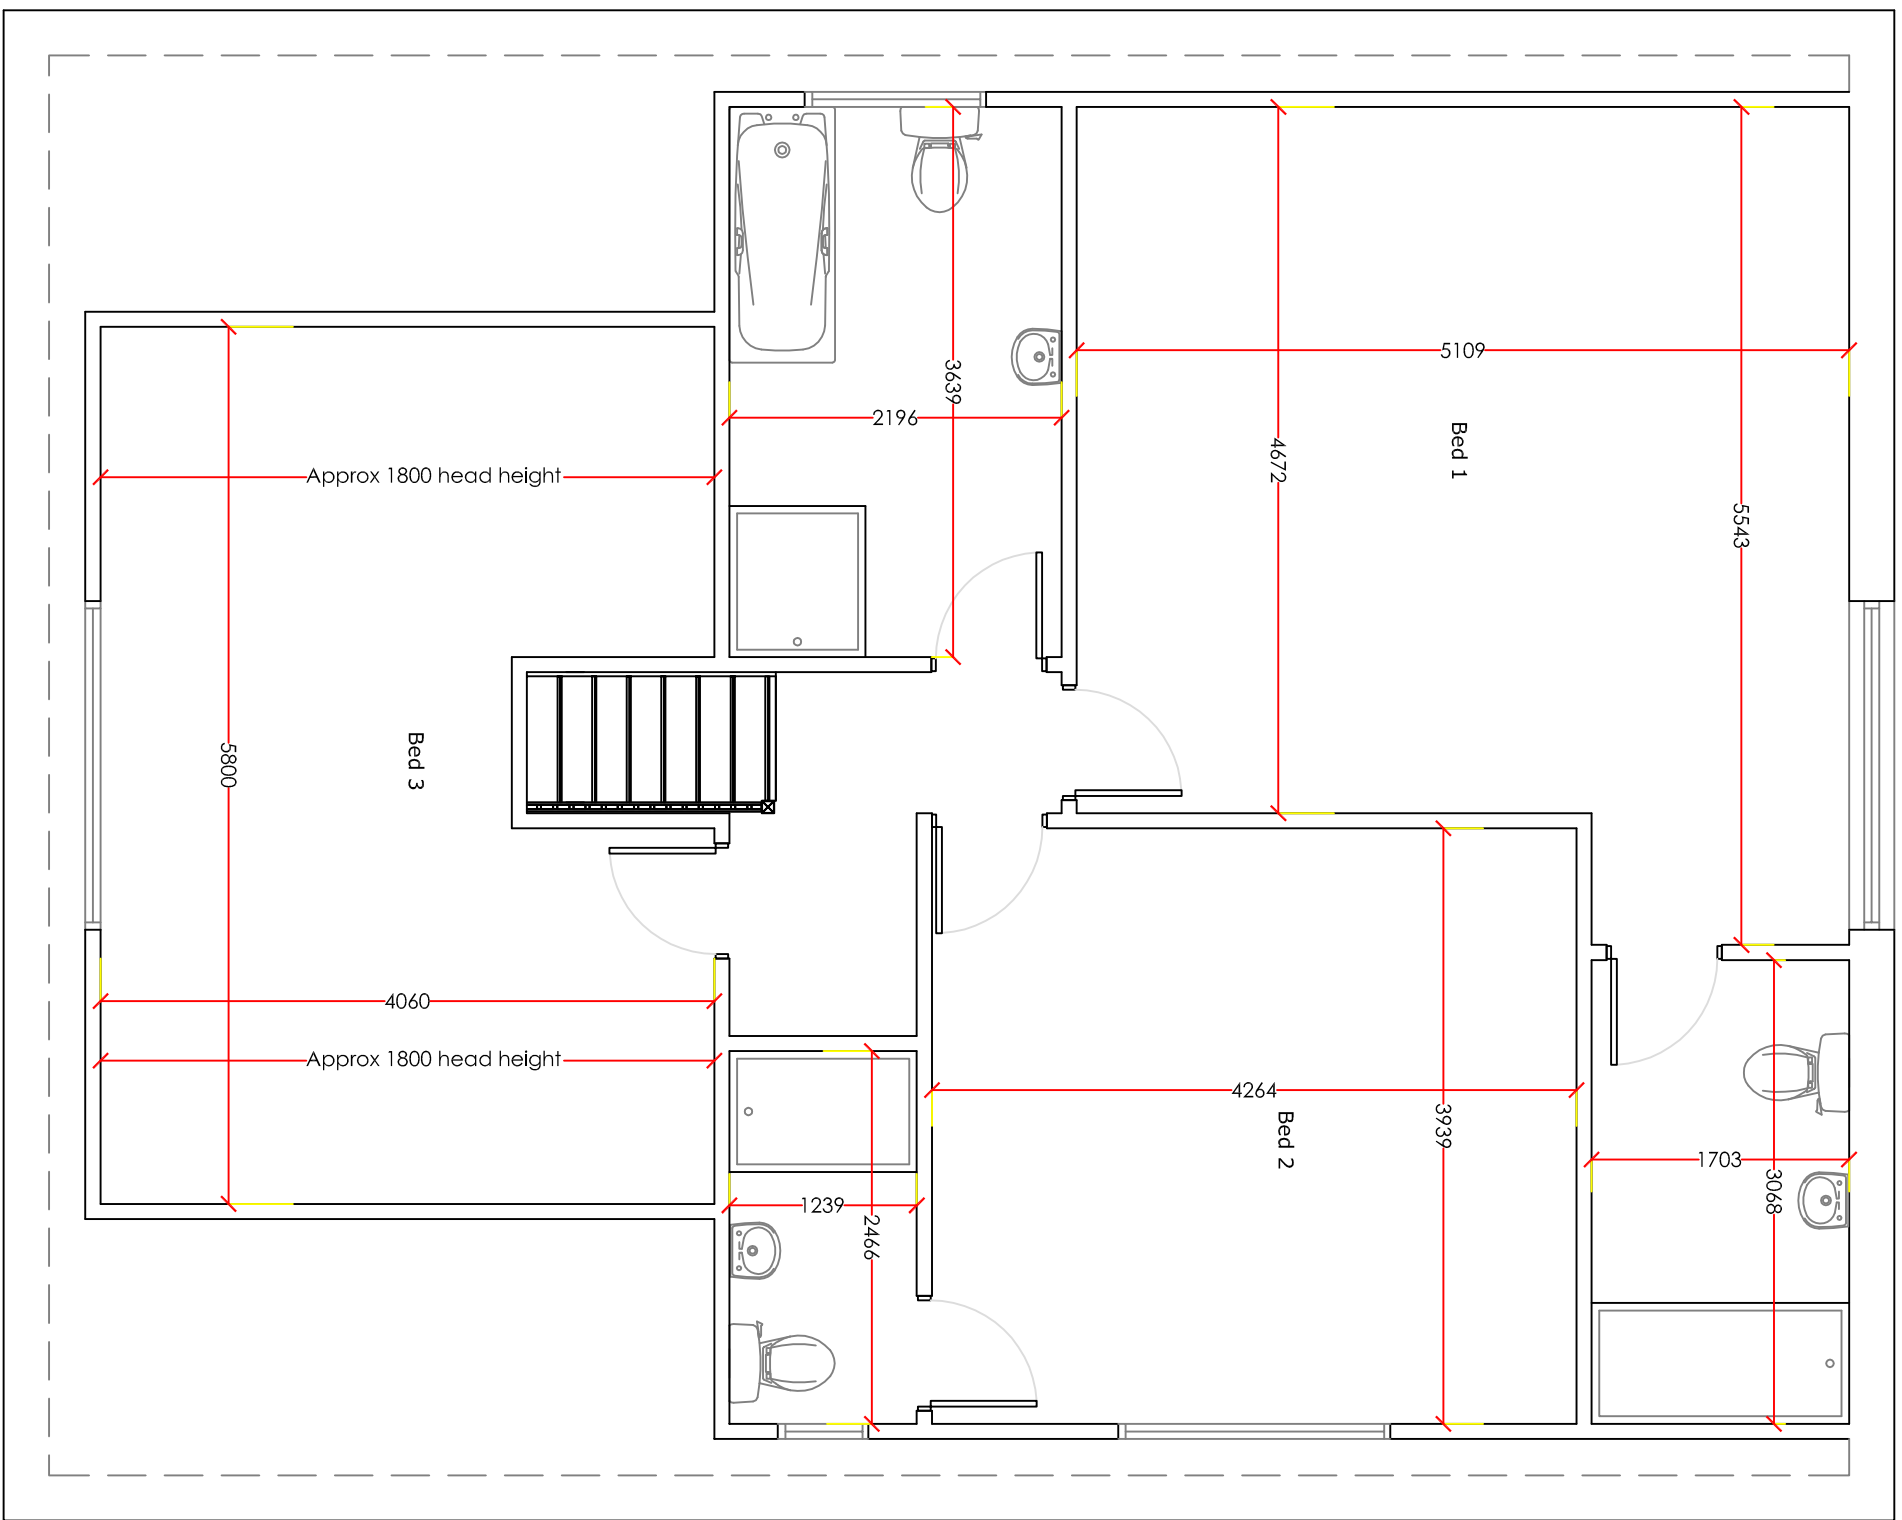

Proposed Ground Floor Plan

Itemref	Quantity	Title/Name, designation, material, dimension etc	Article No./Reference
Designed by	XXX	Checked by	Date
Approved by	date	Filename	Scale
		July 17	150

5 Roundle Avenue

Proposed Extensions

02

Edtion

Sheet