




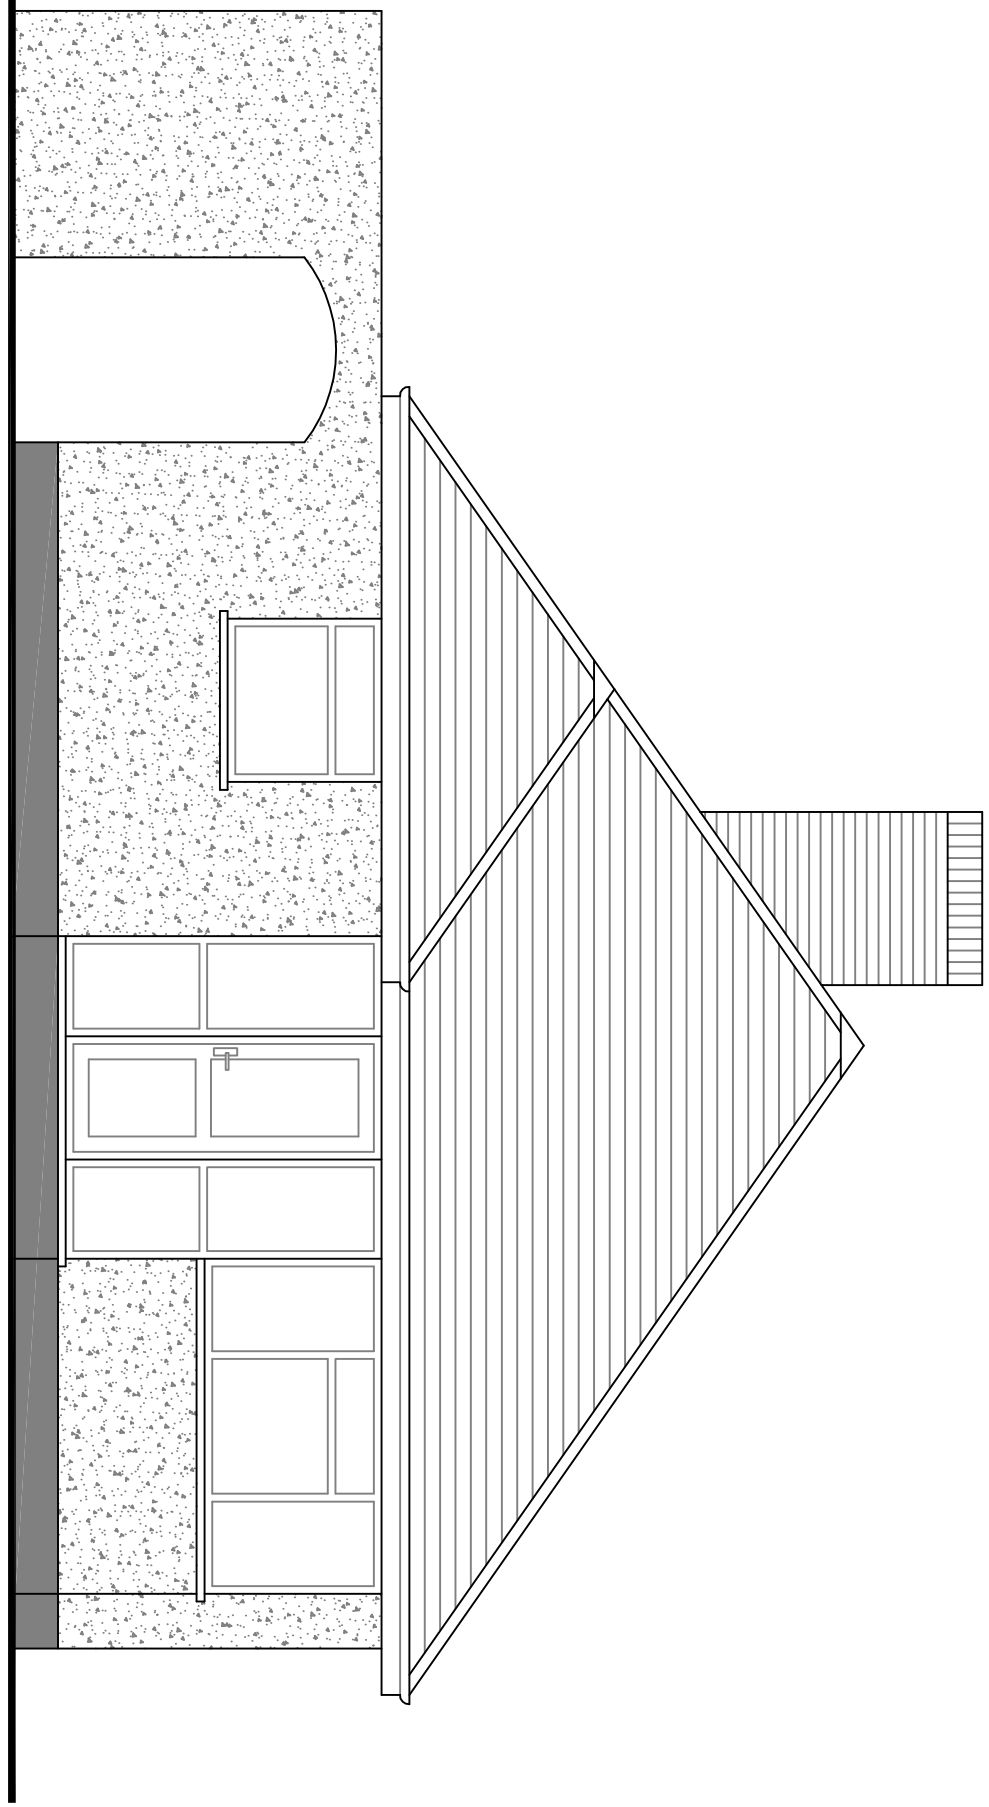


Existing East Elevation

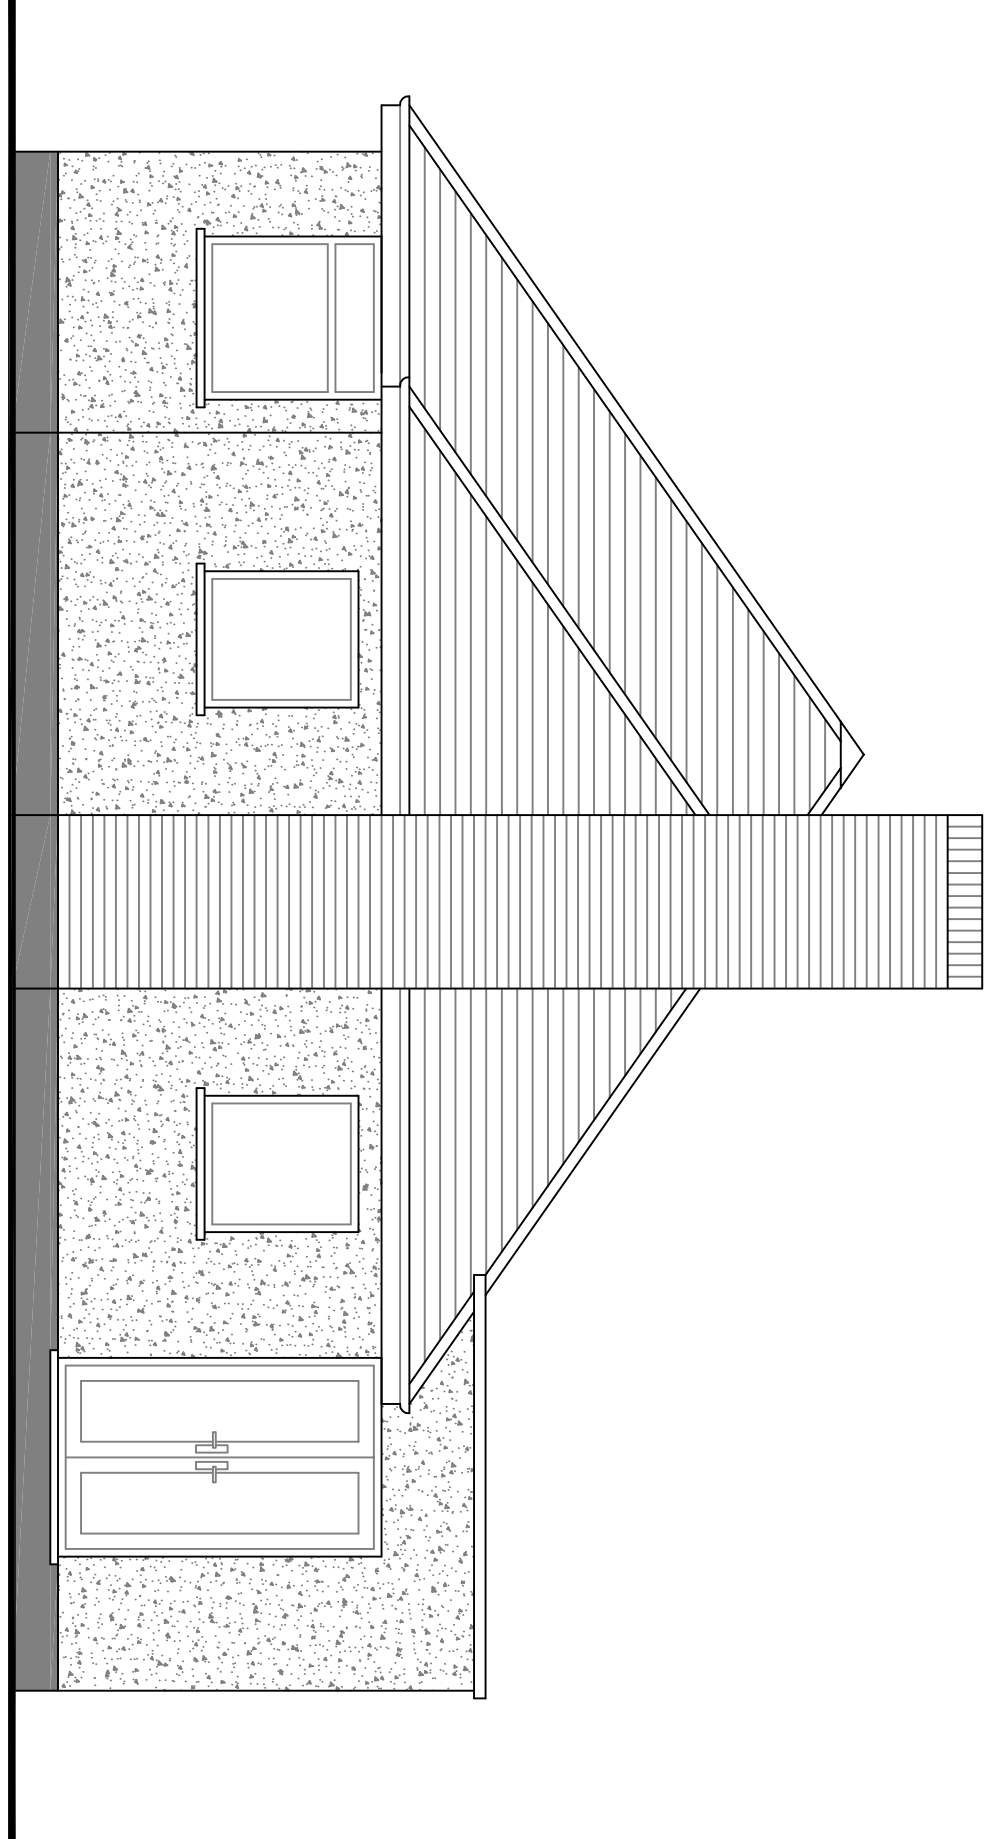


Existing West Elevation

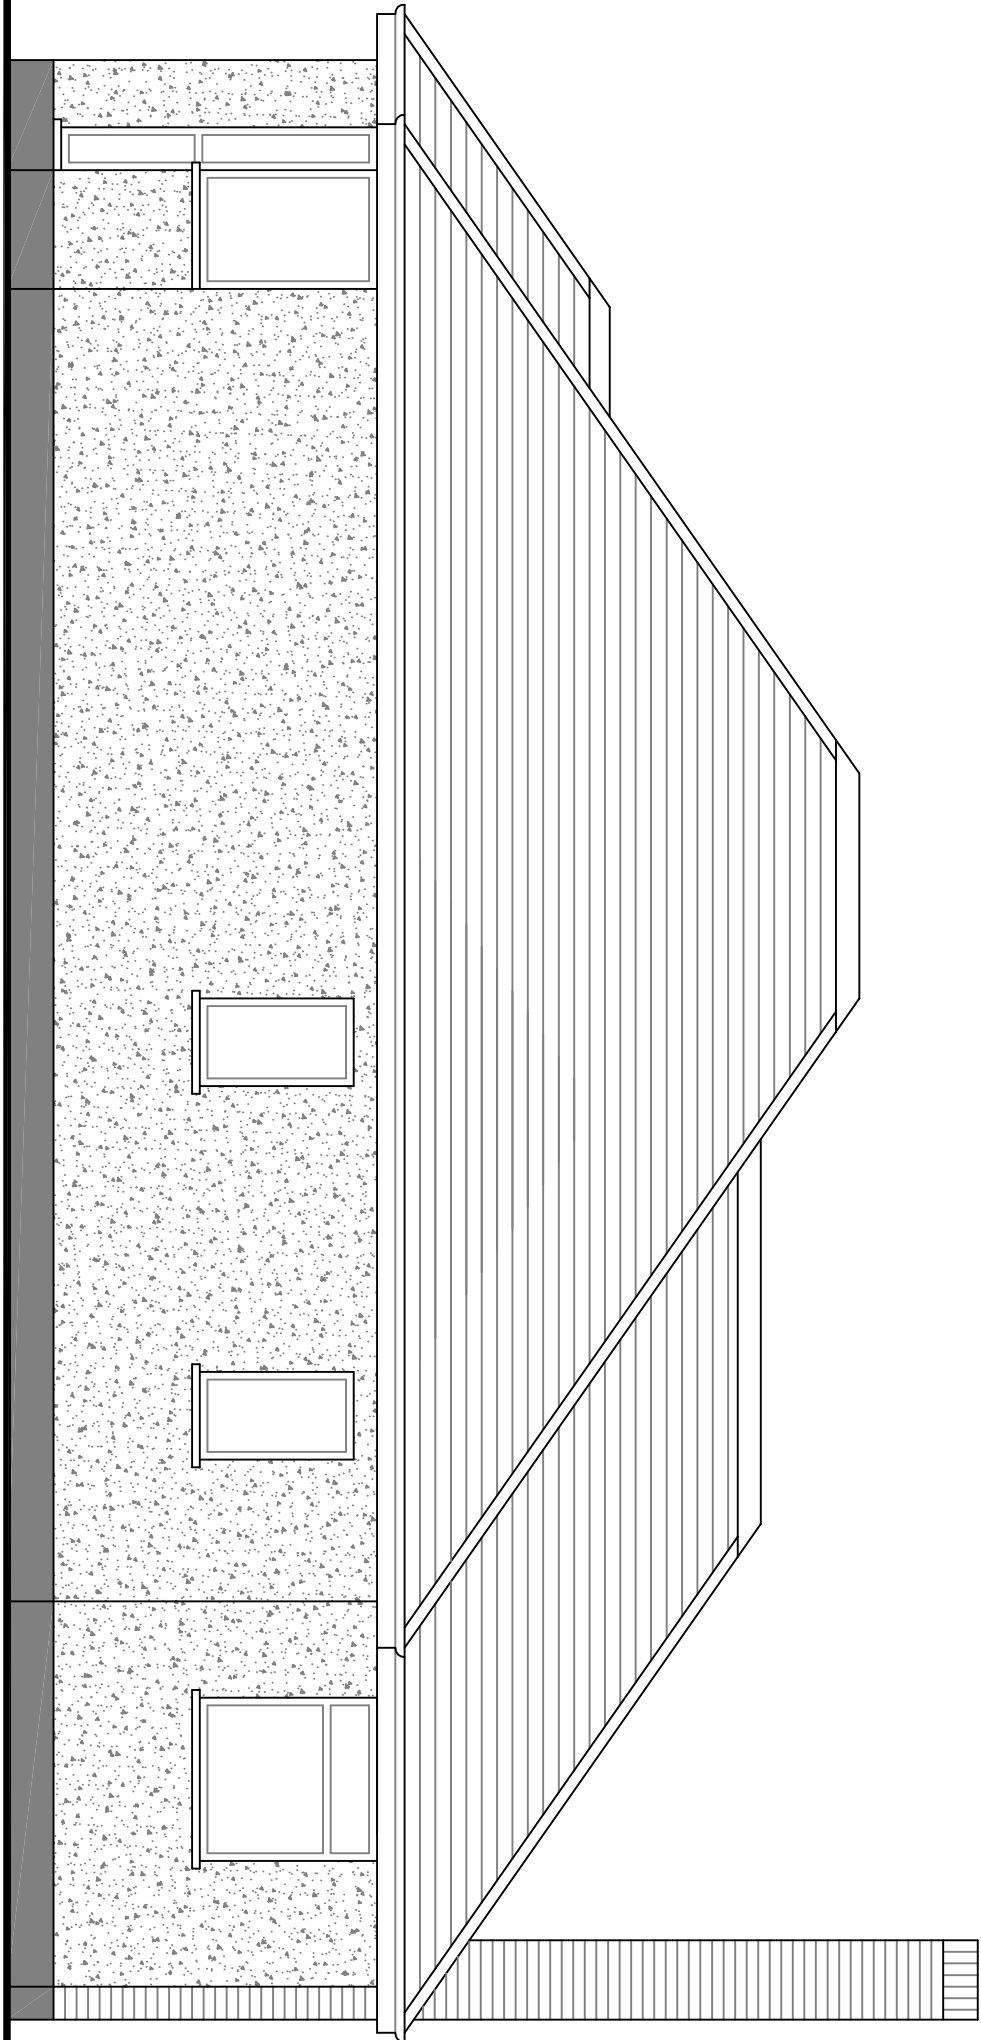

Existing North Elevation

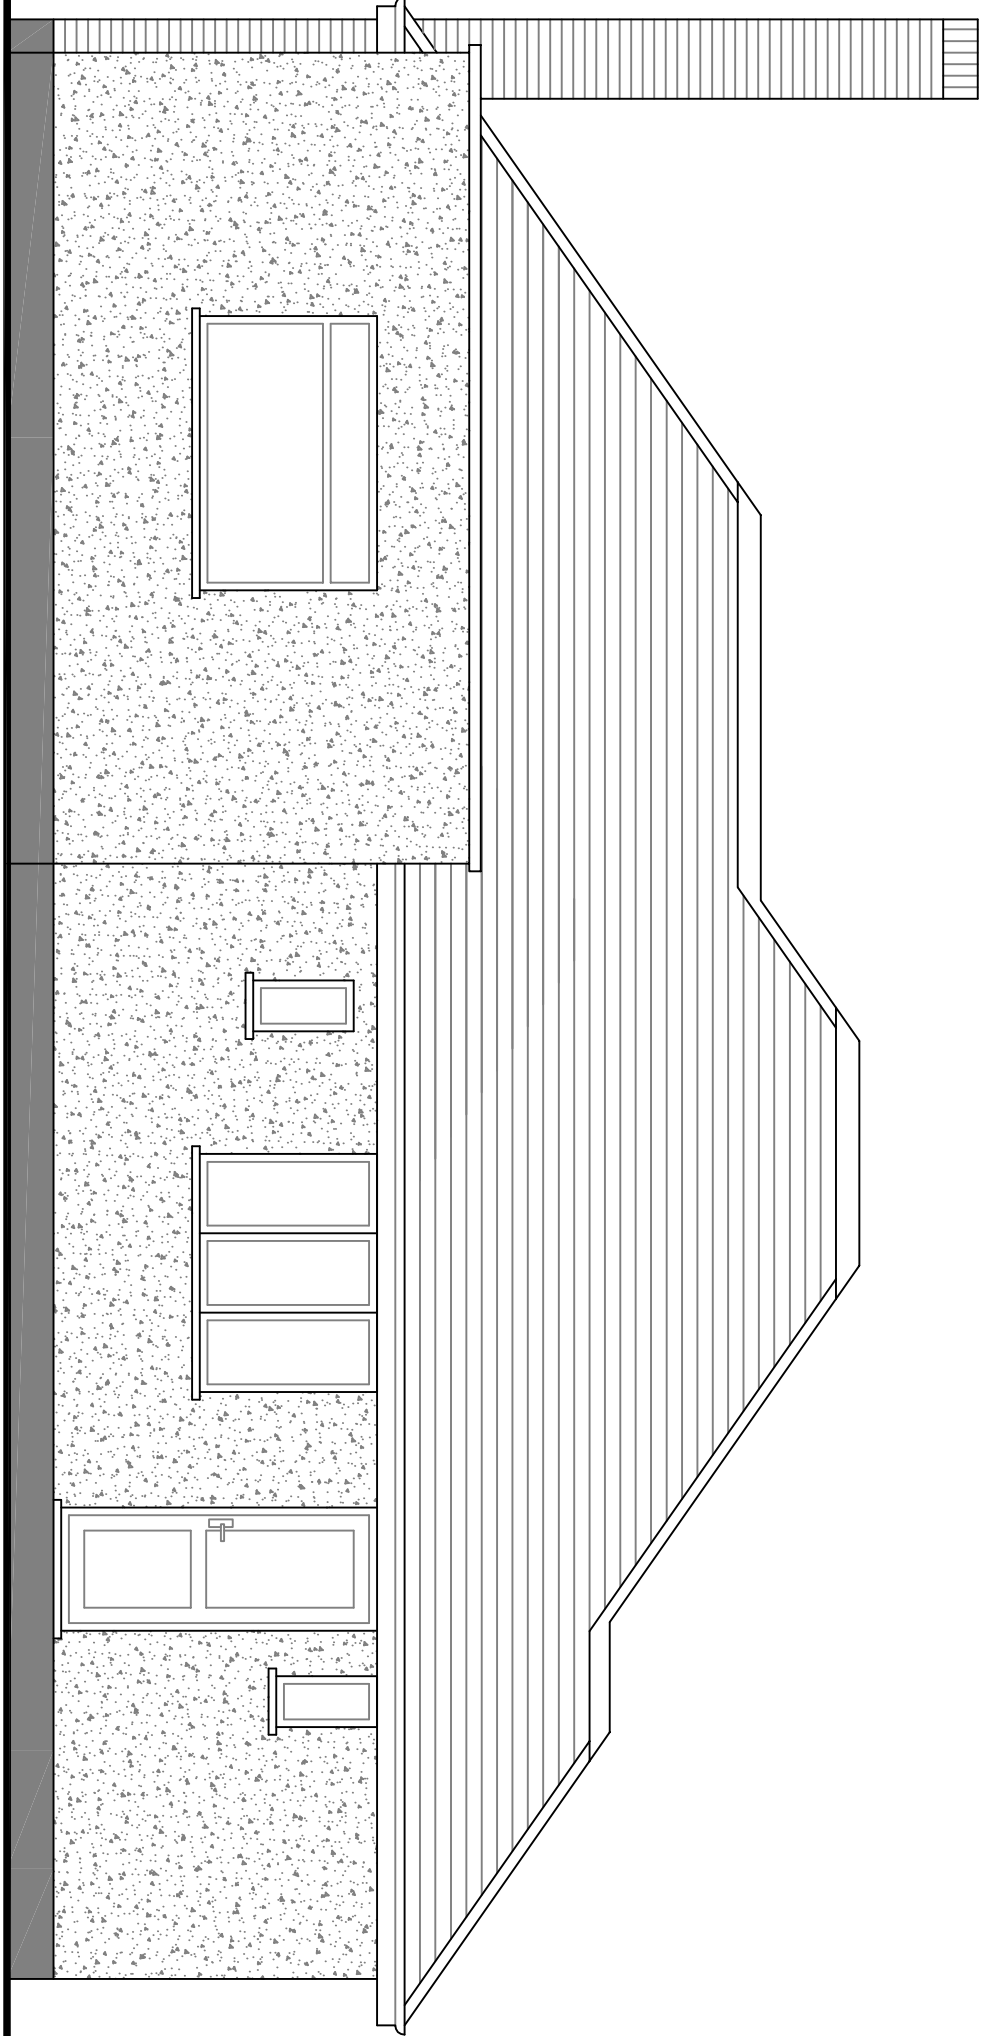

Existing South Elevation

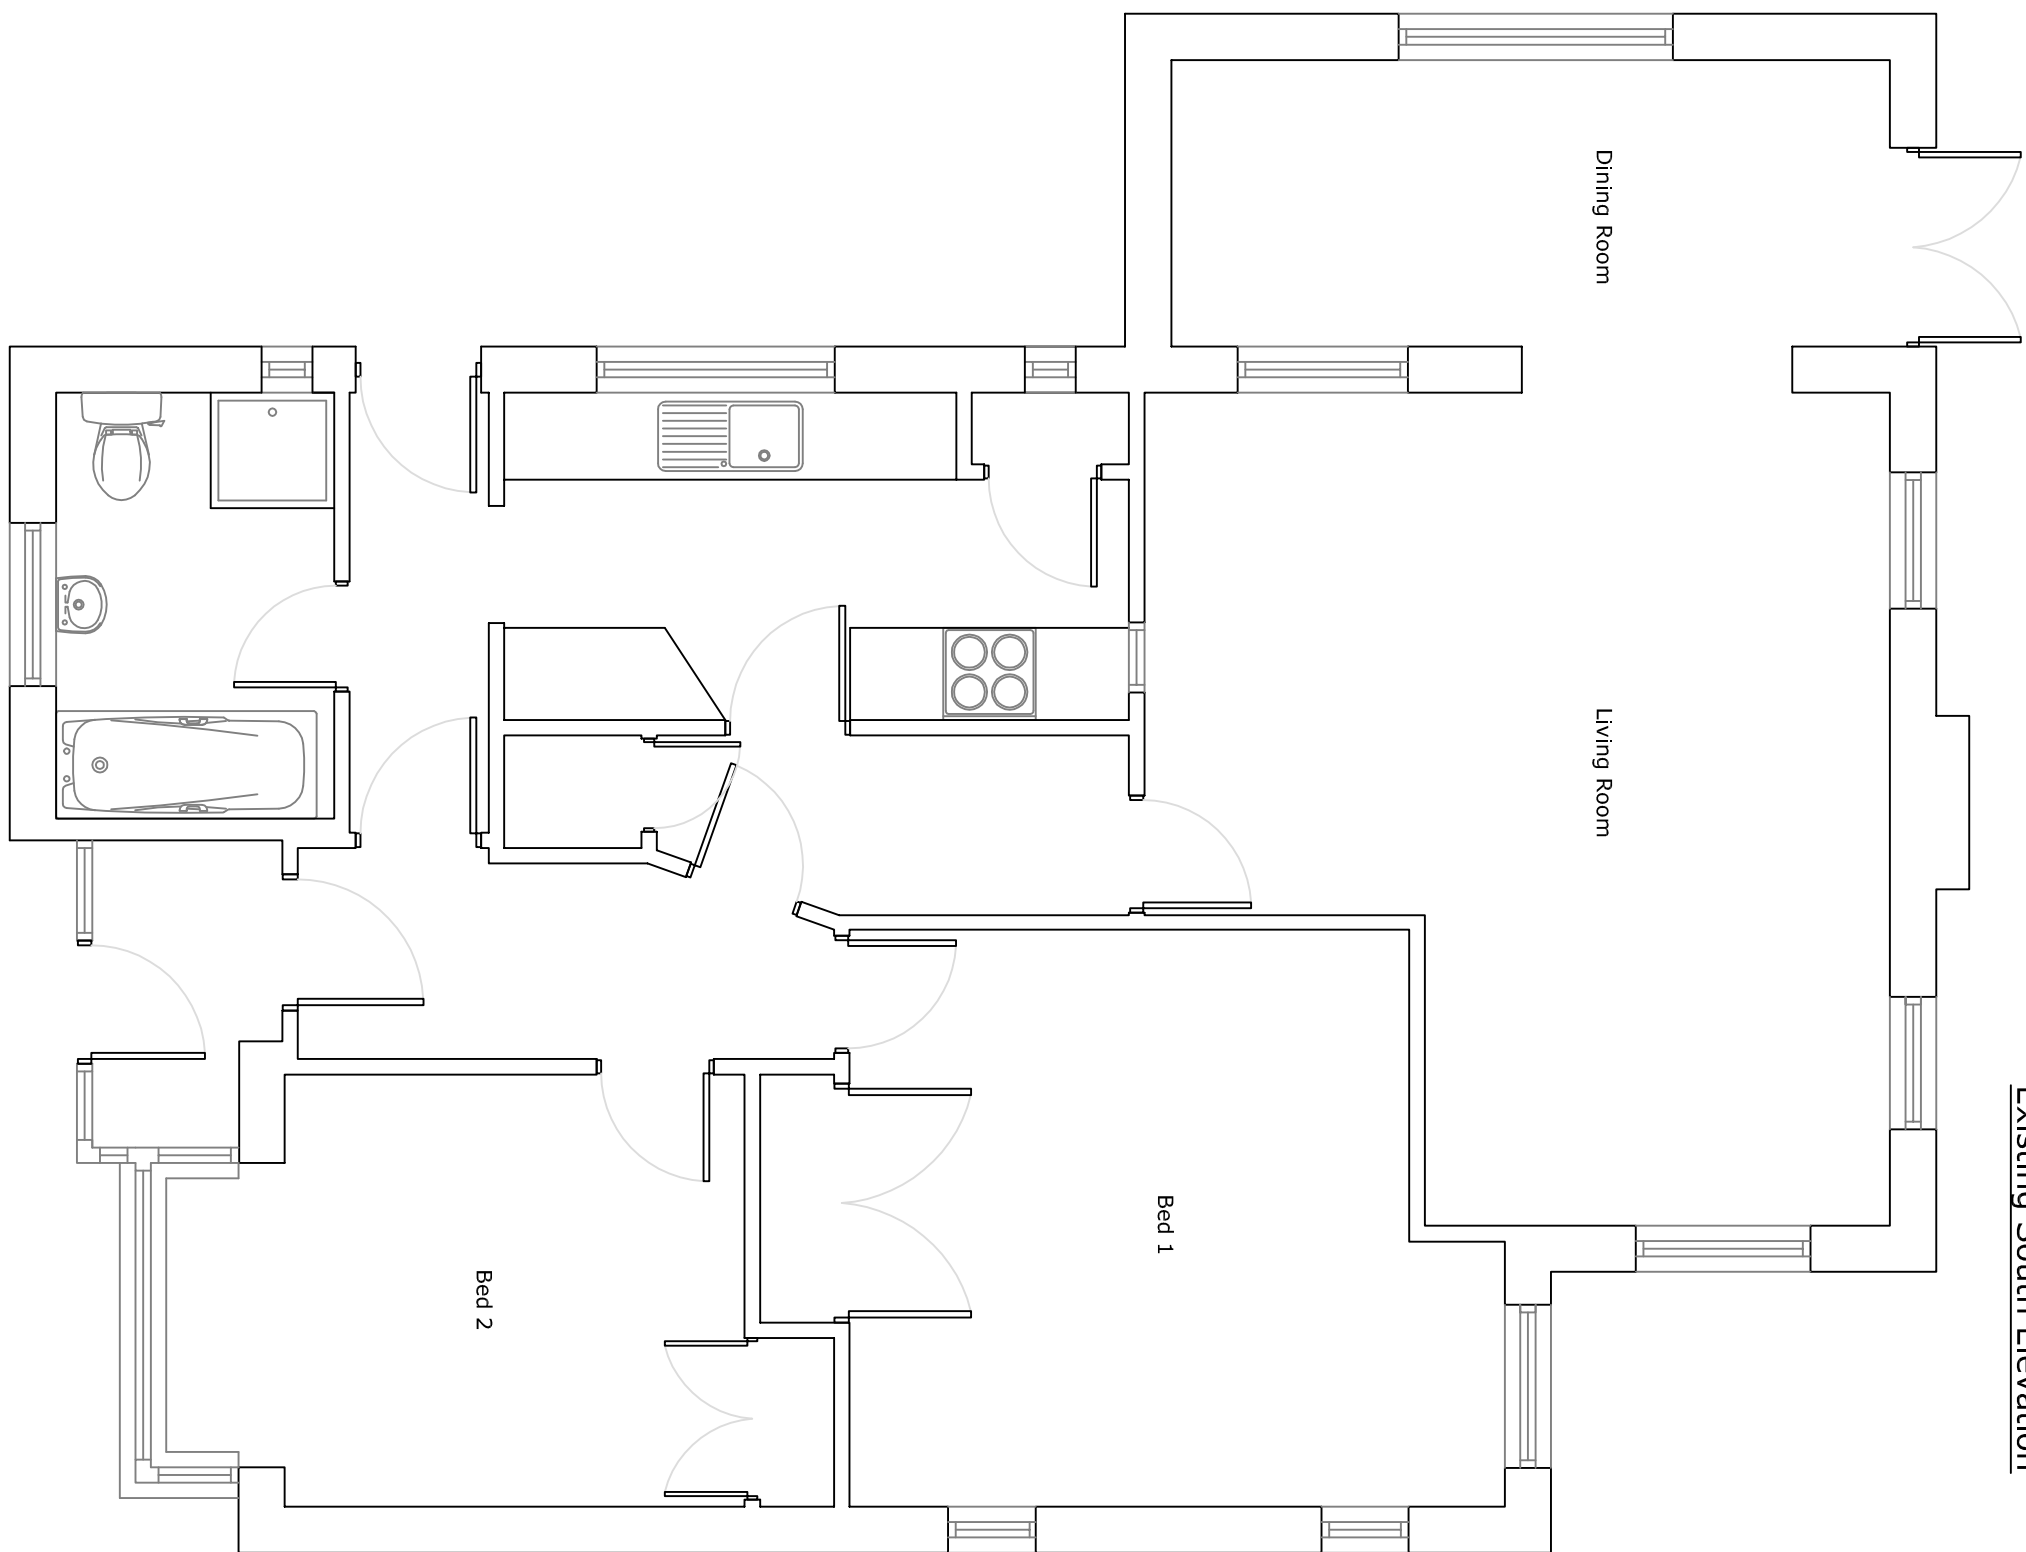

Existing Ground Floor Plan

Itemref	Quantity	Title/Name, designation, material, dimension etc			Article No./Reference	
Designed by	Checked by	XXX	Approved by - date	Filename	Date	Scale
					July 17	1:50
5 Roundle Avenue				Proposed Extensions		
				01	Edition Sheet	