




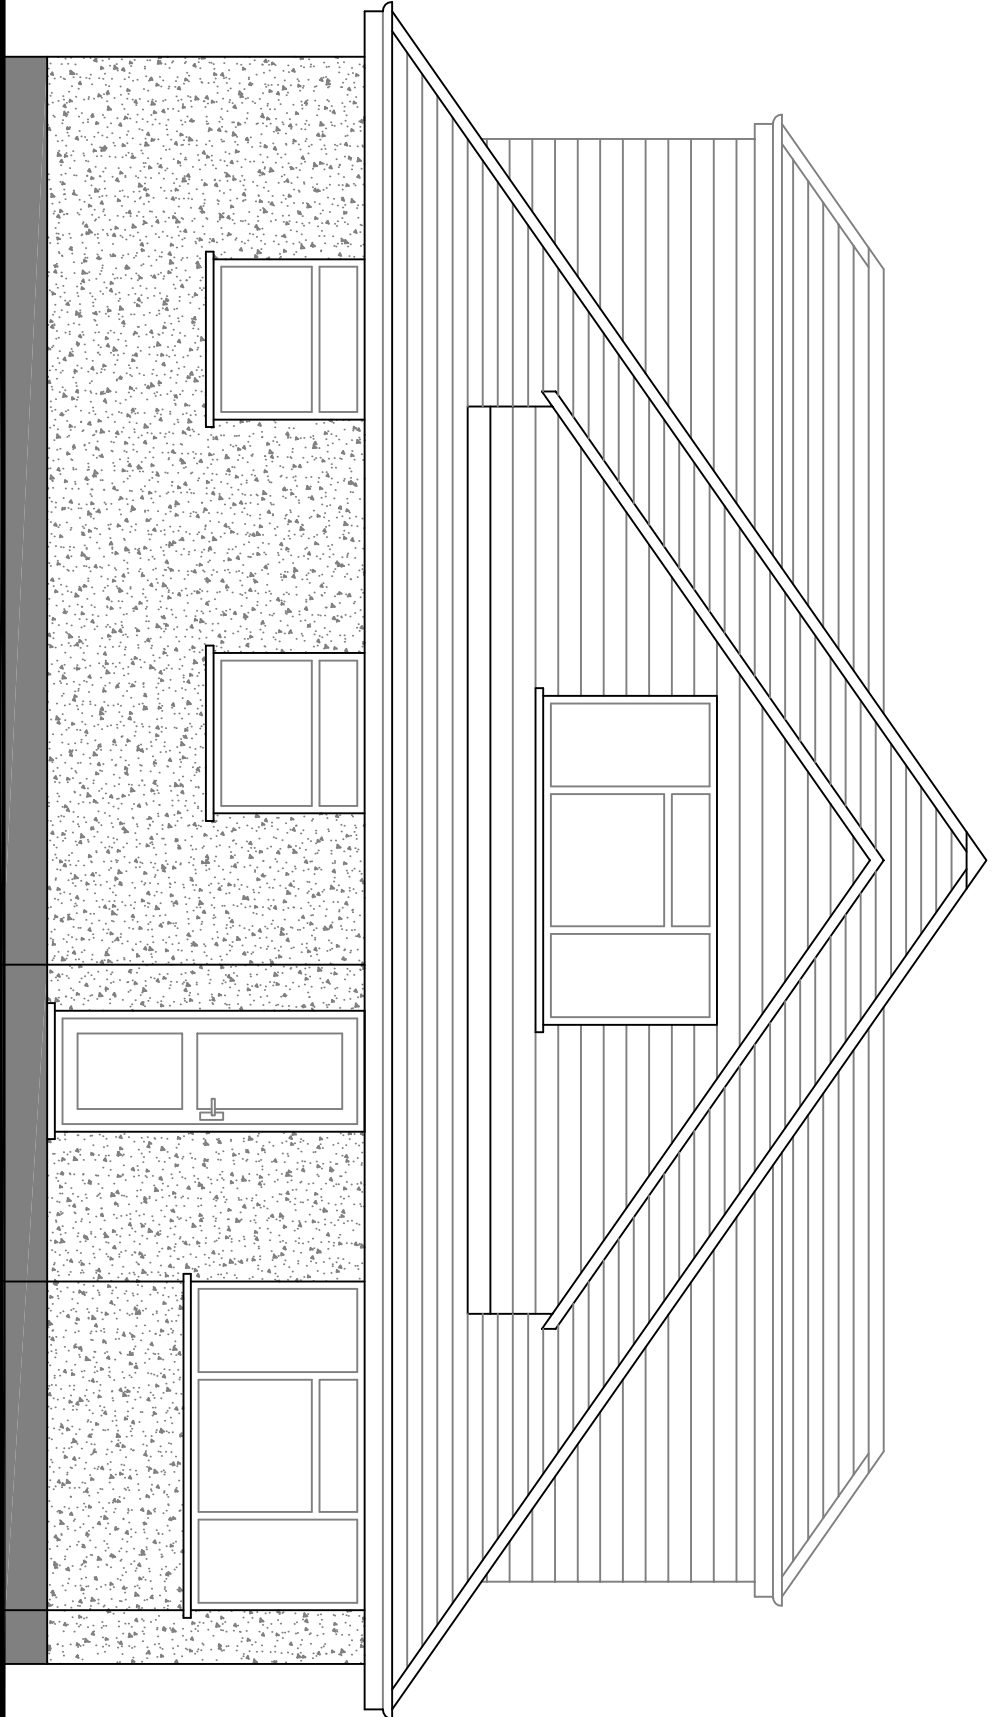


Proposed East Elevation

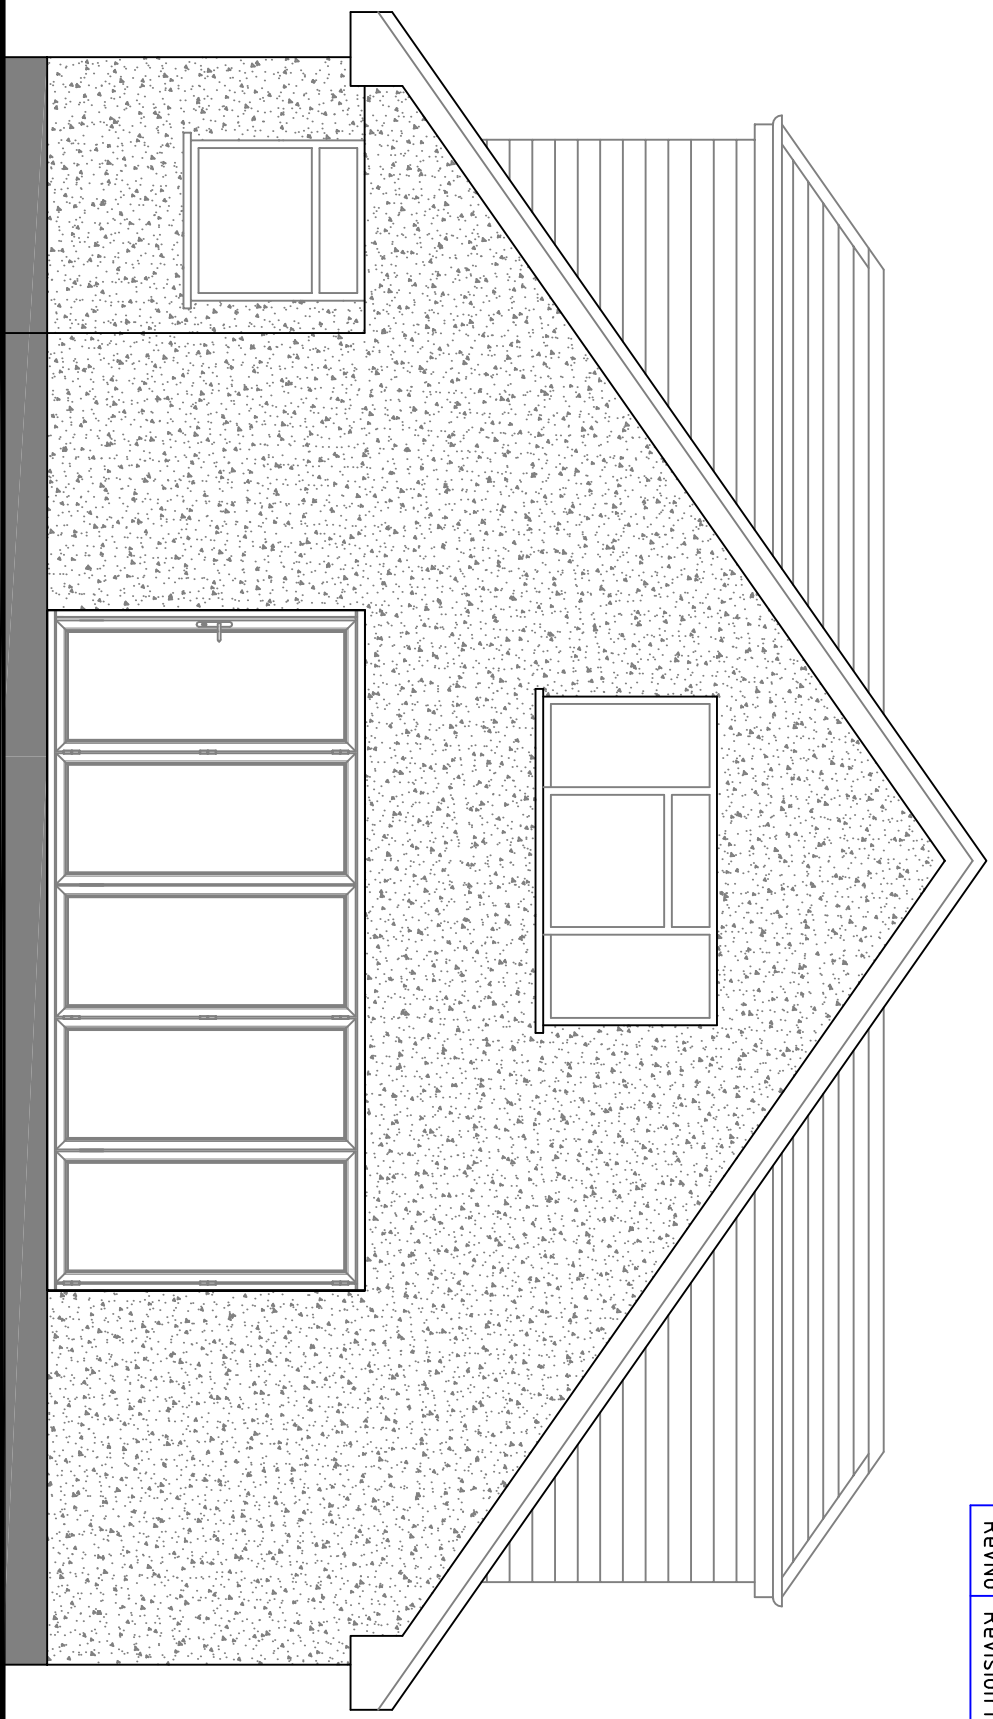


Proposed West Elevation

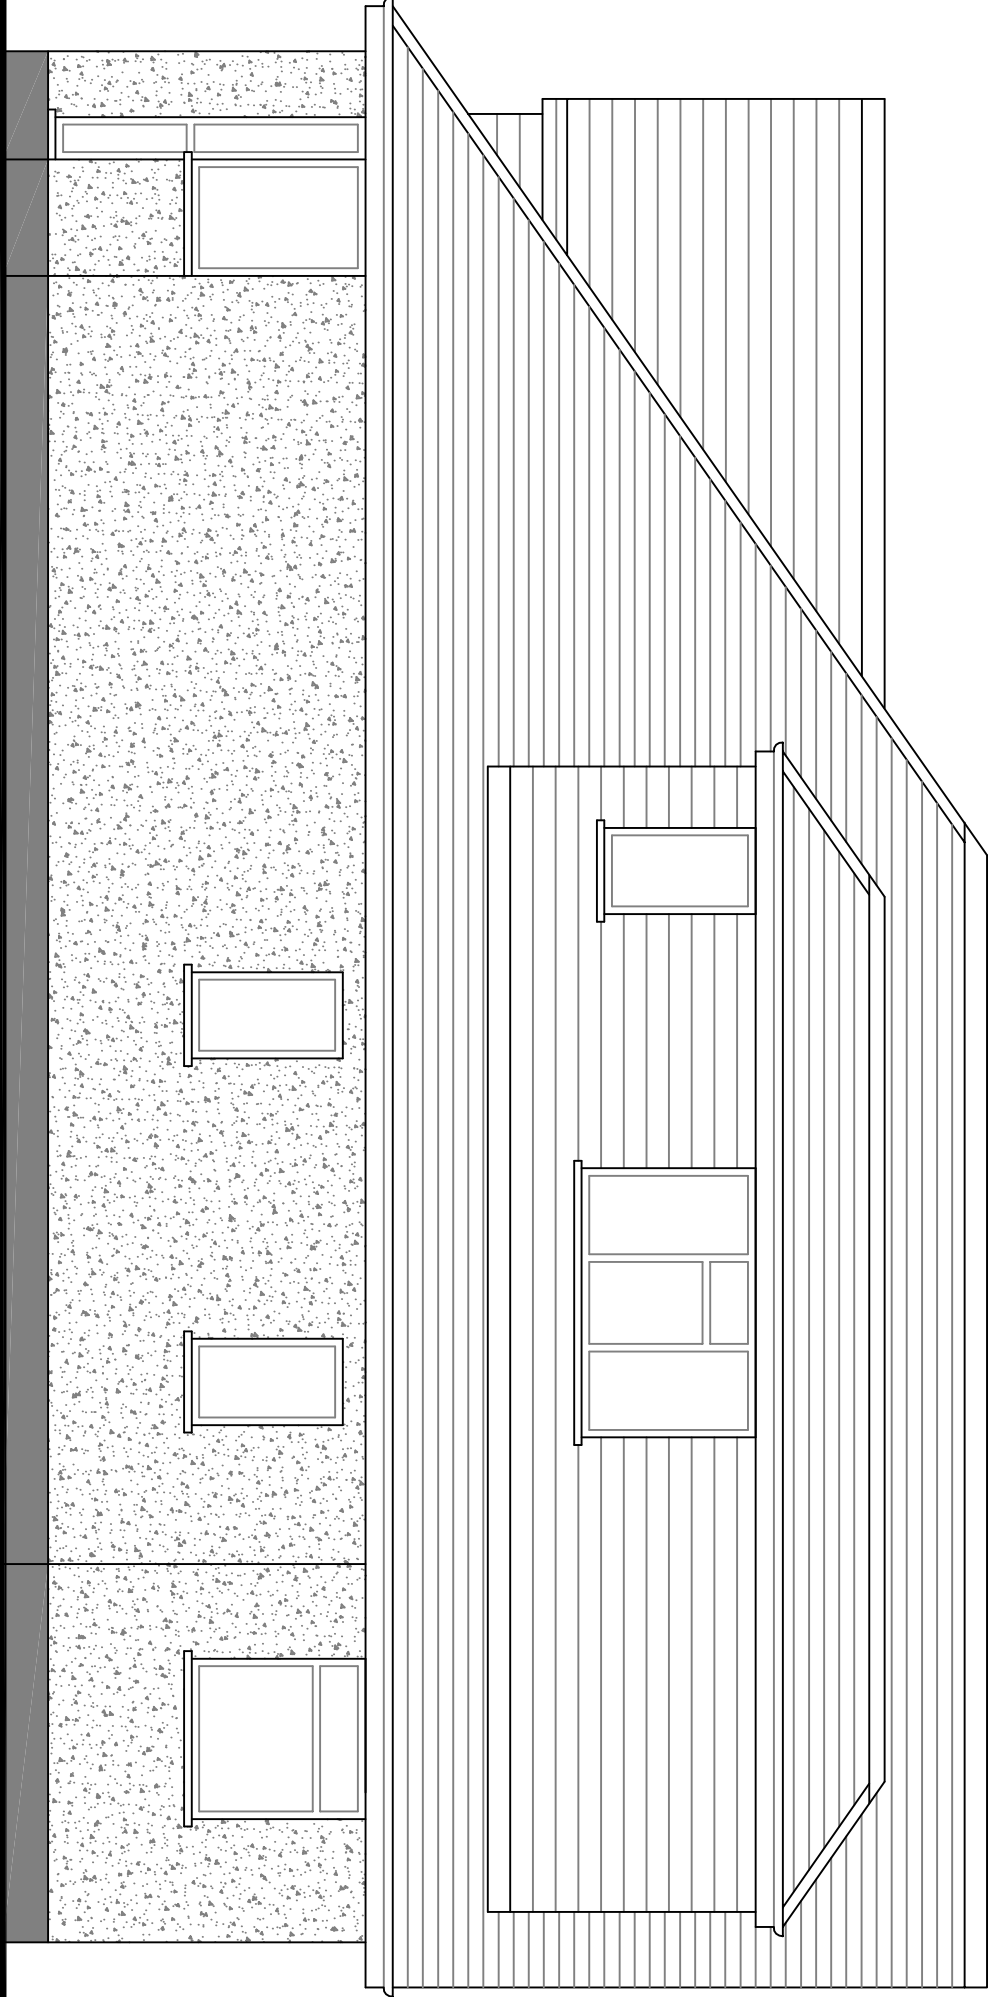


Proposed North Elevation

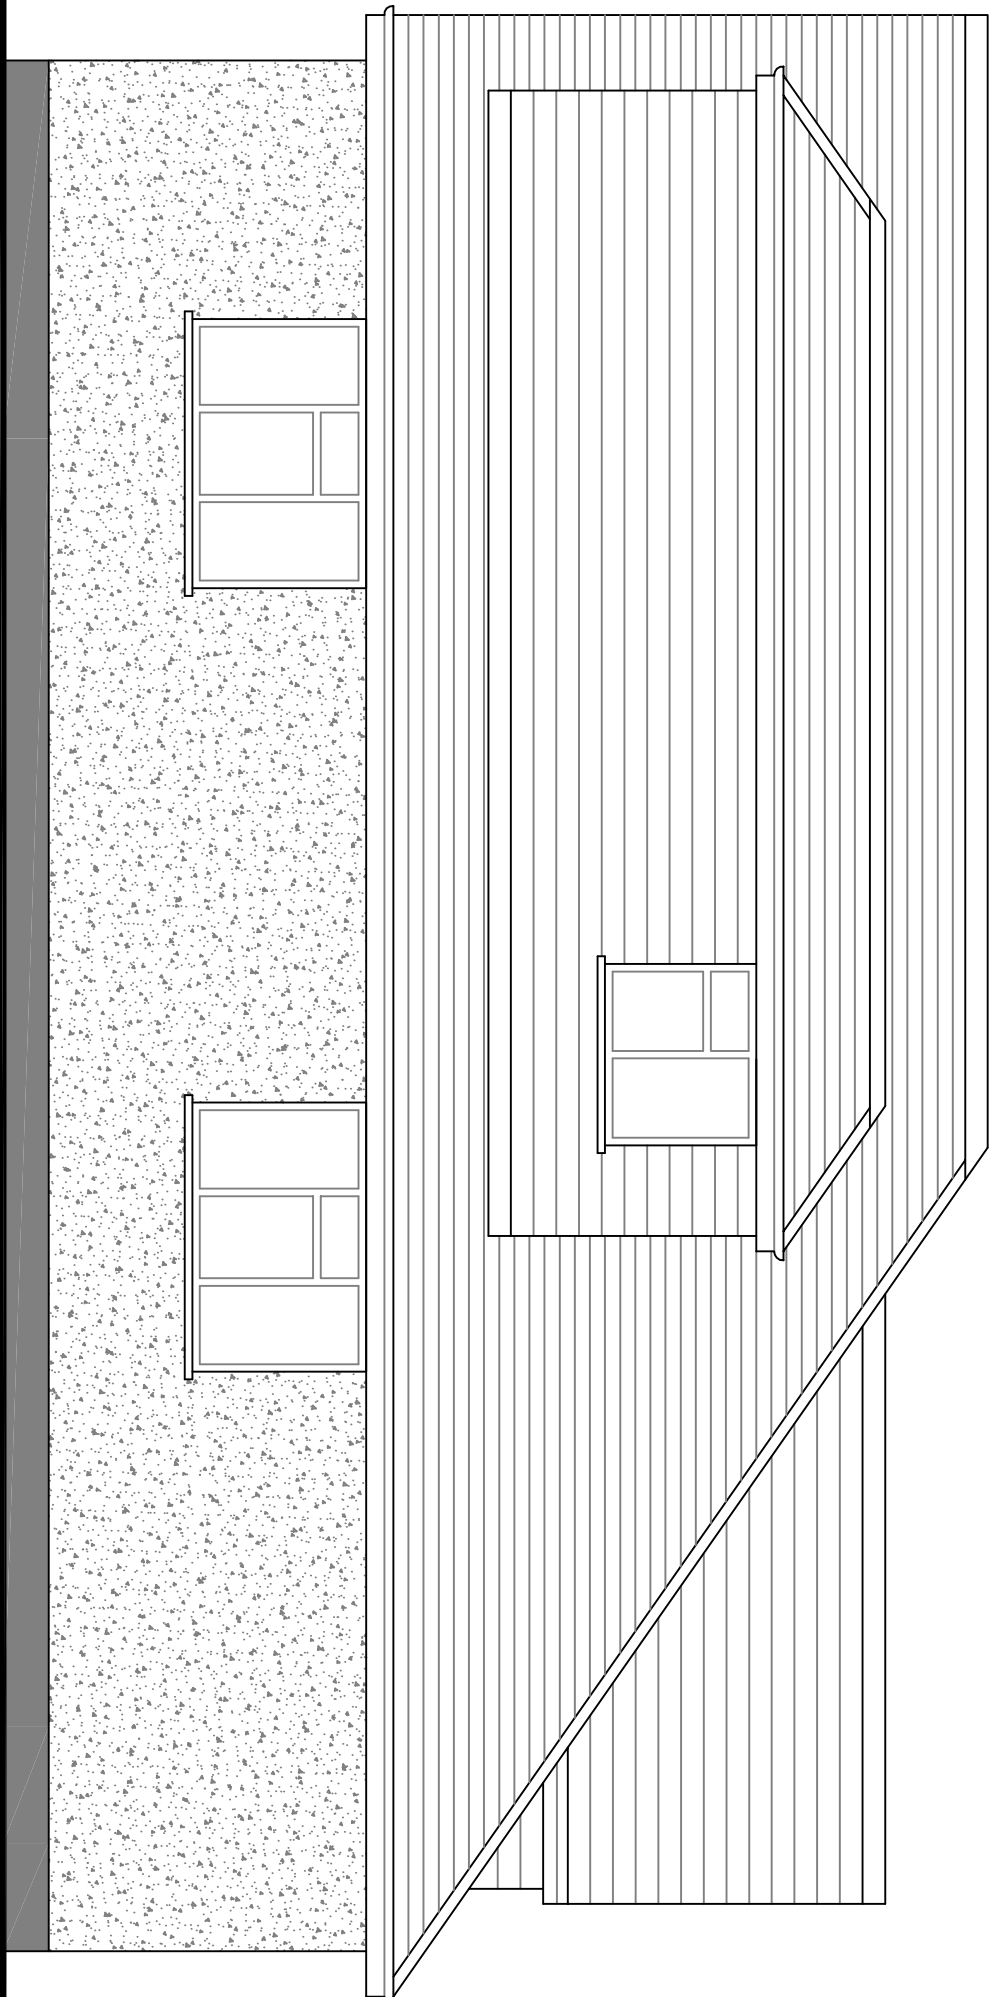

Proposed South Elevation

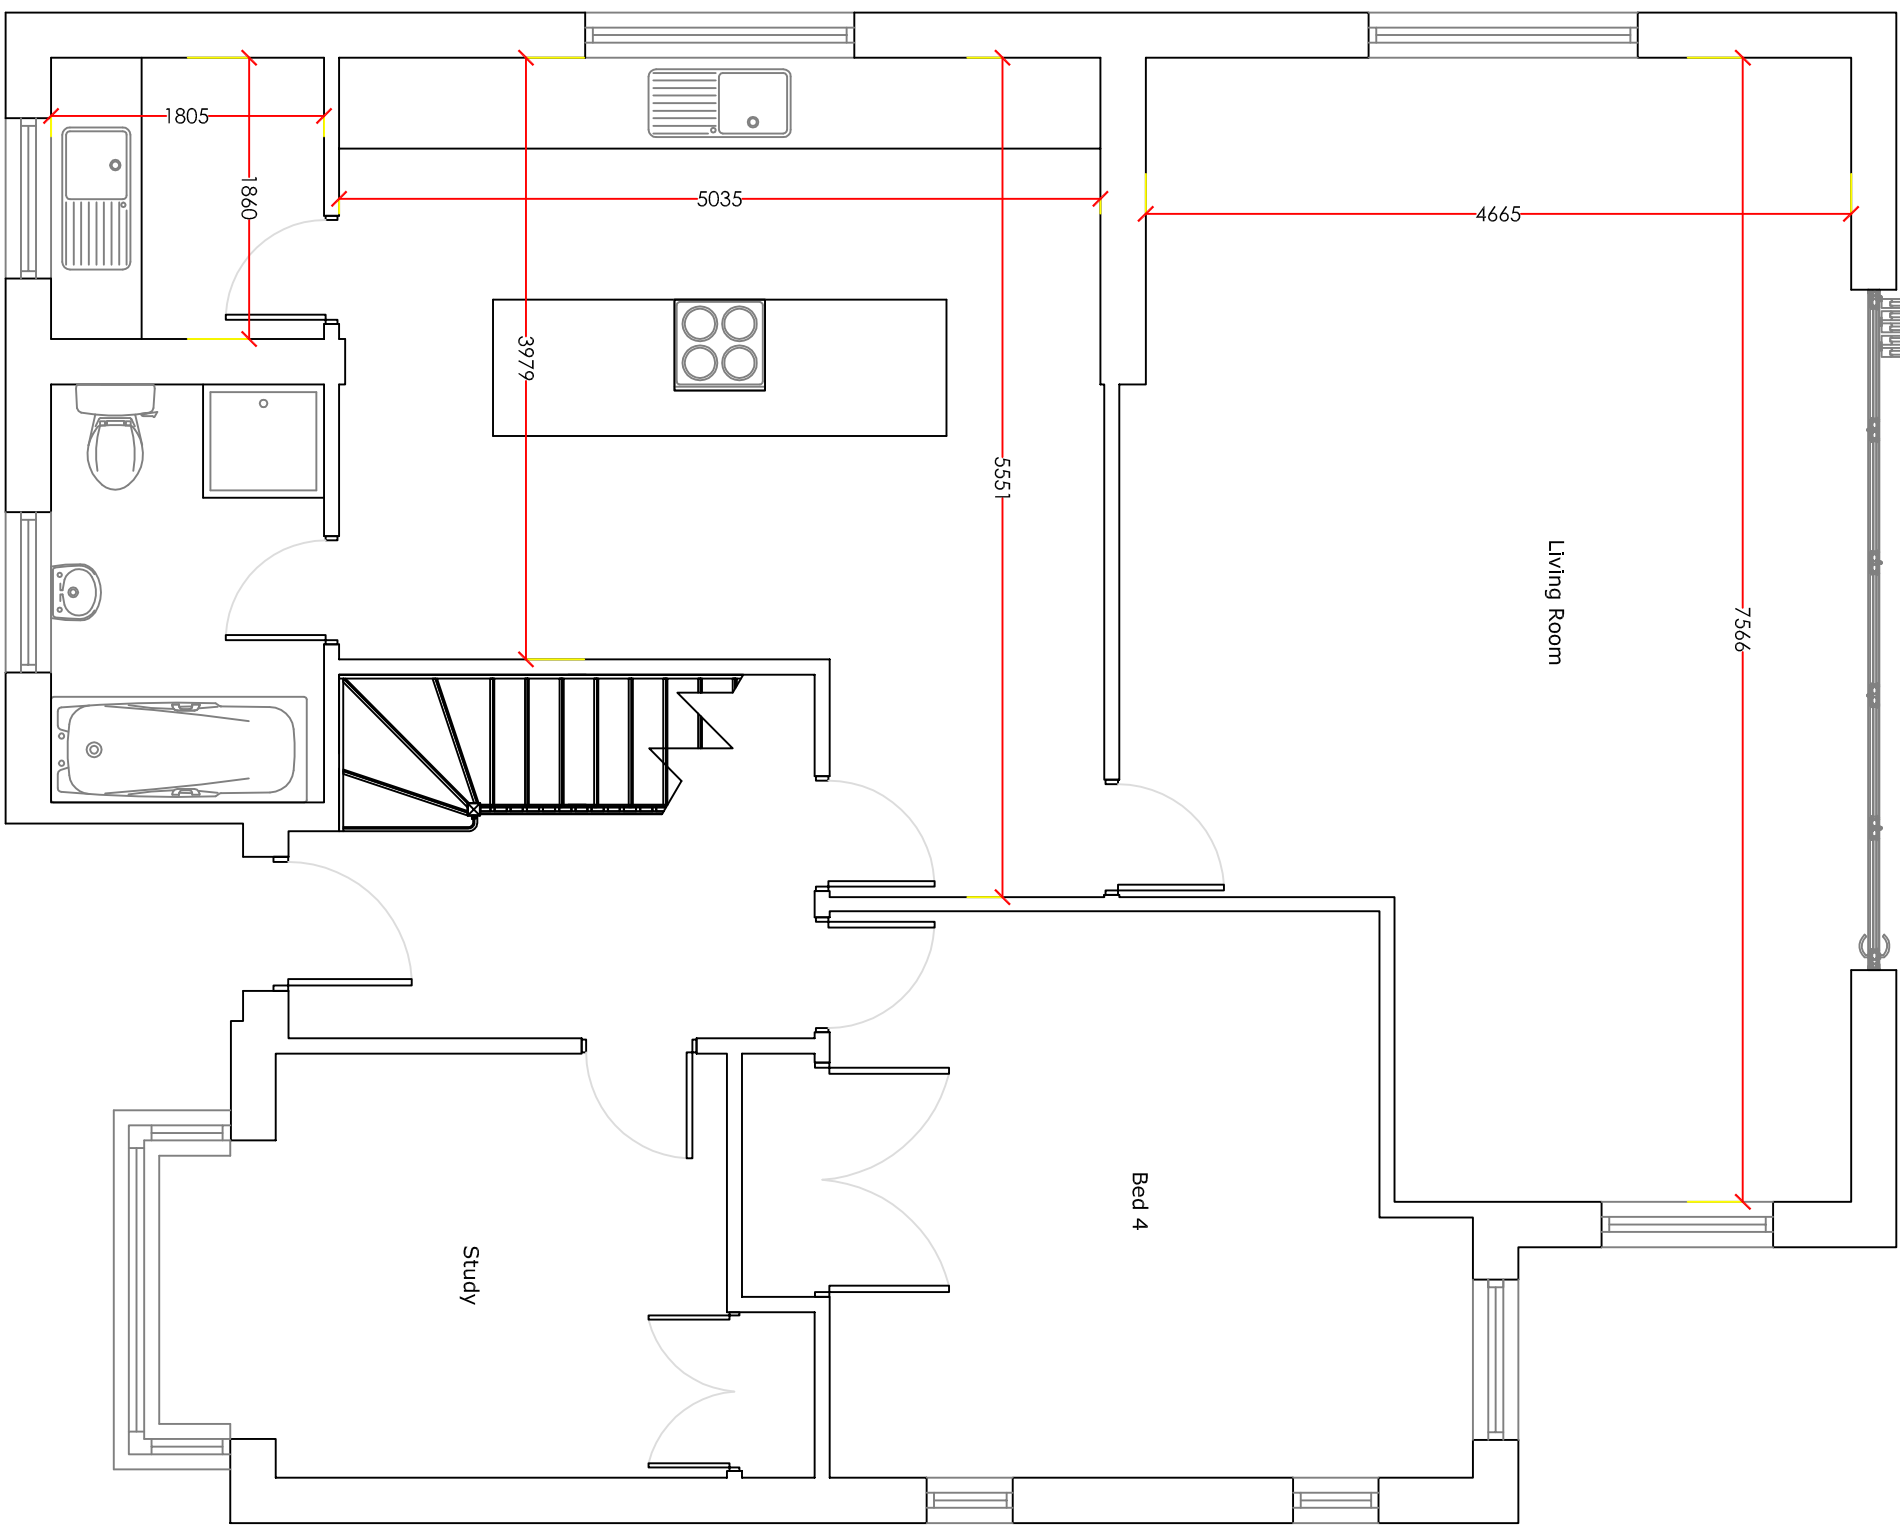

Proposed Ground Floor Plan

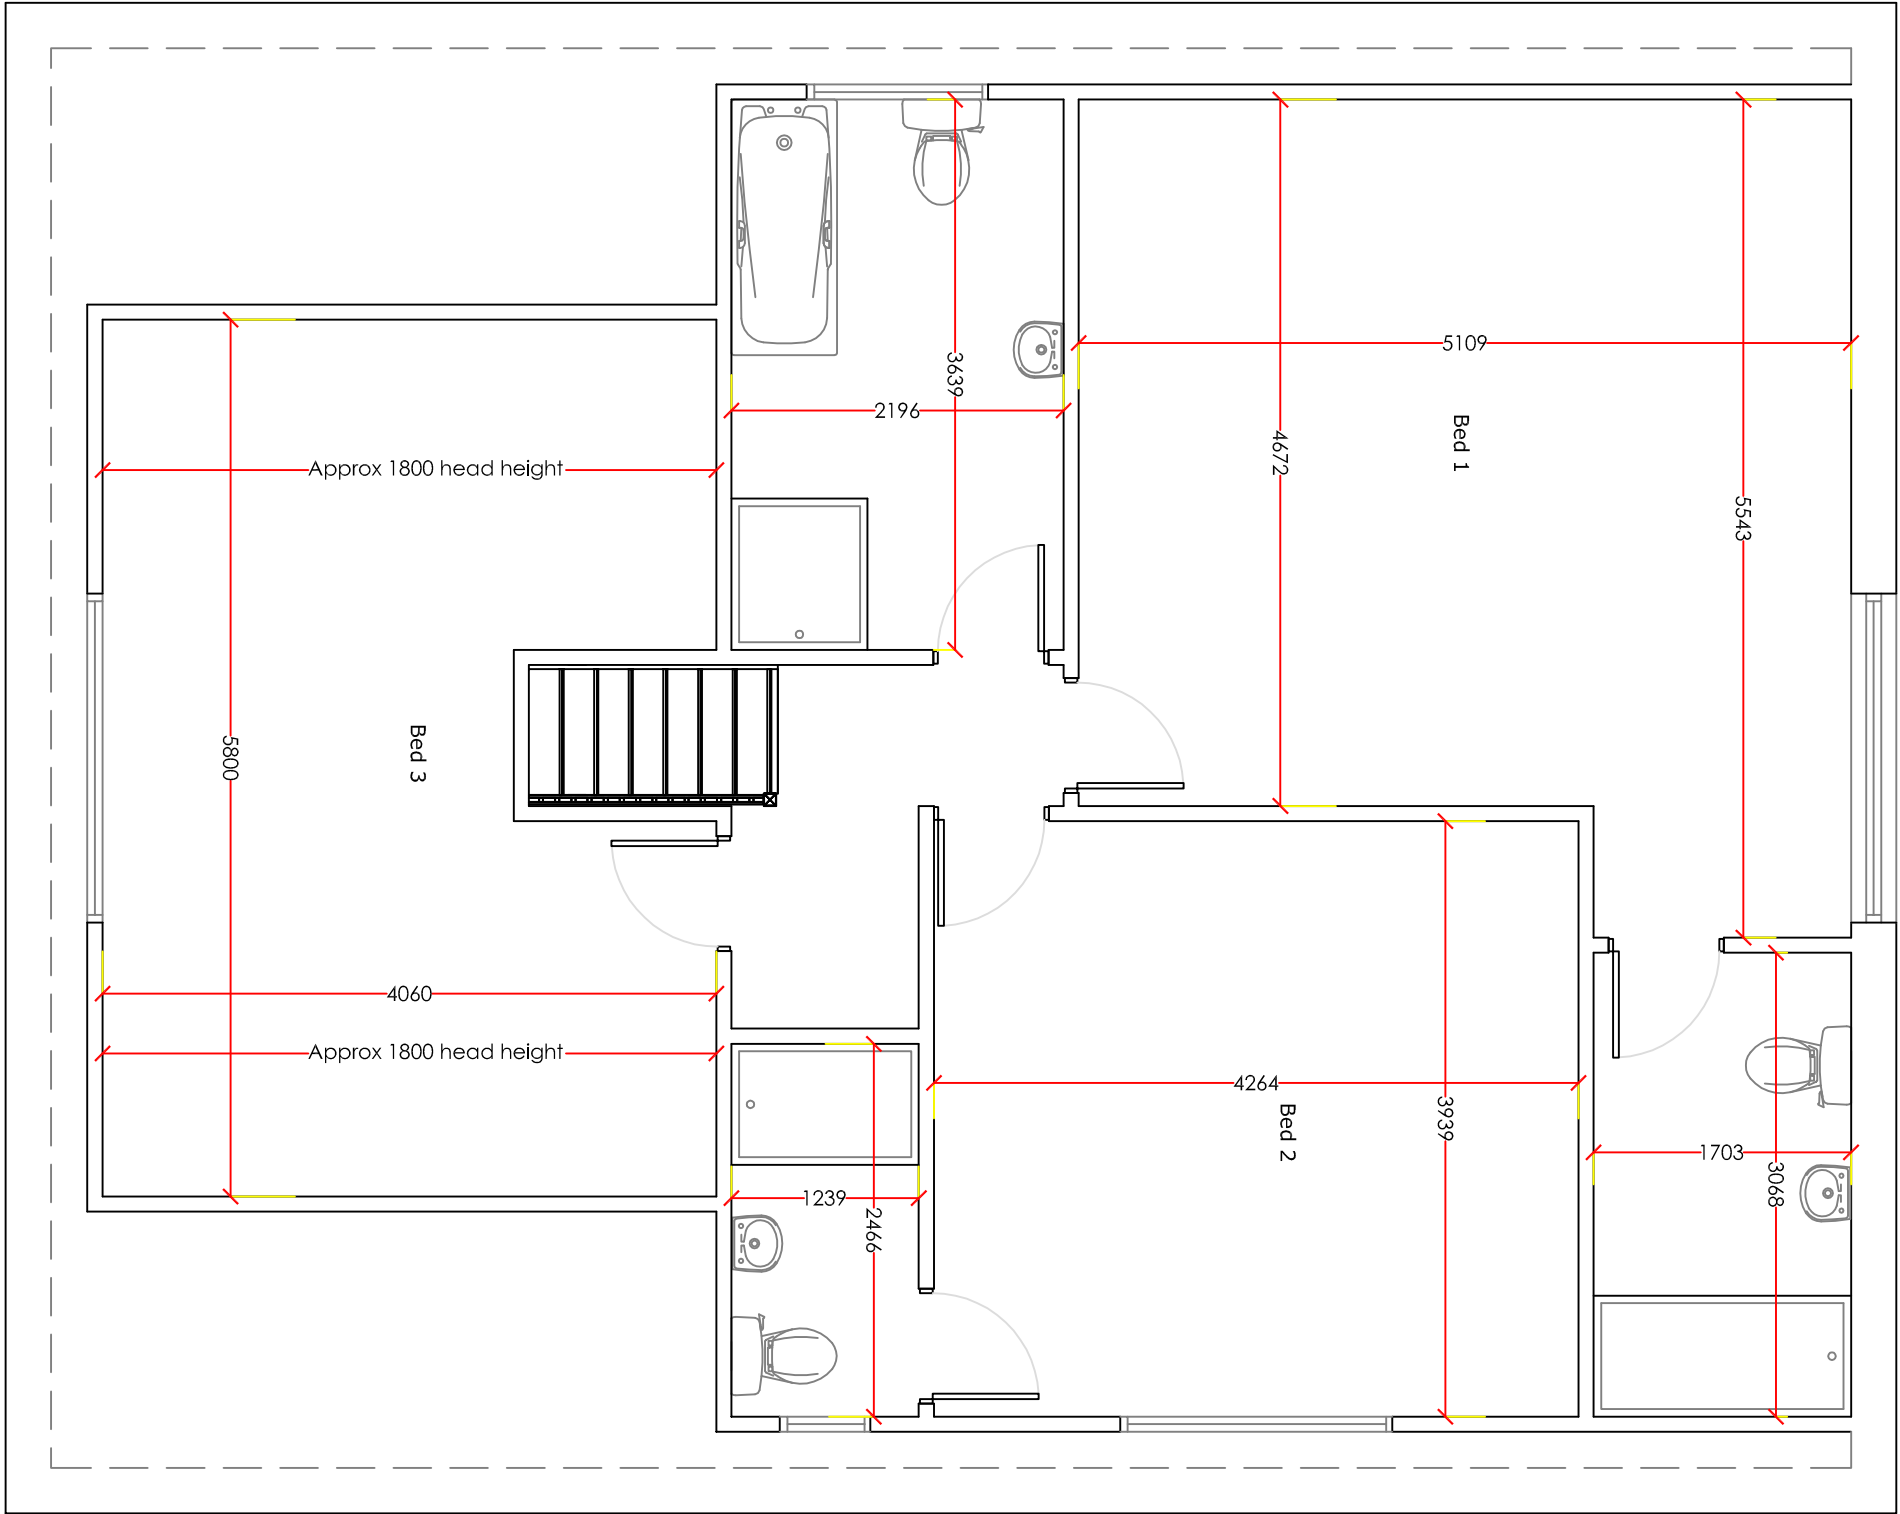

Proposed First Floor Plan

Item/rev	Quantity	Title/Name, designation, material, dimension etc		Article No./Reference
Designed by	Checked by	Approved by - date	Filename	Date
XXX				July 17
5 Roundle Avenue				
Proposed Extensions				Scale
				1:50
02				Sheet