


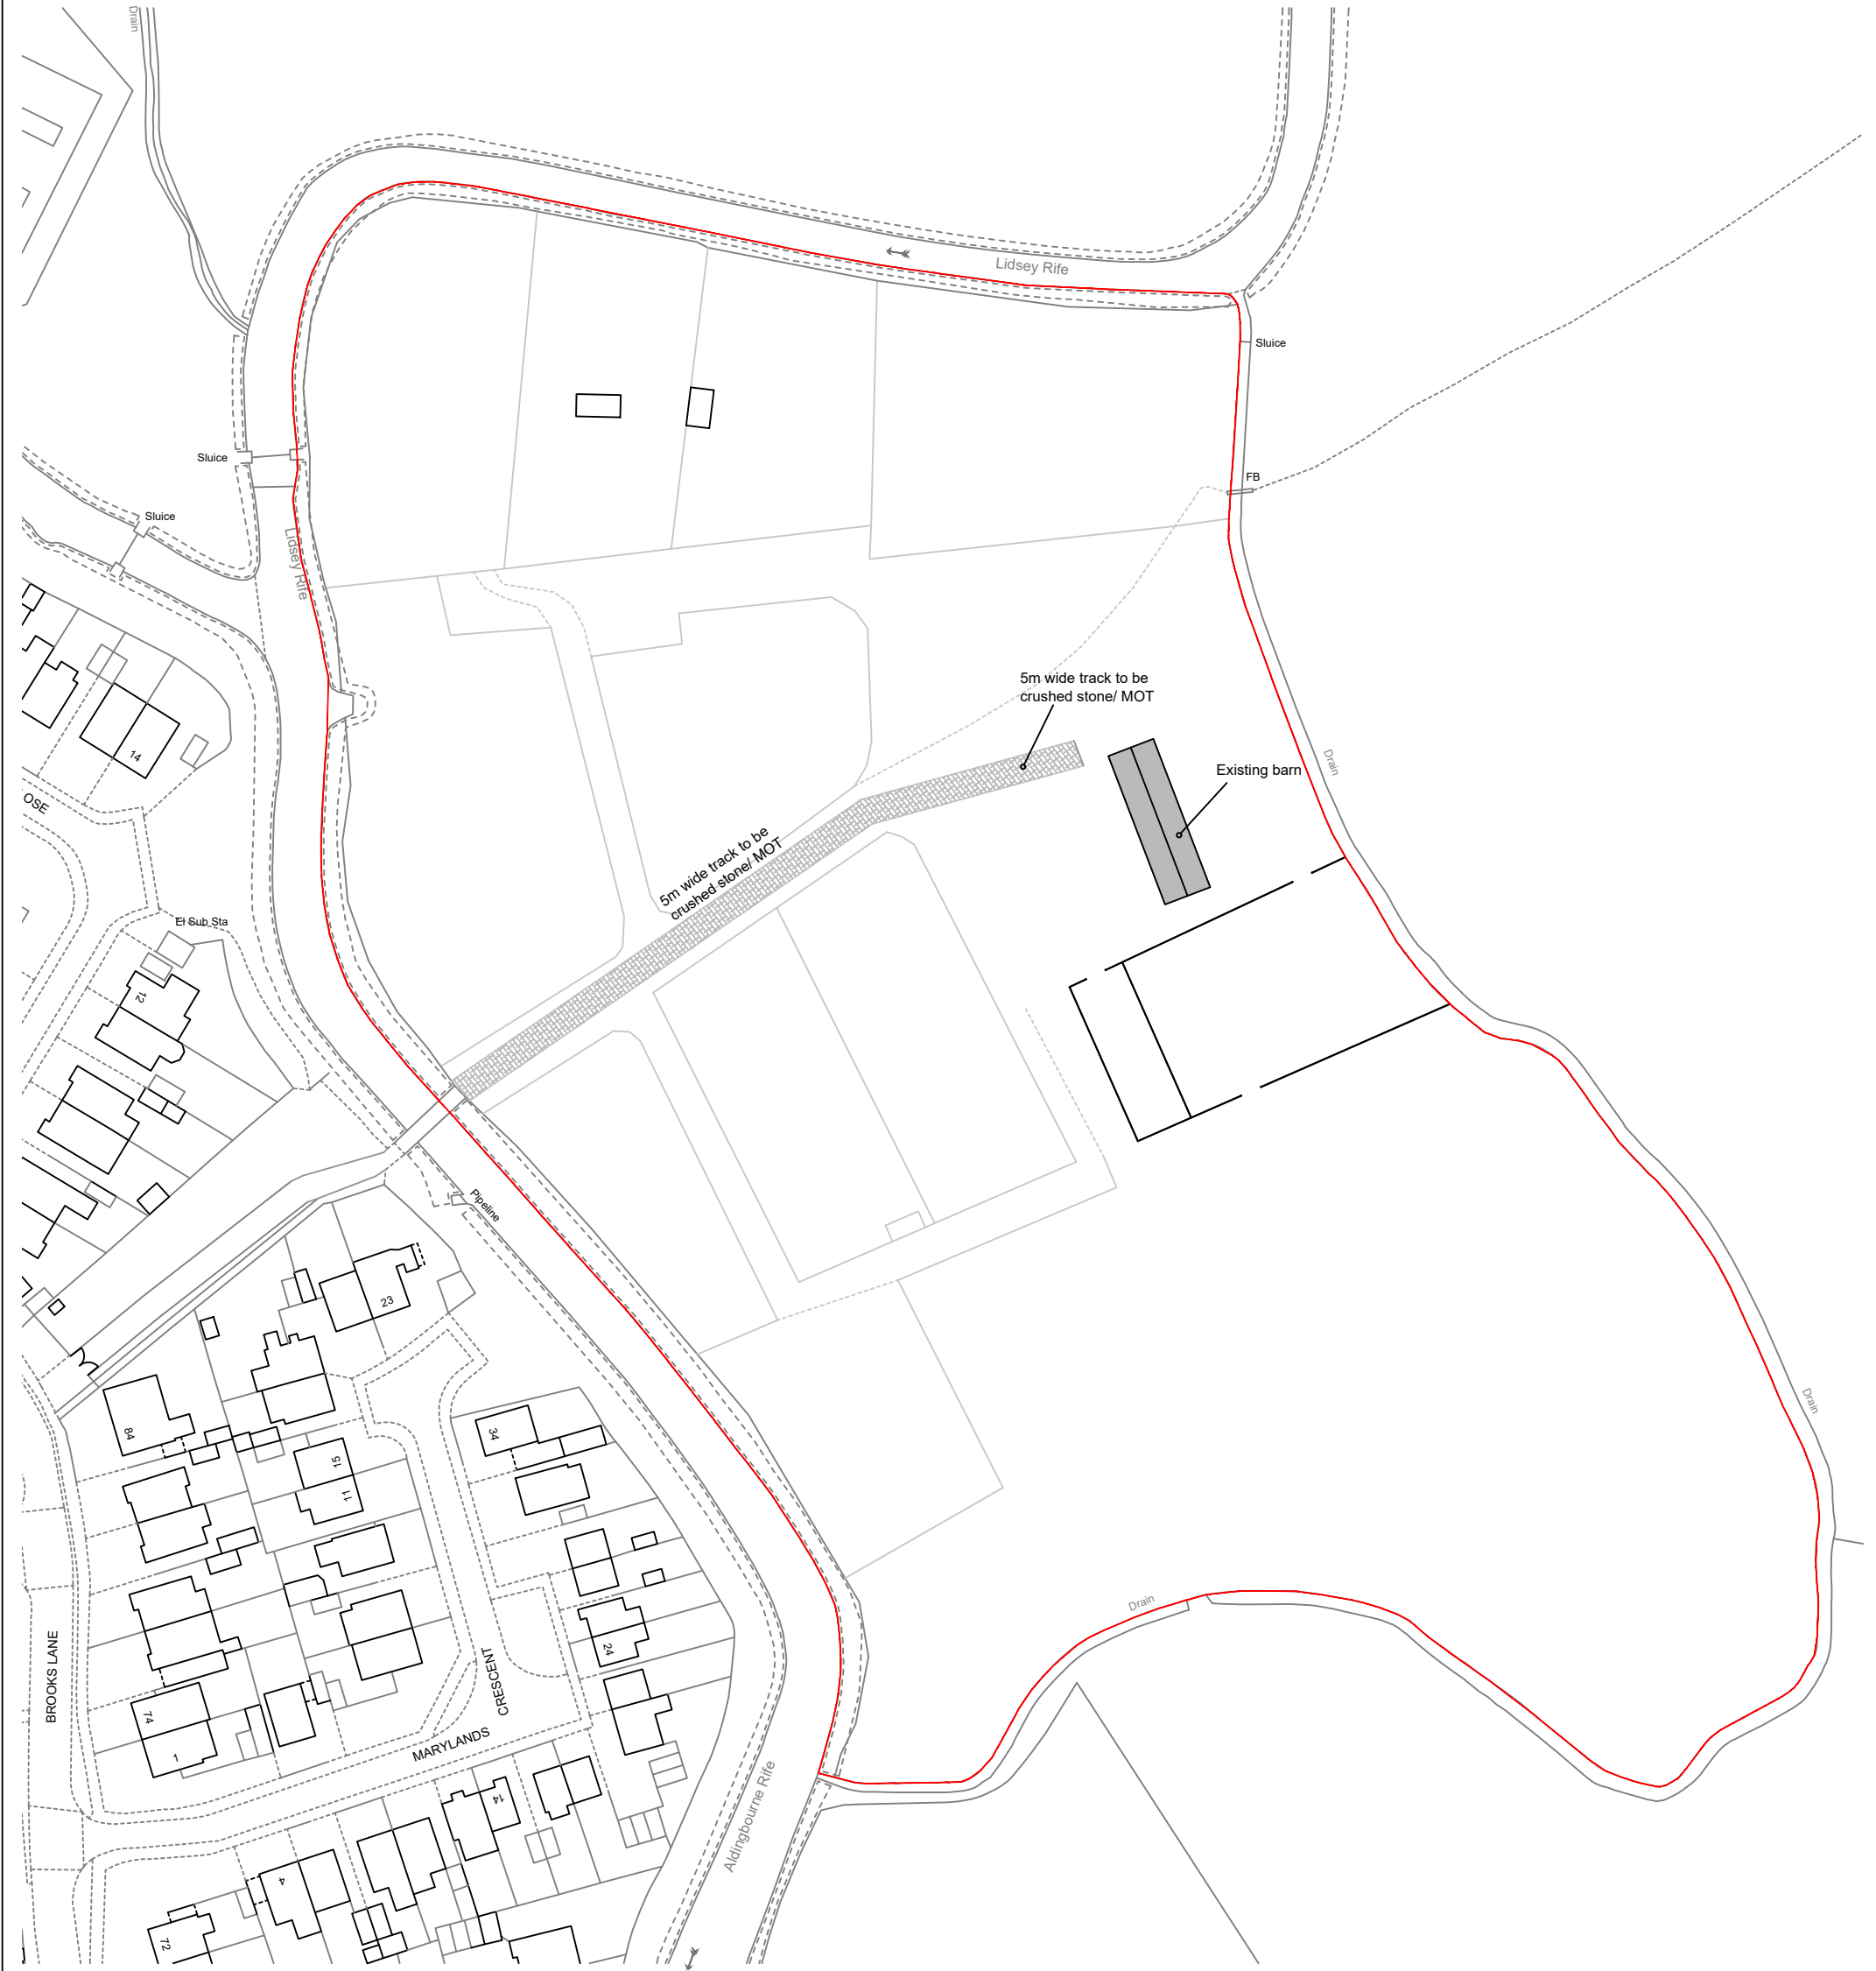

© Crown copyright 2025 Ordnance Survey 100053143



Revision:	A	Dec 25	Minor amendments
address	Lands off Brooks Lane Felpham, Felpham, Bognor, PO22 8DN		
project	Proposed track		
title	Proposed Block Plan		
scale	1:1250 on A3	date	Dec 2025
dwg no.	2025.485.02	revision	A

DO WNSVIEW
ASSOCIATES
Chartered Surveyors

Little Acorns
Hampers Lane
Storrington
West Sussex
RH20 3HZ

Tel: 01903 746367
Mob: 07525 844965

Email:
mail@downsview-surveyors.co.uk

