

studio 5 architects ltd.

Northgate studios, 12 Northgate, Chichester, PO19 1BA

T: 01243 528811
F: 01243 536025

E: mail@studio5architects.co.uk

www.studio5architects.co.uk

drawing status:

dra. no. 06

job:

33 SEA DRIVE
FELPHAM
WEST SUSSEX

drawing:


PROPOSED AMENDMENTS

1:100

scale:

Dec '08
job no: 08/317

ARUN DISTRICT COUNCIL	No.	FP	194	08
RECEIVED				
05 DEC 2008				

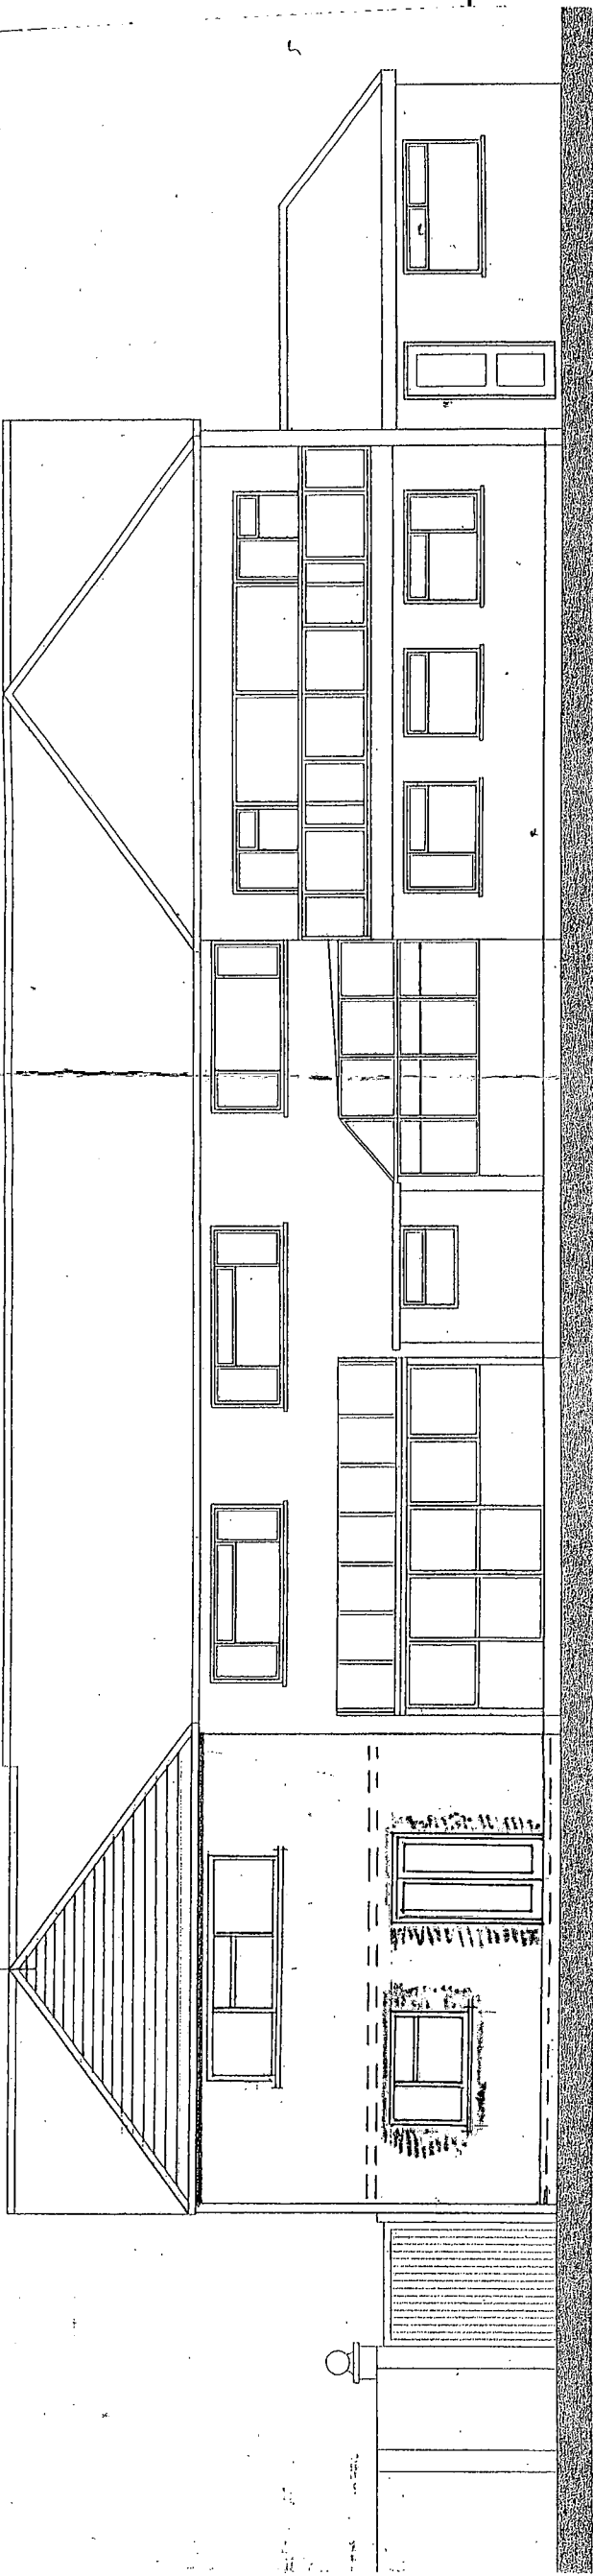

REAR ELEVATION

Showing proposed window and French doors

REV	DETAILS	DATE