
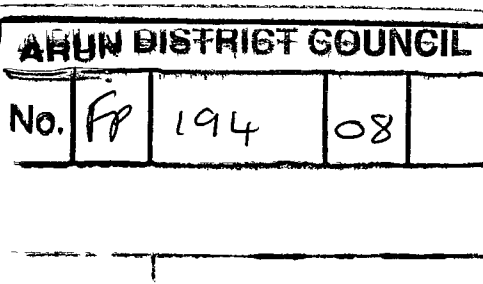
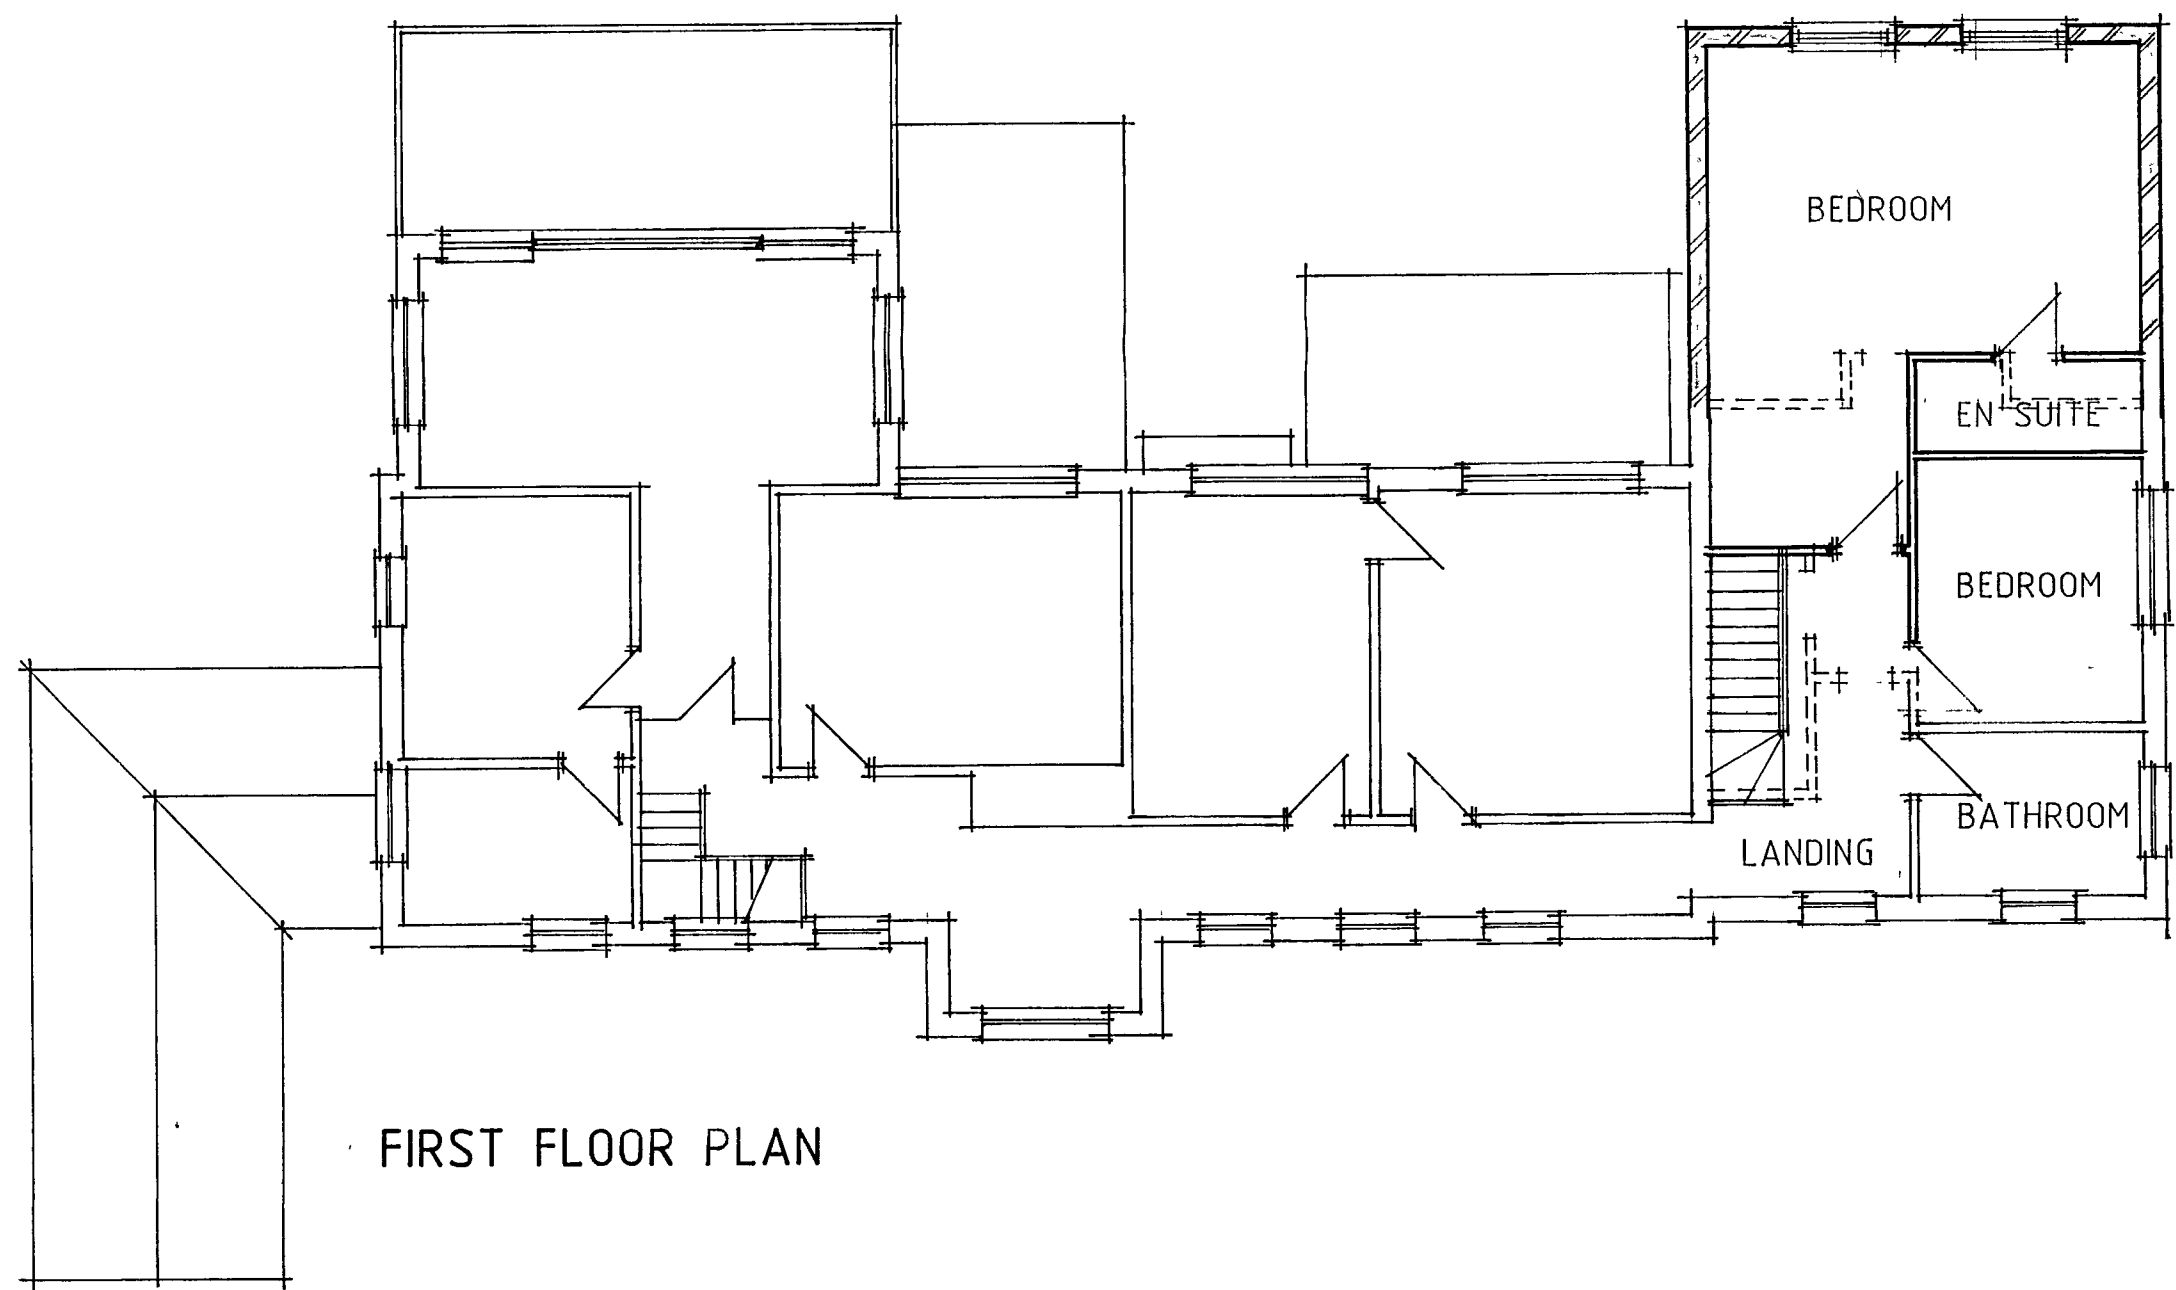
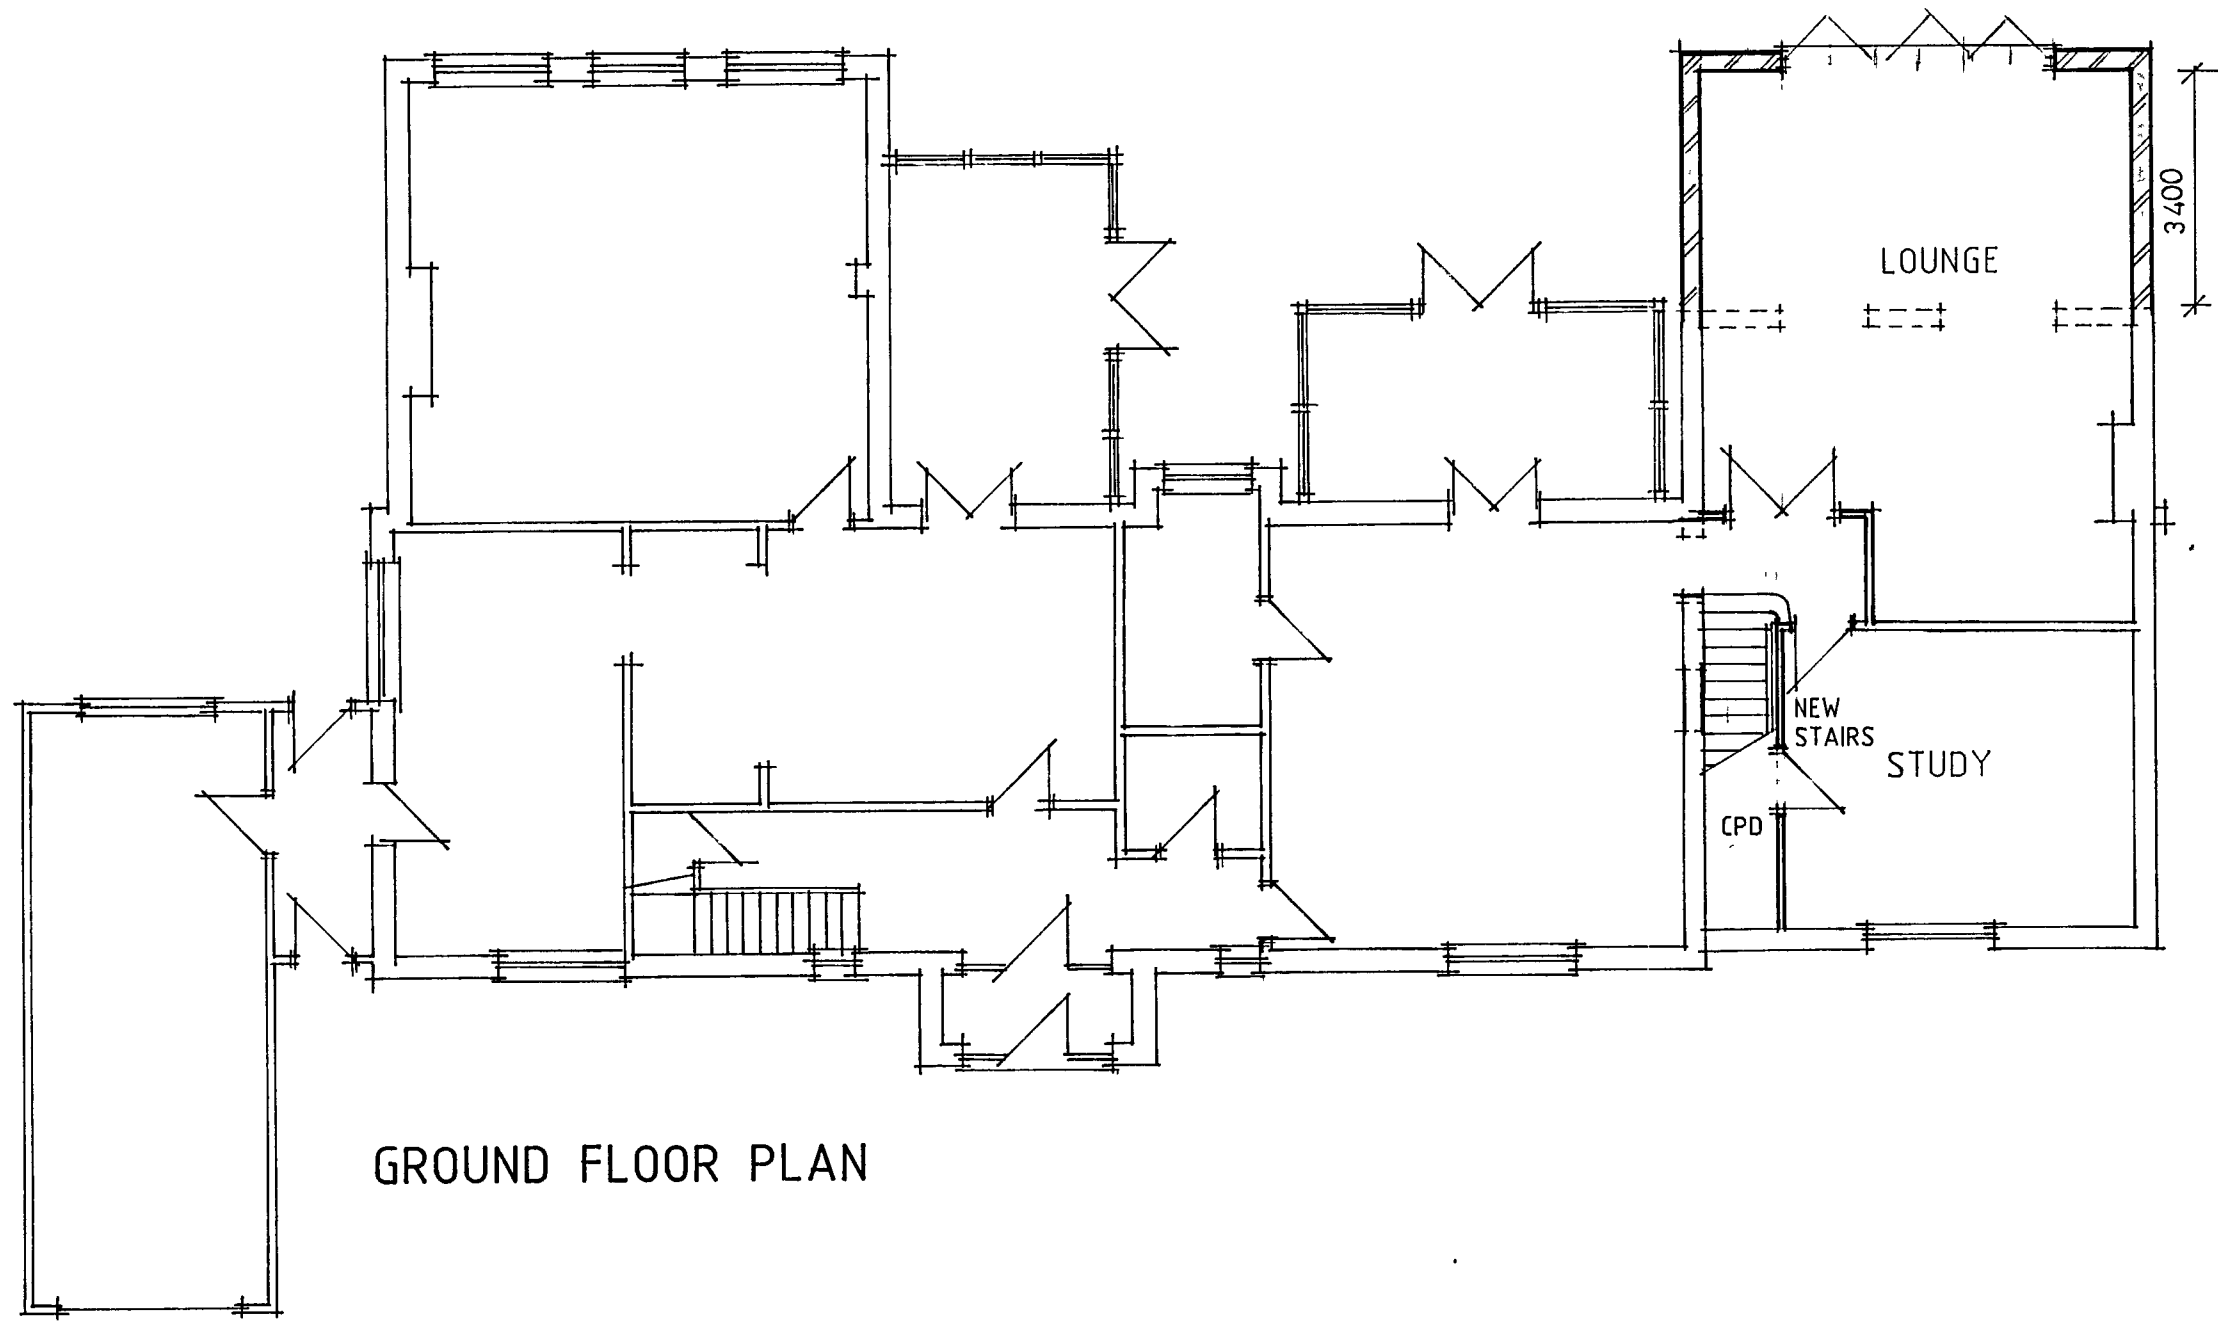
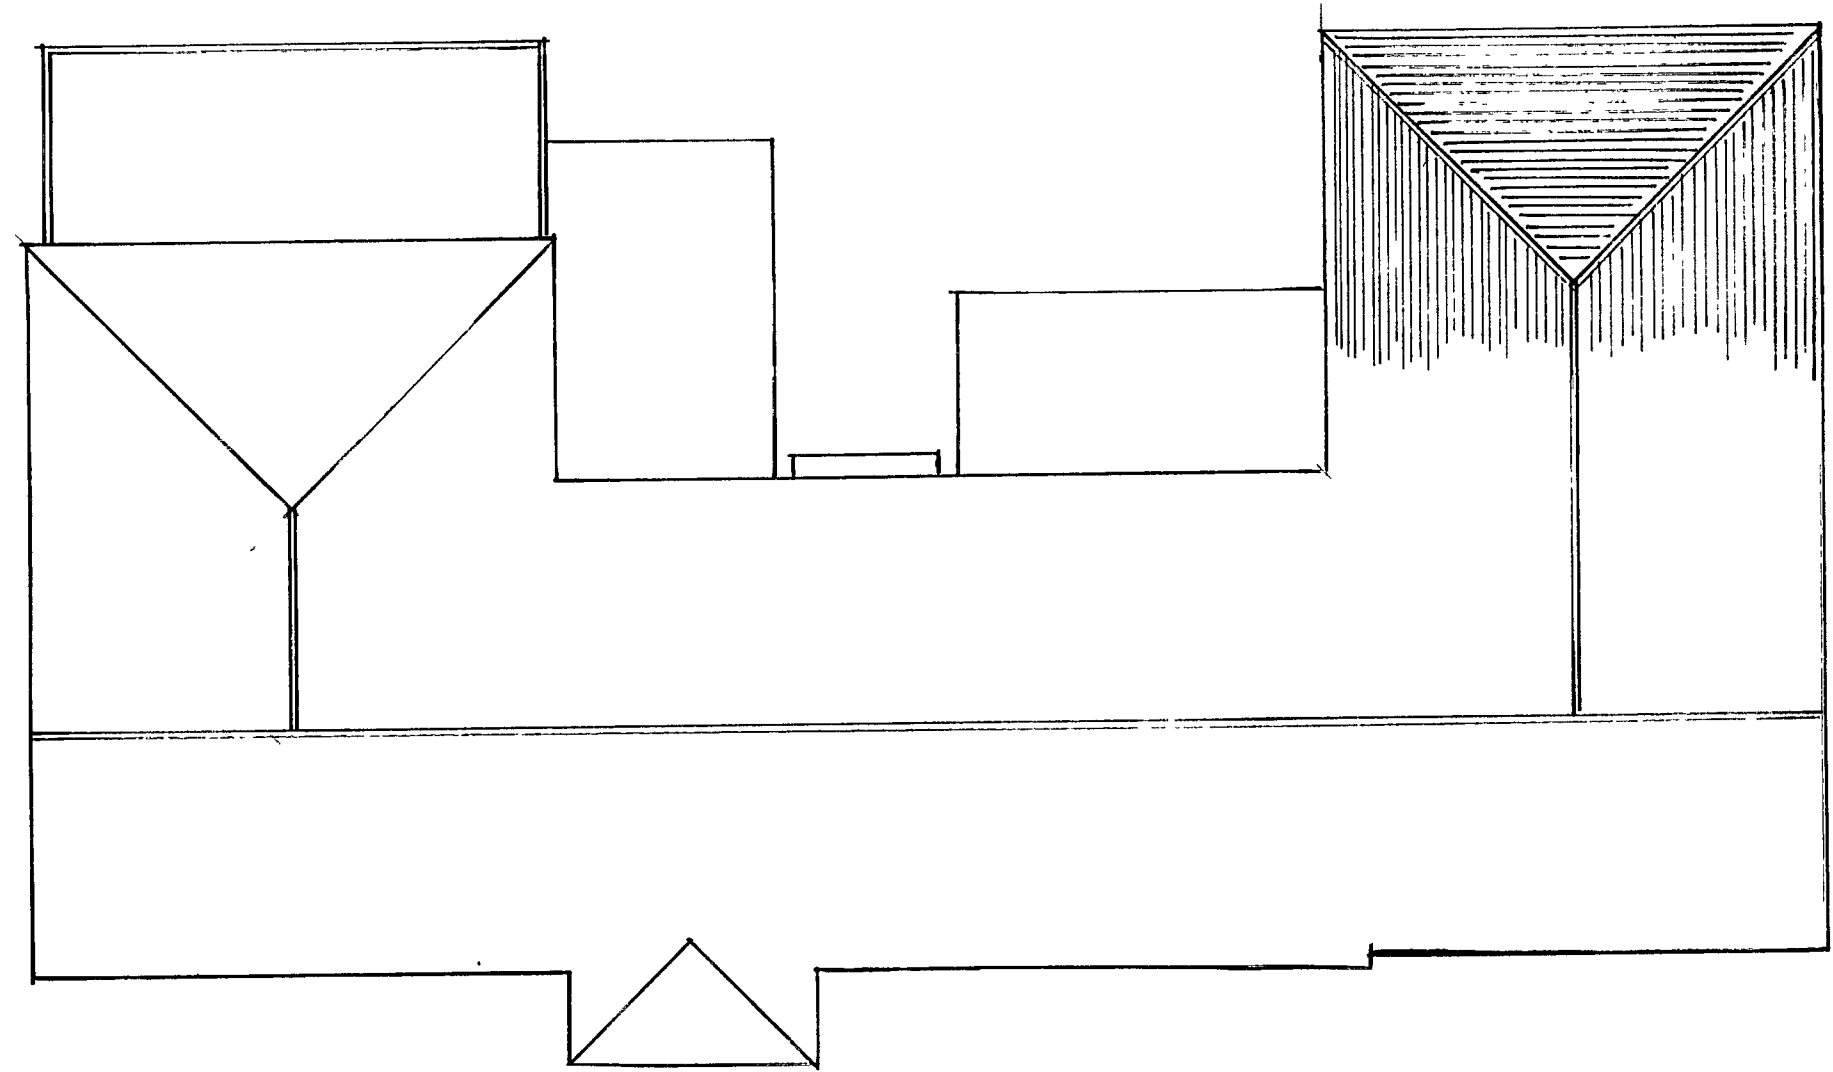
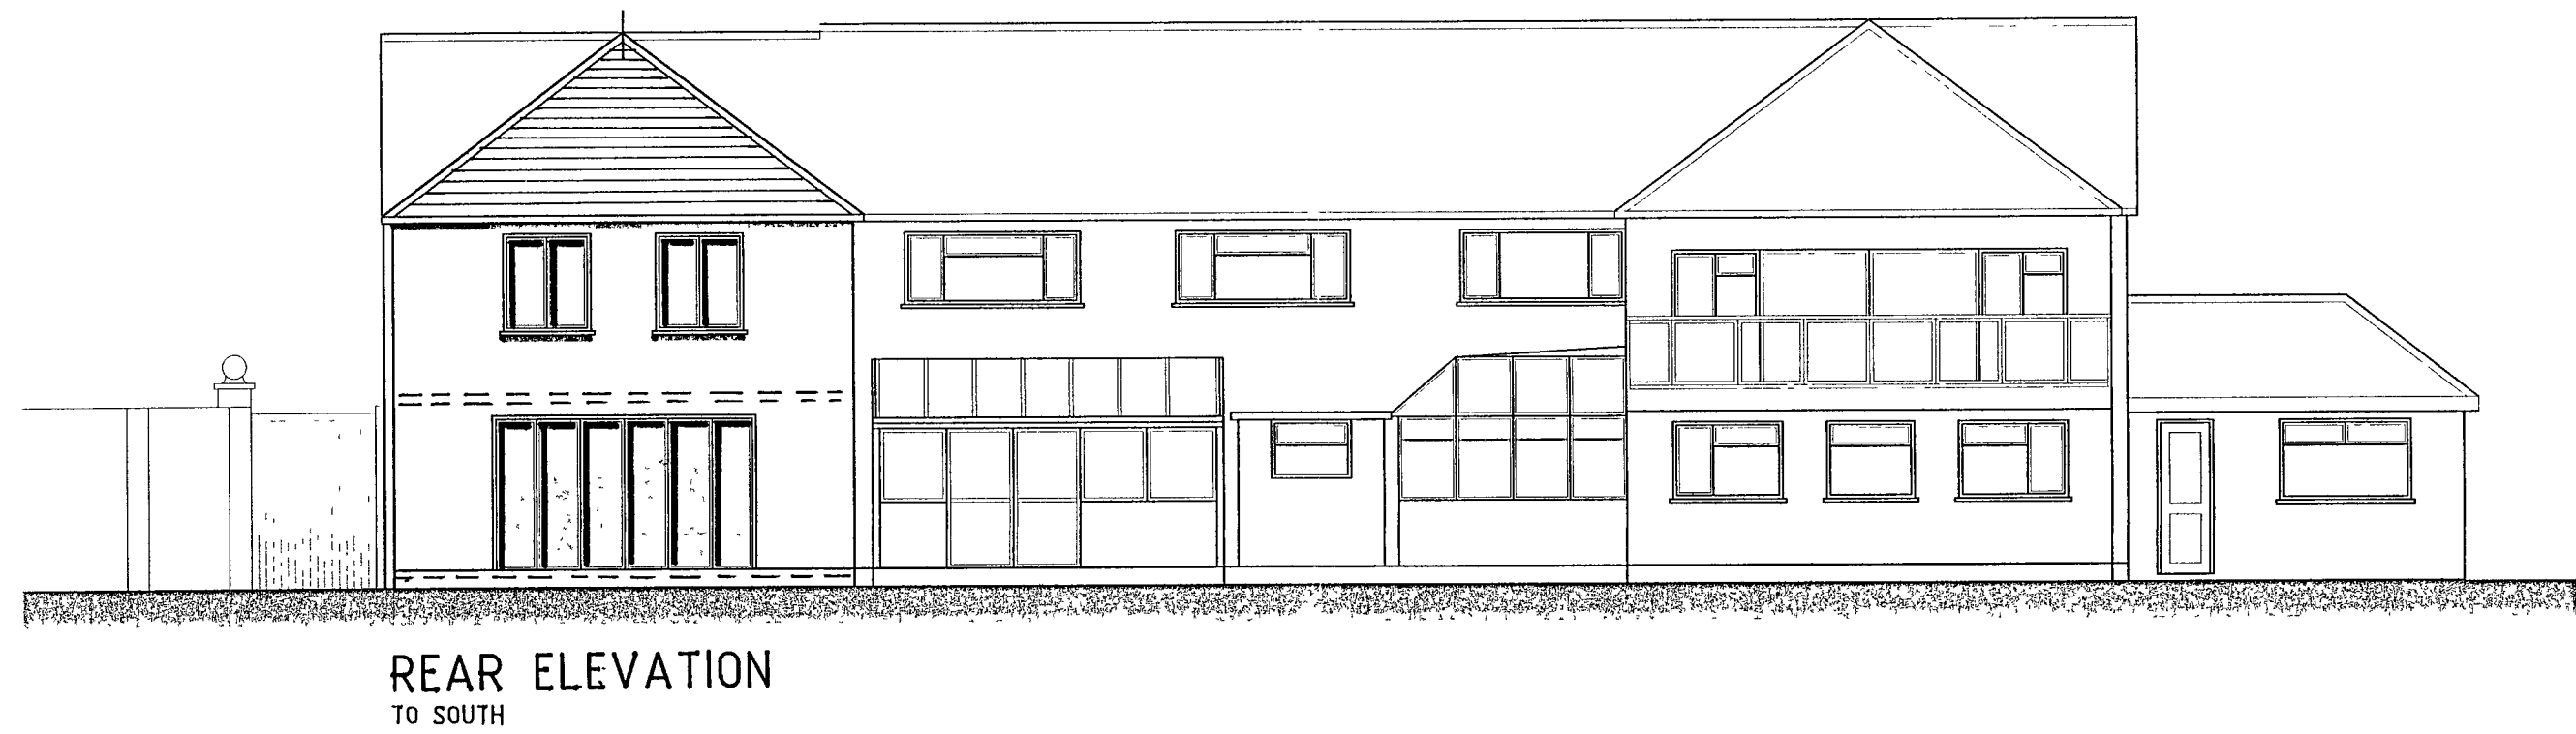


NOTES

COPYRIGHT IN THIS DRAWING BELONGS TO AND IS VESTED IN STUDIO 5 ARCHITECTS AND MAY NOT BE REPRODUCED OR DISTRIBUTED IN ANY WAY OR FOR ANY PURPOSE WITHOUT THEIR WRITTEN CONSENT ANY PERSON, FIRM OR COMPANY UNLAWFULLY REPRODUCING OR DISTRIBUTING THIS DRAWING OR IN ANY WAY INFRINGING THE COPYRIGHT THEREIN WILL BE PROSECUTED

DRAWINGS ARE NOT TO BE SCALED FIGURED DIMENSION ONLY ARE TO BE WORKED TO

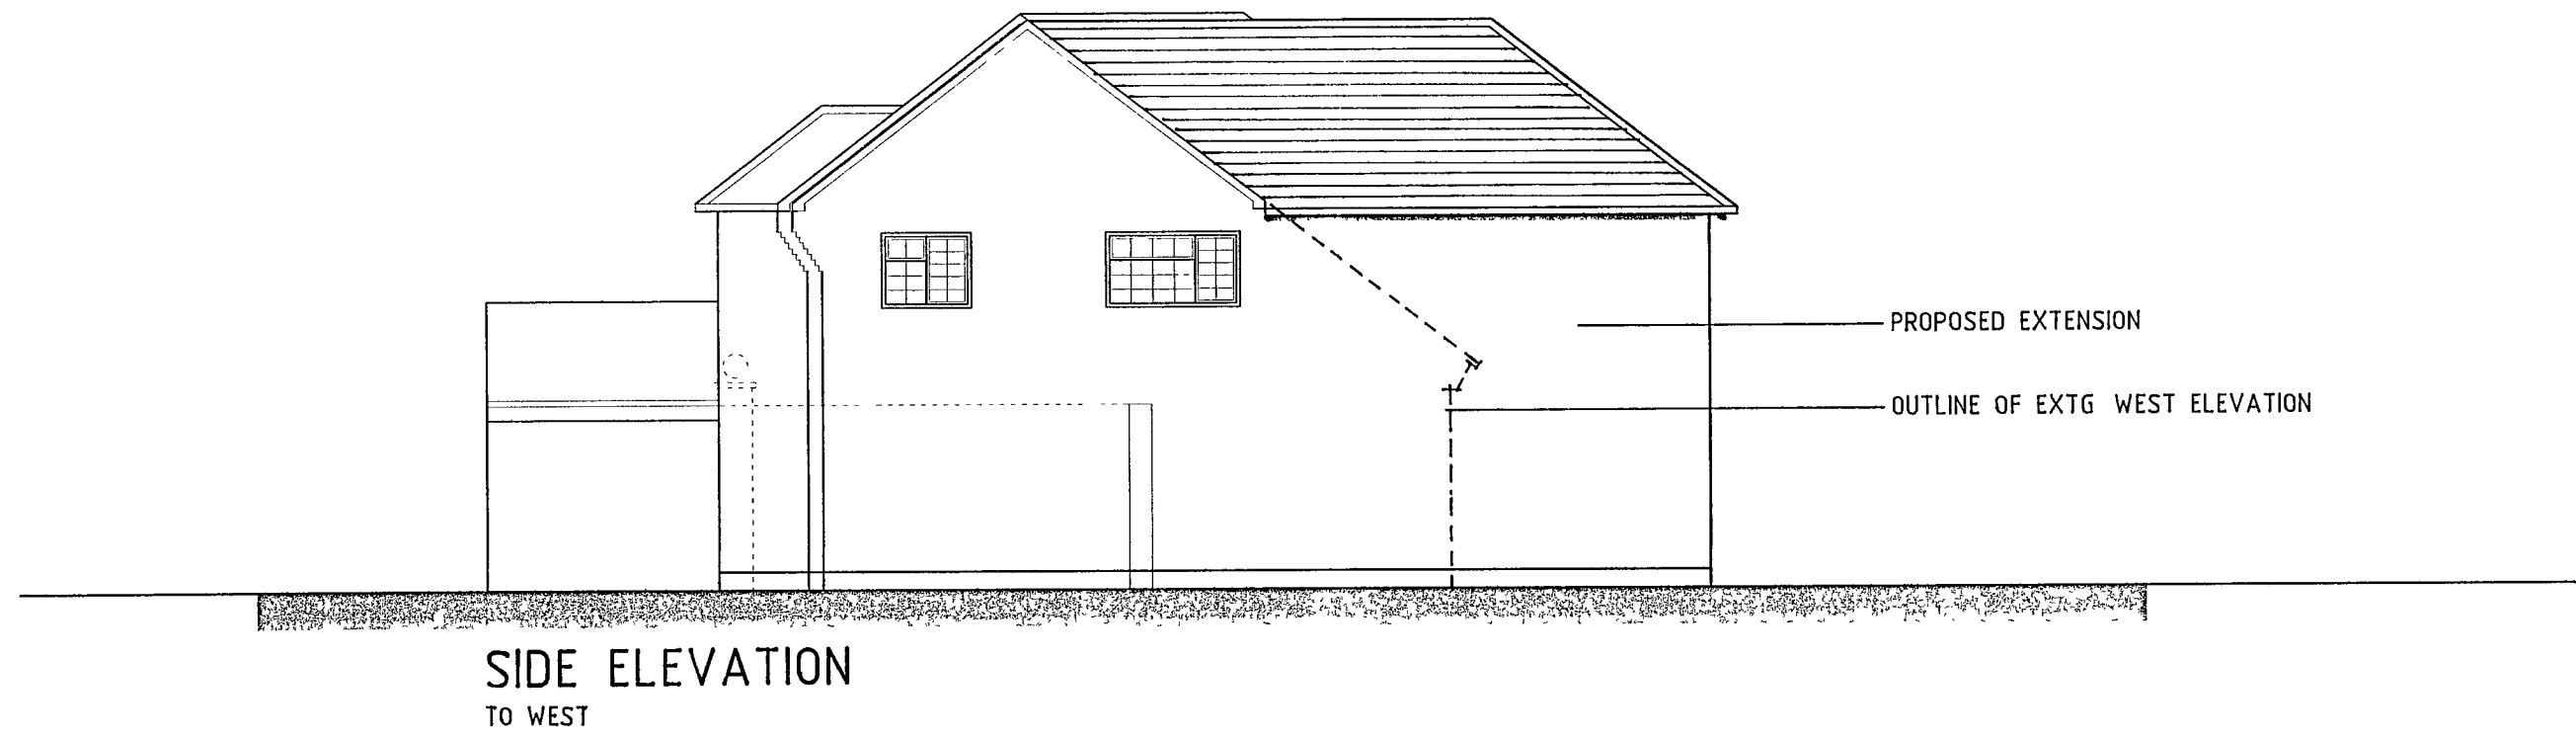

REV	DETAILS	DATE

DRAWING	PLANS & ELEVATIONS
PROJECT	PROPOSED EXTENSION 33 SEA DRIVE FELPHAM
SCALE	DATE
1:100	SEPT.1.08
PROJECT NO.	DRAWING NO.
08.317	01
Northgate studios, 12 Northgate, Chichester PO19 1BA	
T: 01243 528811	
F: 01243 536025	
E: mail@studio5architects.co.uk	
www.studio5architects.co.uk	

studio 5 architects ltd.