


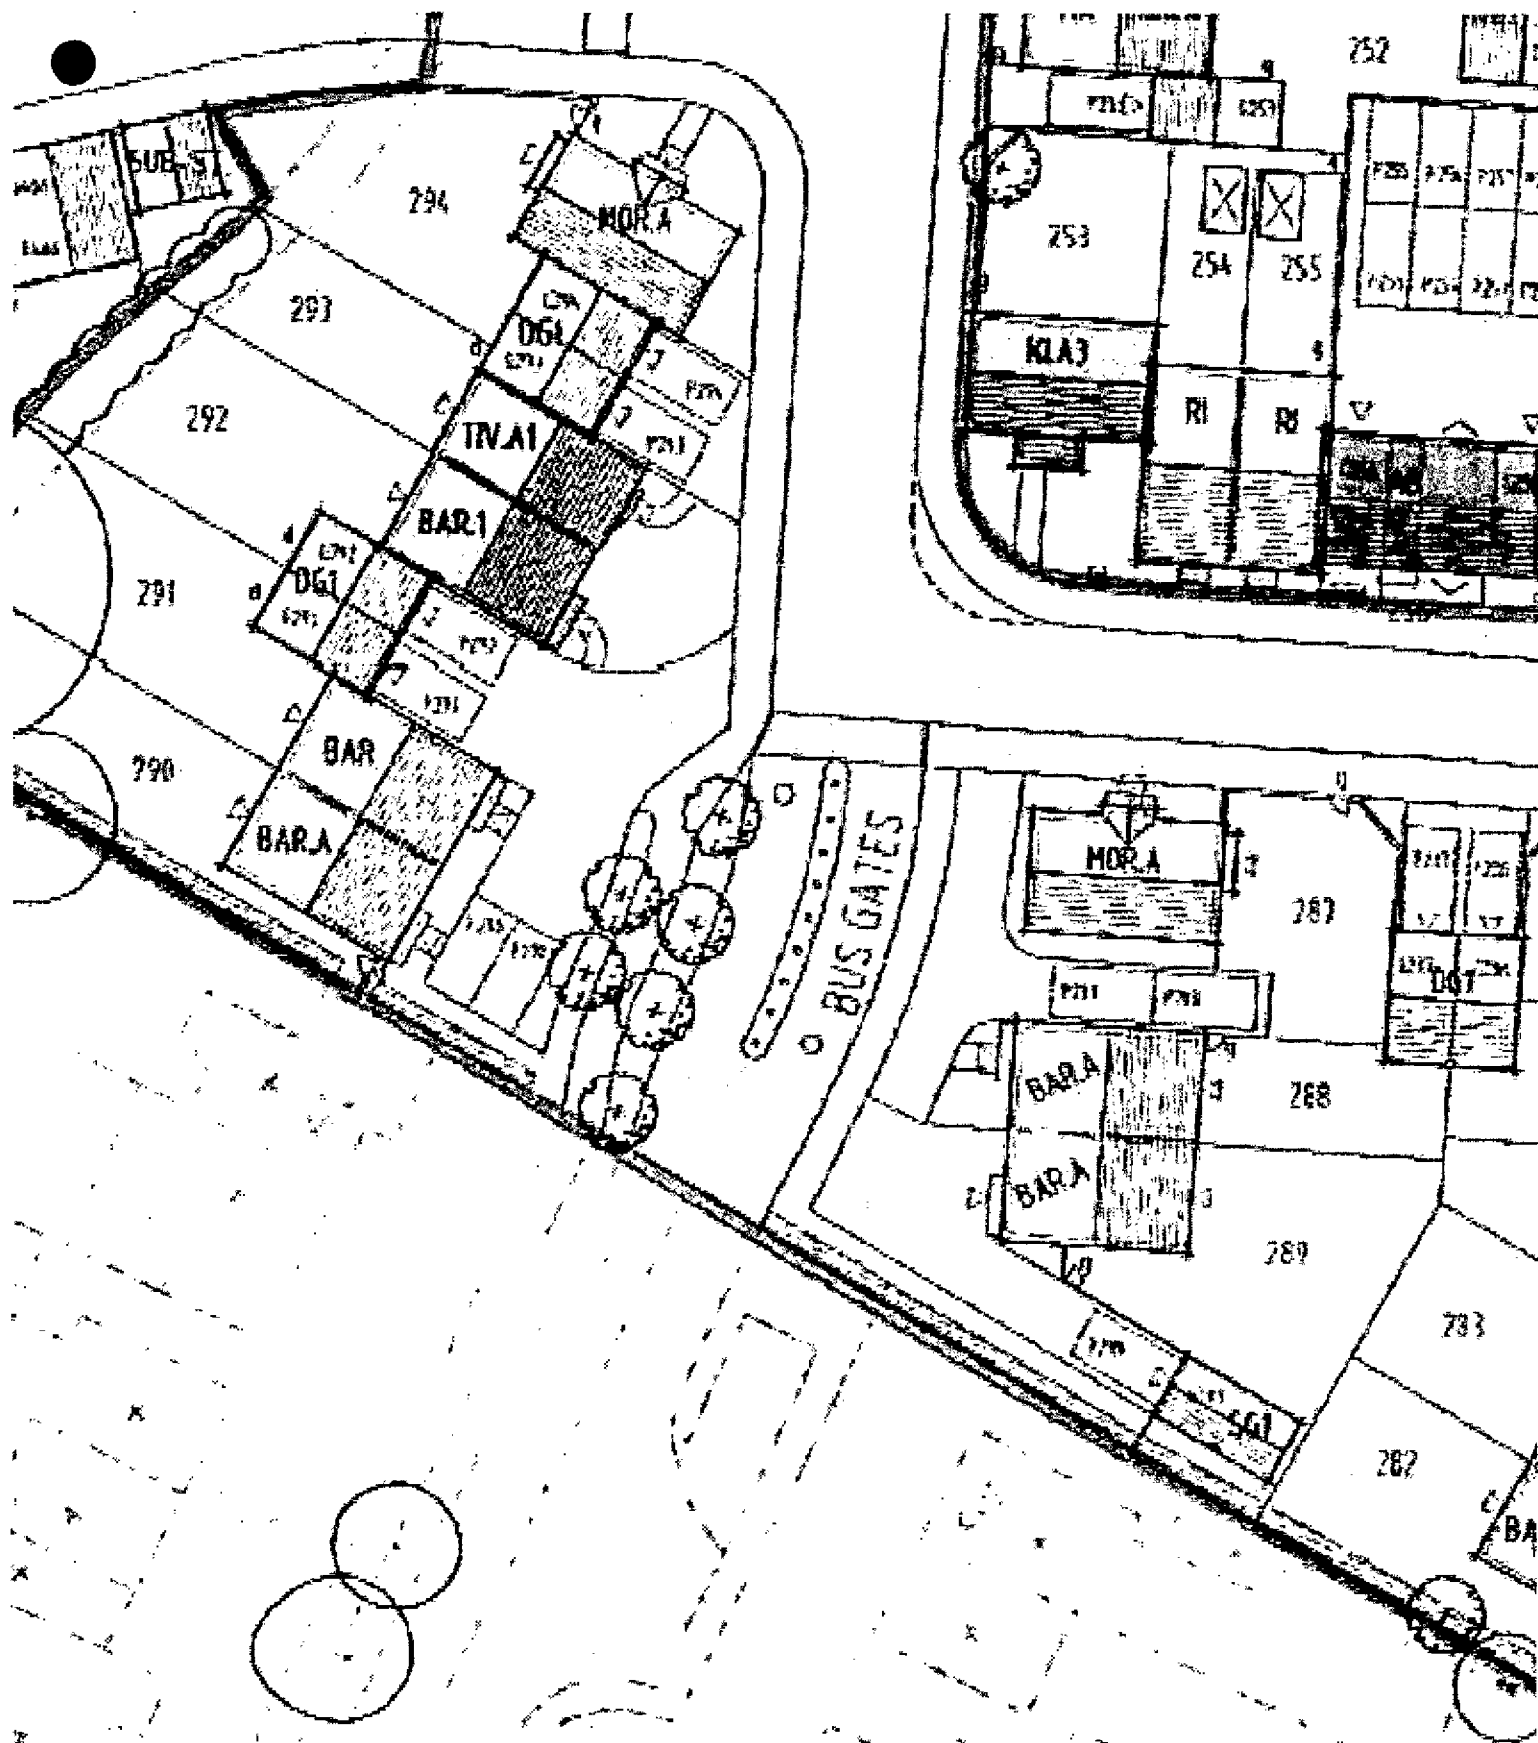

BOUNDARY WITH EXISTING PROPERTIES TO
 ENHANCED WITH 1.8M HIGH TIMBER FENCE
 LANDSCAPE BUFFER BEHIND.