
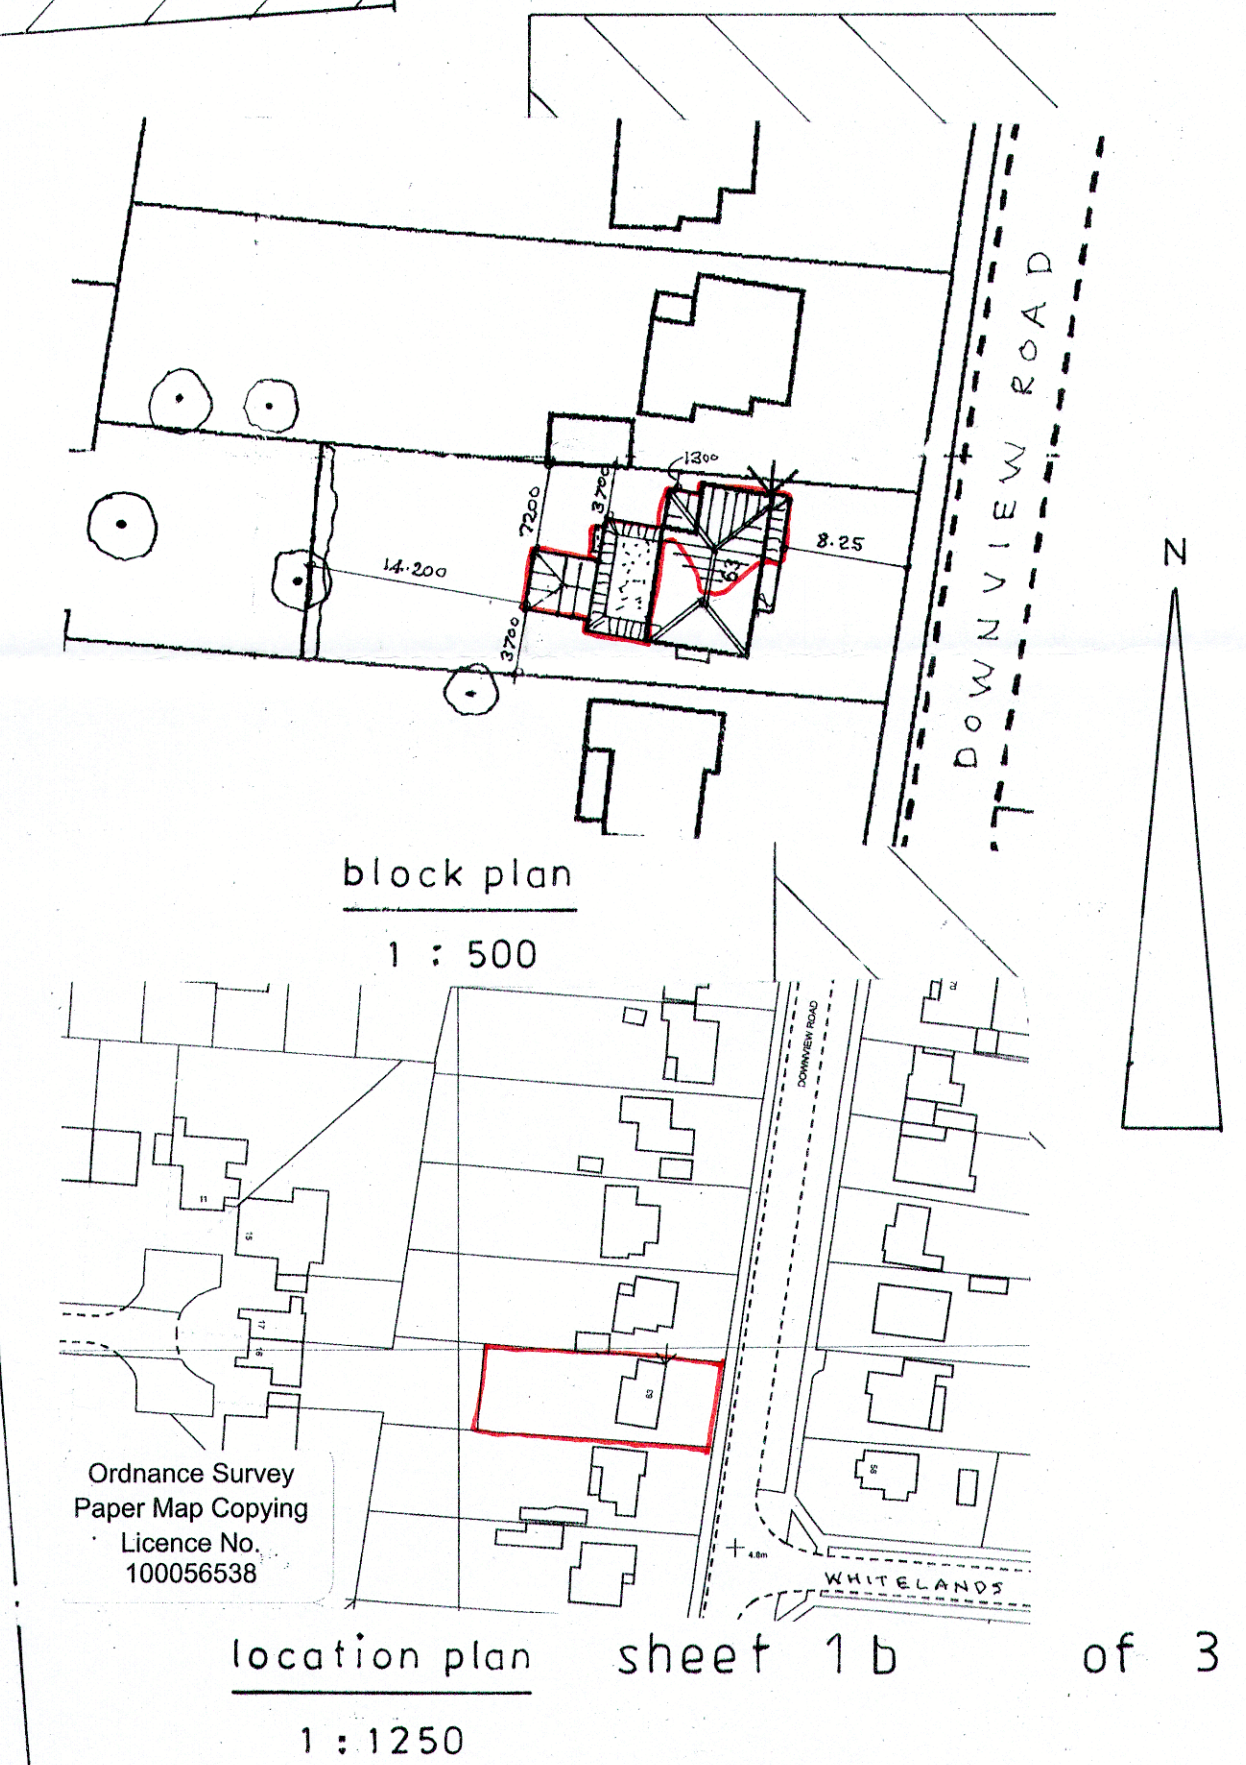


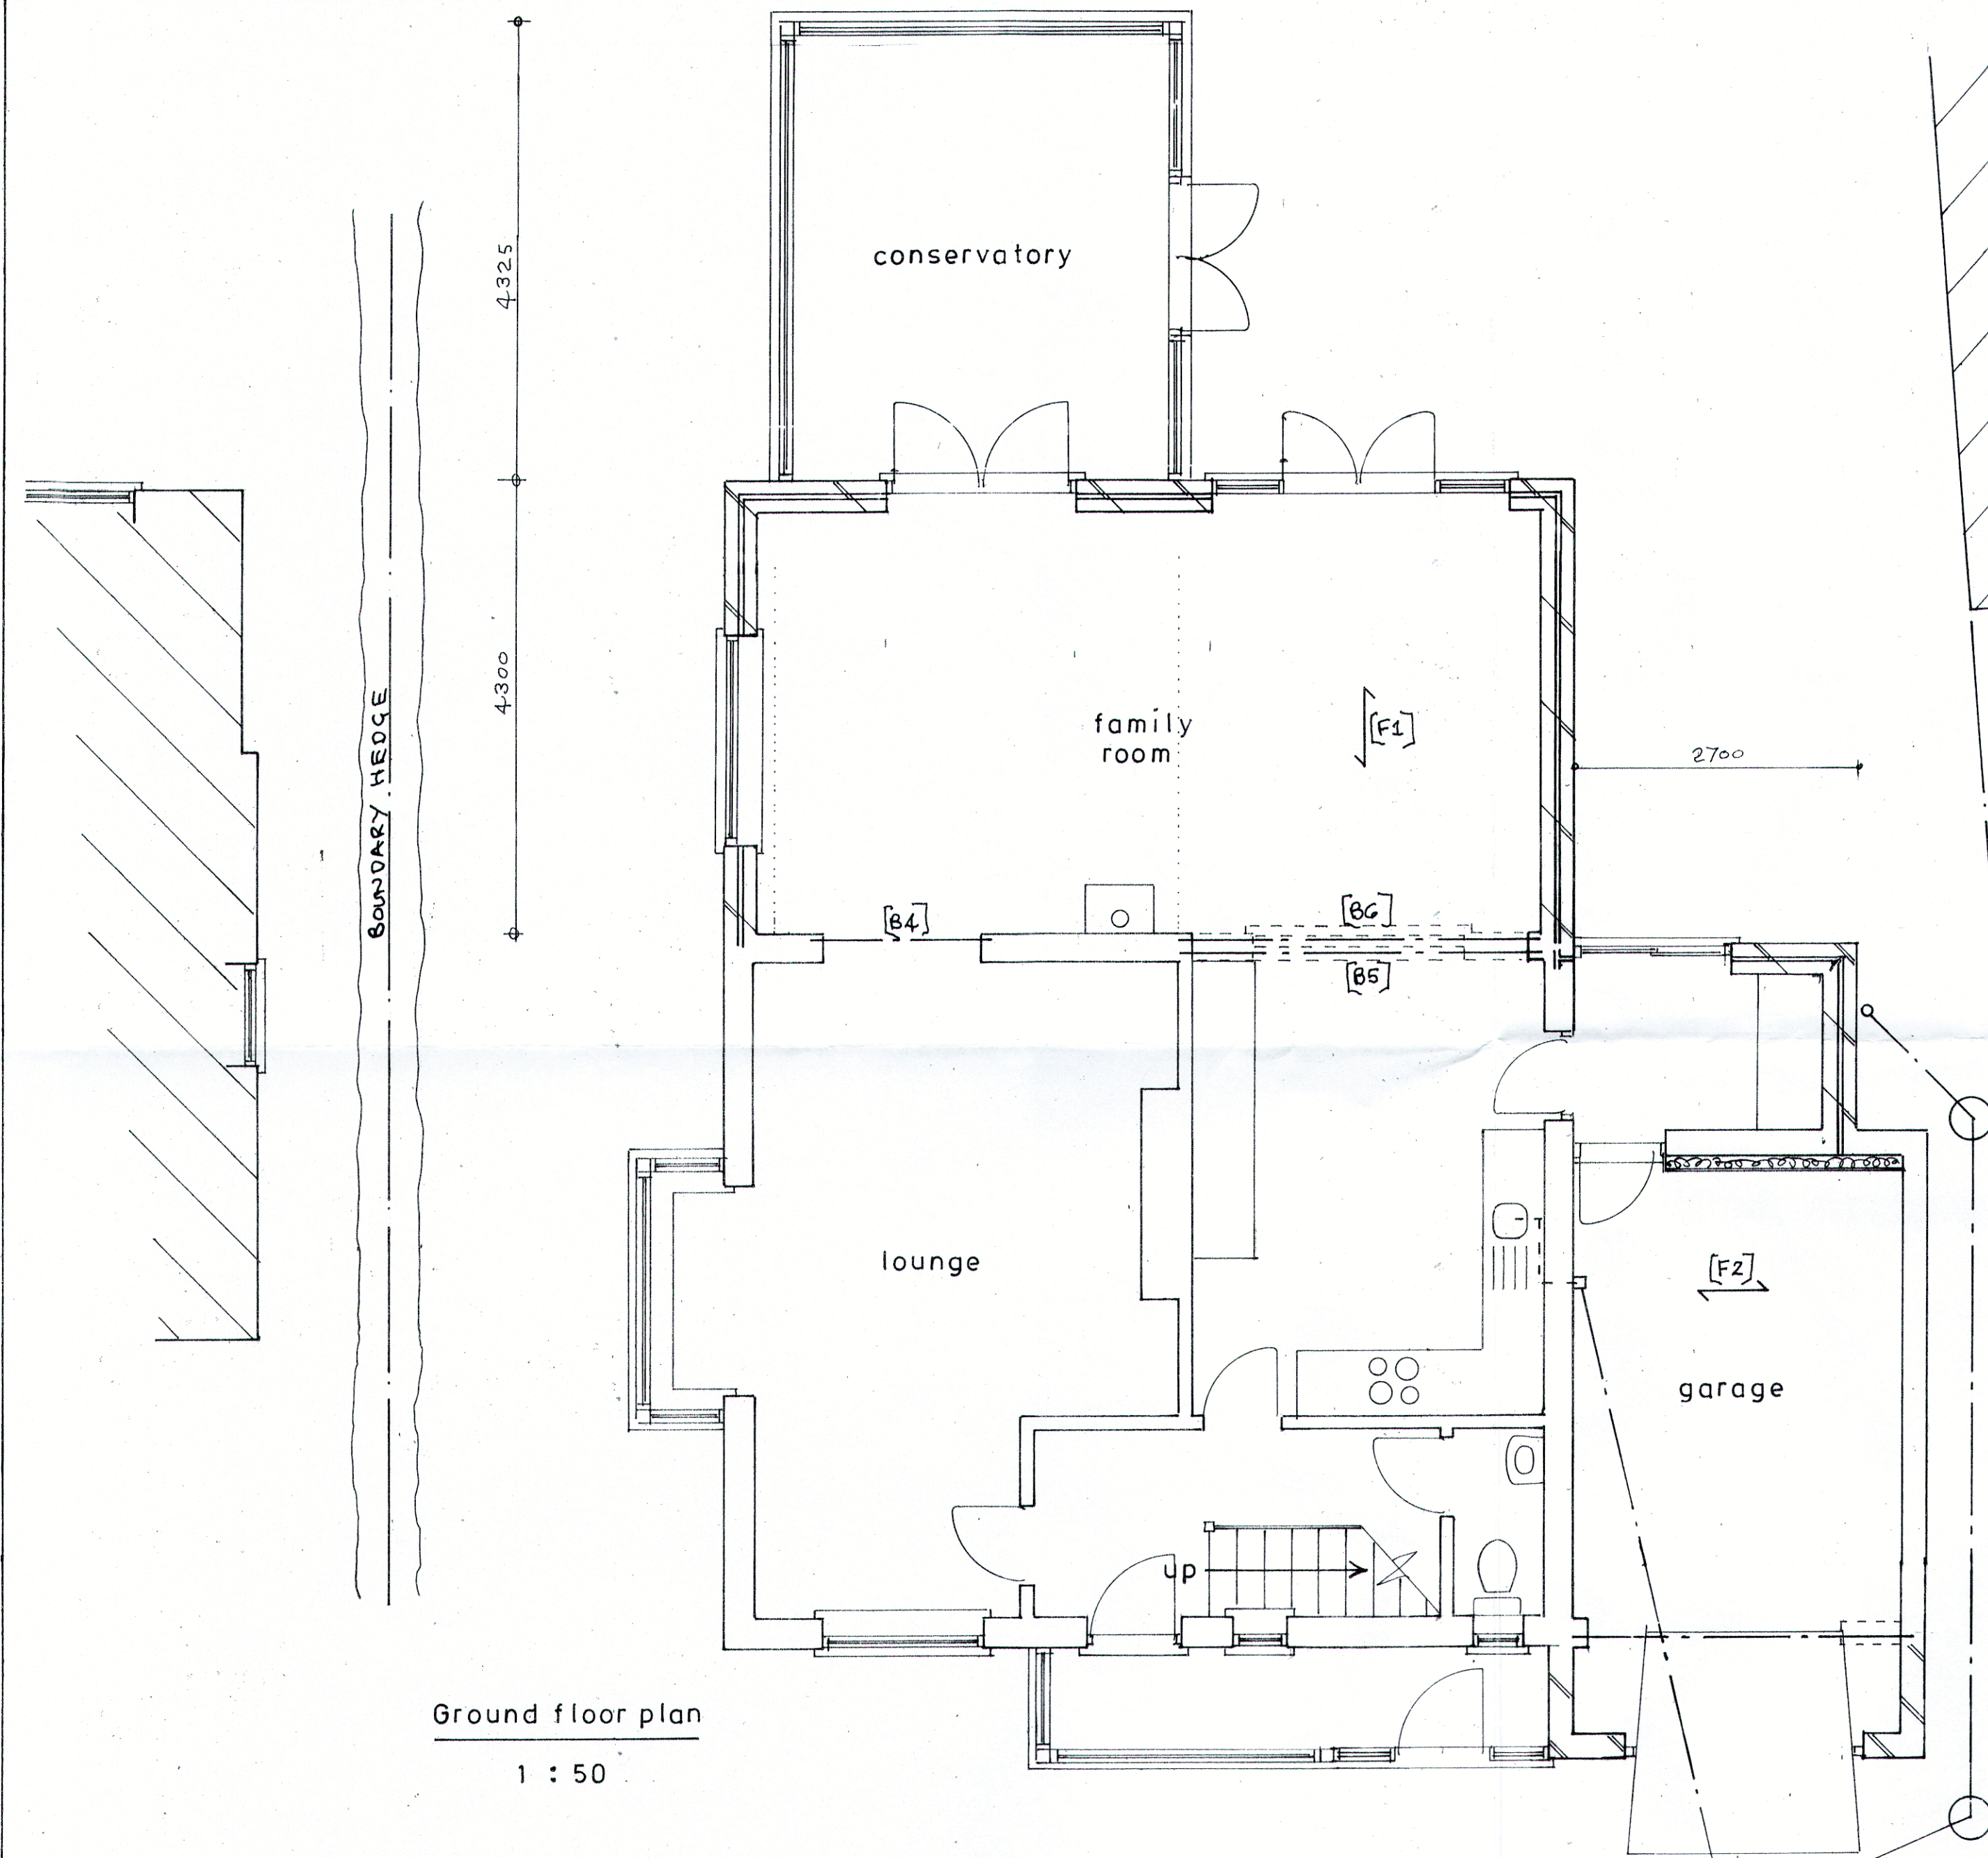

Proposed

PROPOSED TWO STOREY EXTENSIONS AT 63, DOWNVIEW ROAD, FELPHAM
FOR MR. & MRS. B. MATTHEWS.

Bryan Butcher
Rainbow Cottage
Nyetimber Lane
Bognor Regis PO21 3JX
01243 266871
07973 233442
bryan.butcher@btinternet.com
www.bryanbutcher.com