




west

south

east


north

1 : 100

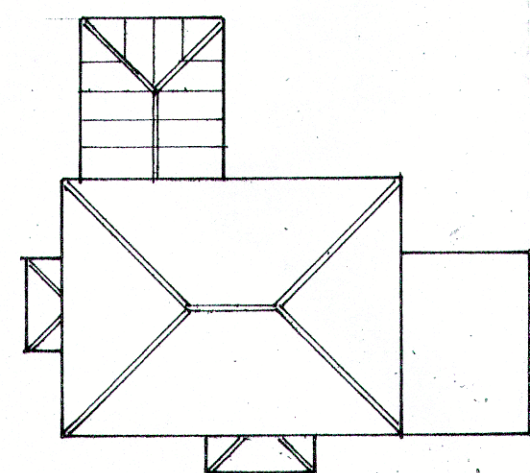

roof plan


1 : 200

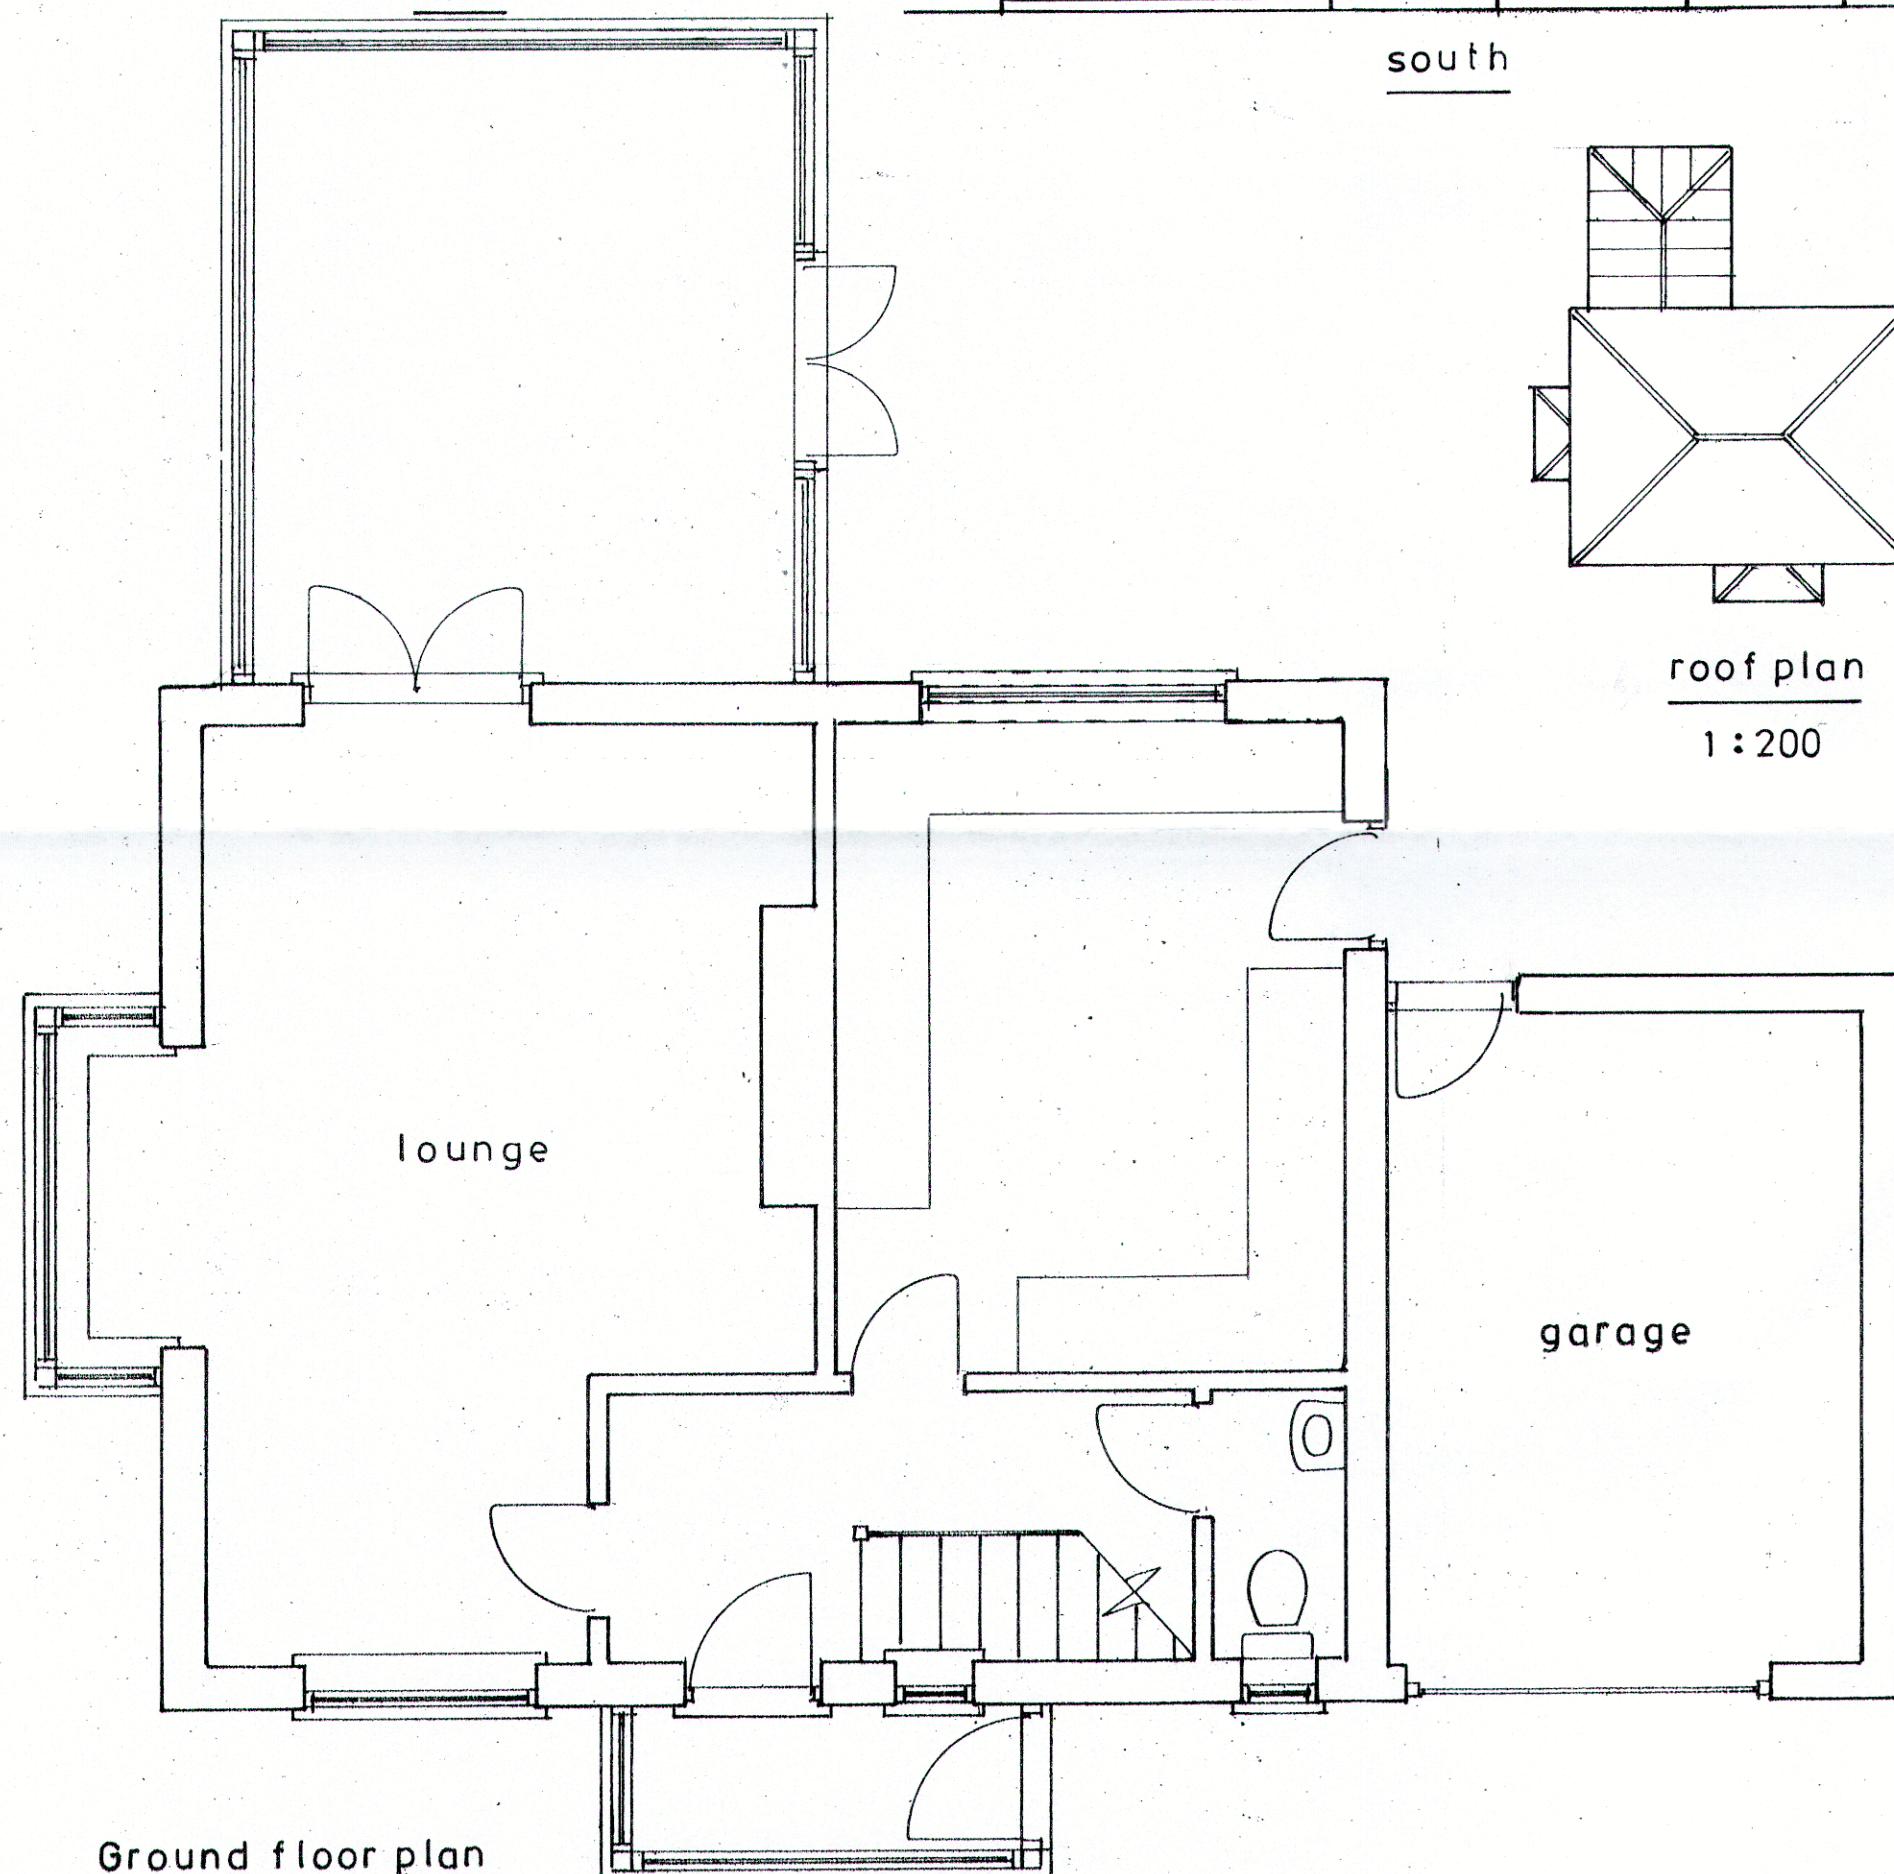

Ground floor plan

1 : 50

Existing

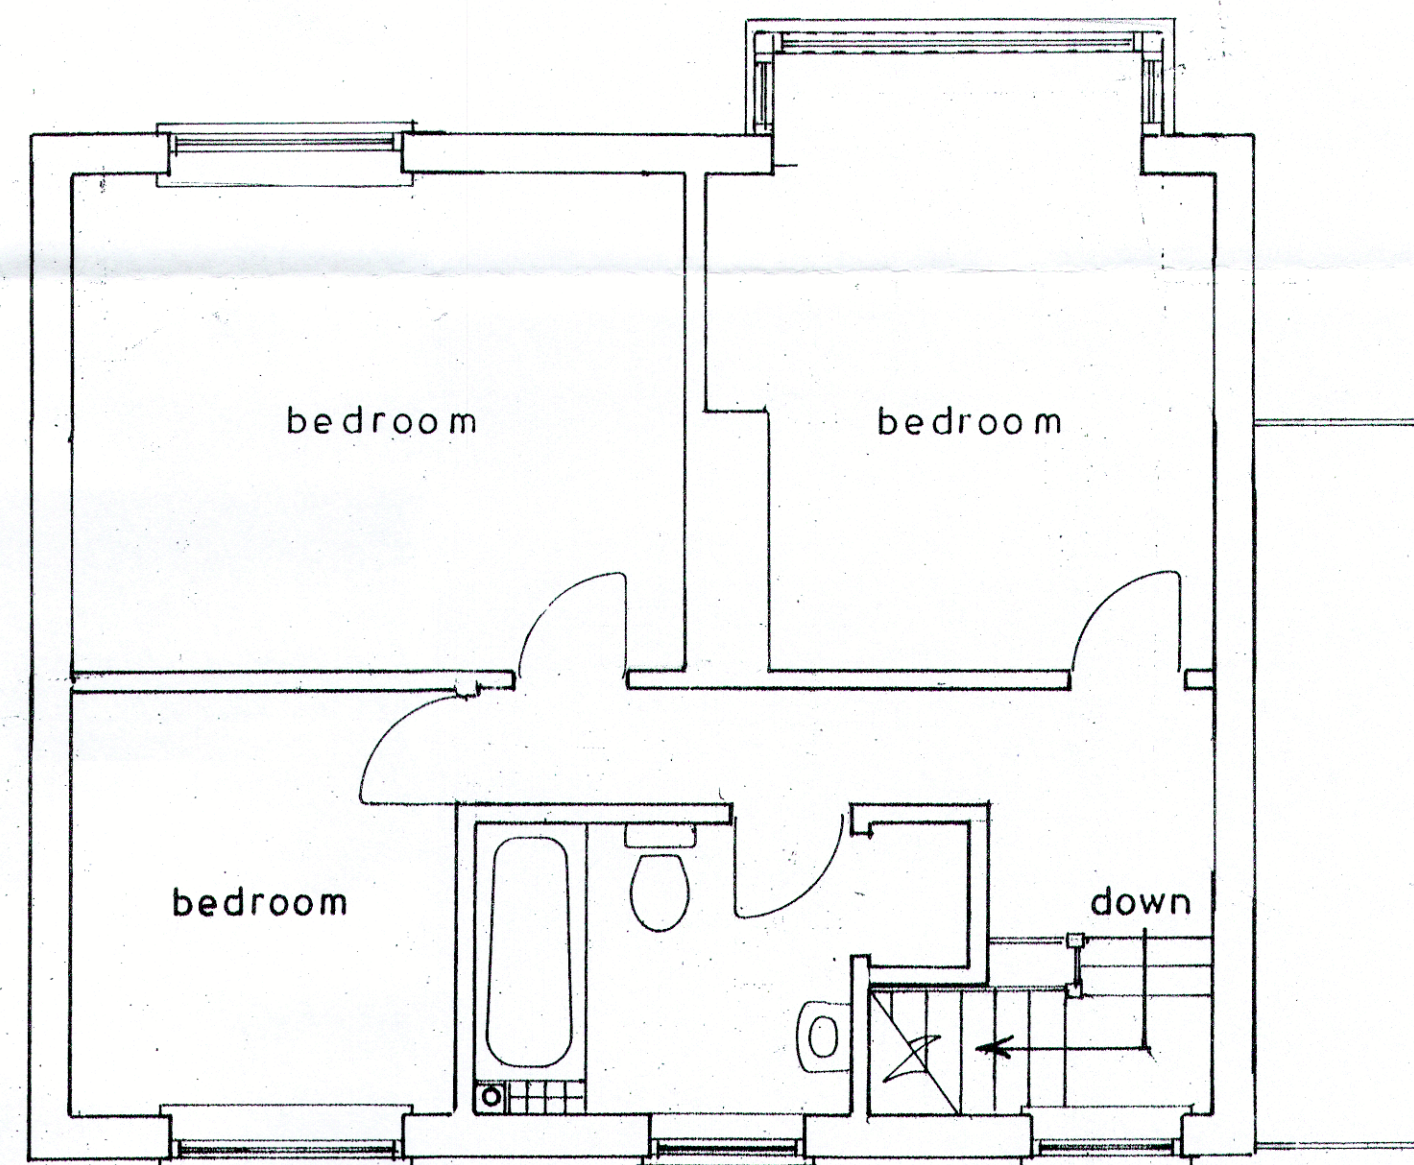

1st floor plan

sheet 3 of 3

PROPOSED TWO STOREY EXTENSIONS AT 63, DOWNVIEW ROAD, FELPHAM
FOR MR. & MRS. B, MATTHEWS.

Bryan Butcher
Rainbow Cottage
Nyetimber Lane
Bognor Regis PO21 3JX
01243 266871
07973 233442
bryan.butcher@btinternet.com
www.bryanbutcher.com