


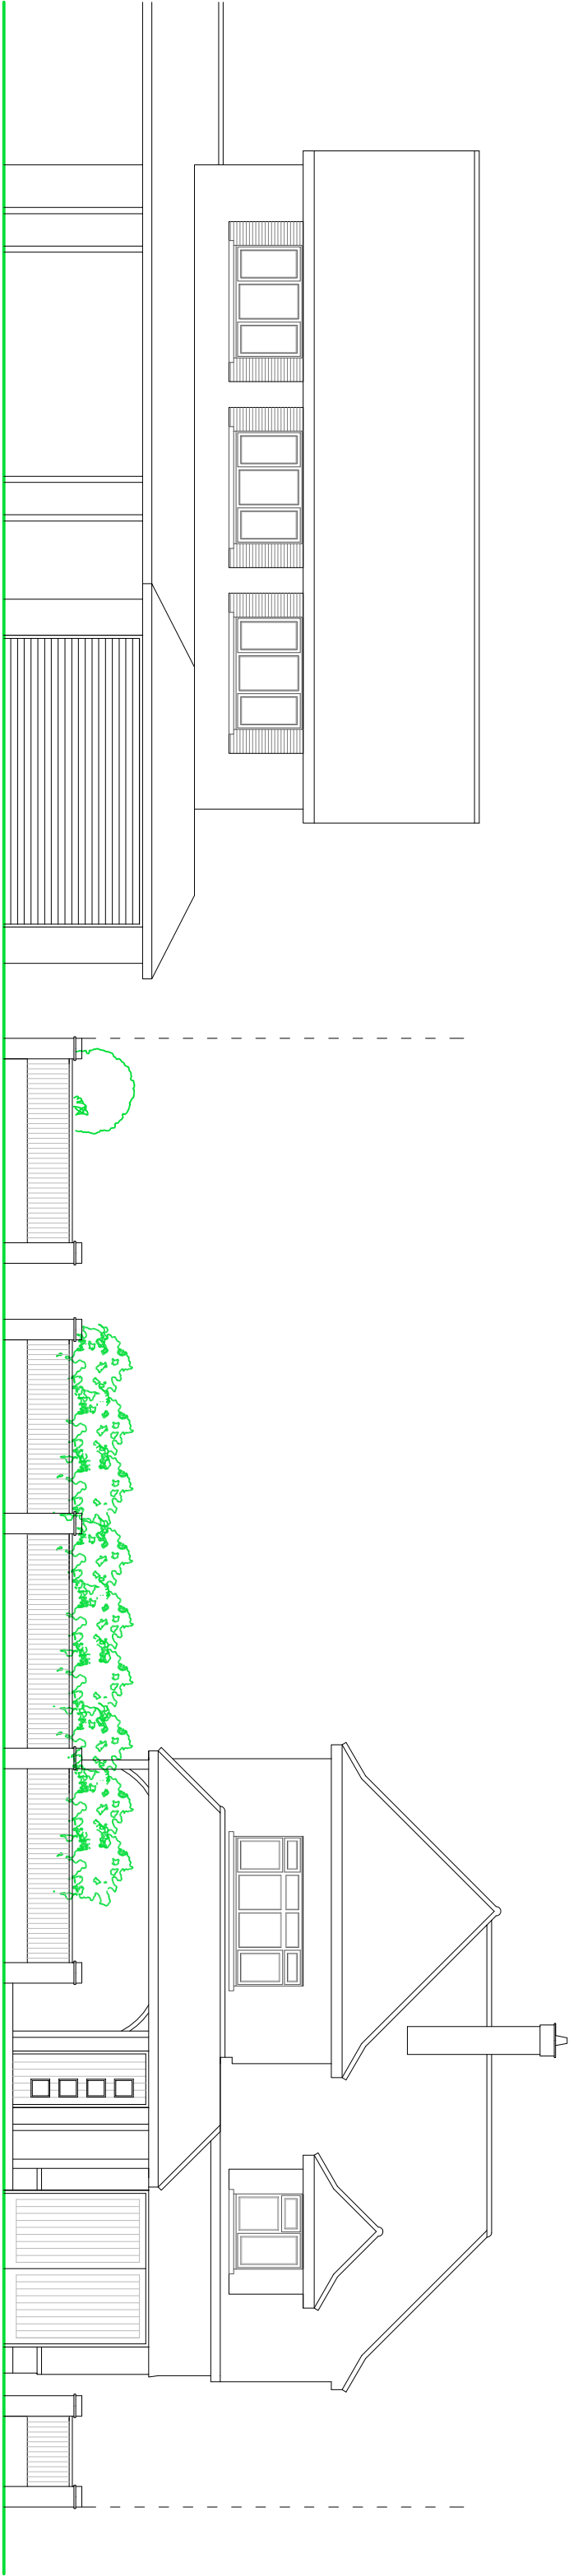

EXISTING STREET ELEVATION

SUSSEX BUILDING CONSULTANCY LIMITED 2 SECOND AVENUE, FELPHAM, BOGNOR REGIS, WEST SUSSEX. SCALE - 1/100 REV - DATE - 10/05/2017	 LABC partner 3 NORTHGATE ROAD BOGNOR REGIS PO21 3JZ TEL - (01243) 861379
--	---