



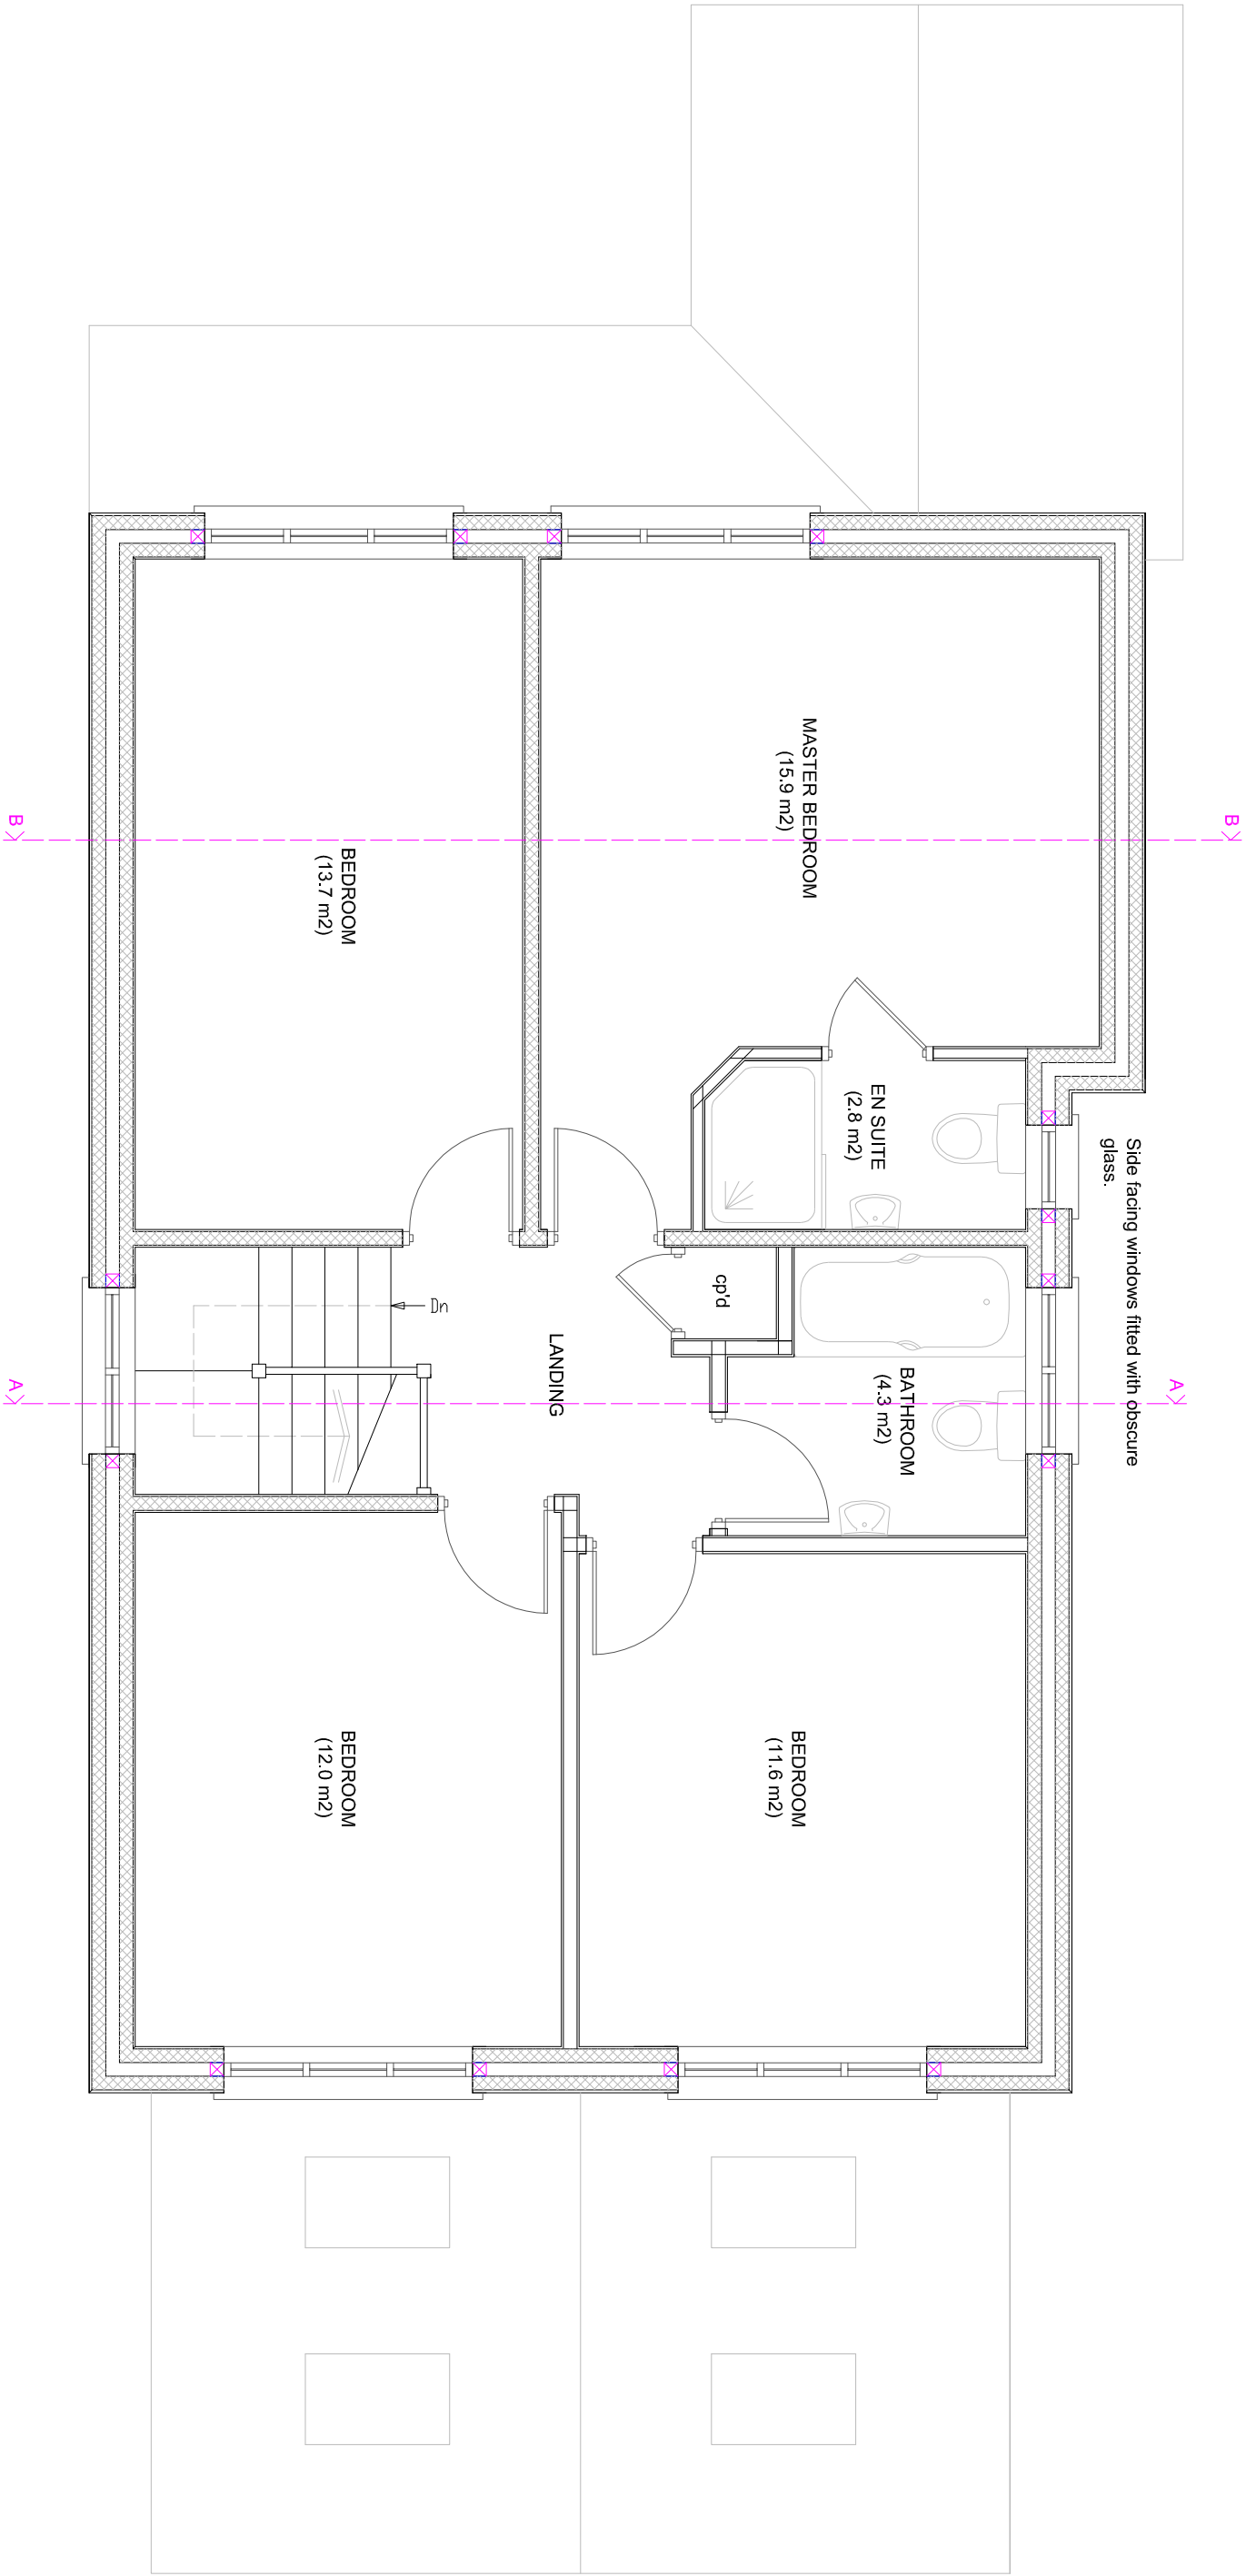

PROPOSED FIRST FLOOR PLAN

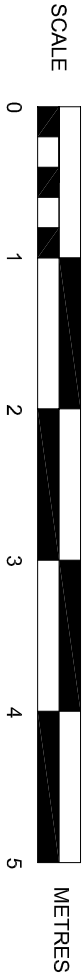

**SUSSEX BUILDING CONSULTANCY LIMITED**

2 SECOND AVENUE, FELPHAM,  
BOGNOR REGIS, WEST SUSSEX.

SCALE - 1/50 REV - D DATE - 27/07/2018

**LABC**  
partner

3 NORTHCOOTE ROAD  
BOGNOR REGIS  
PO21 5LZ  
TEL/FAX - (01243) 861379