



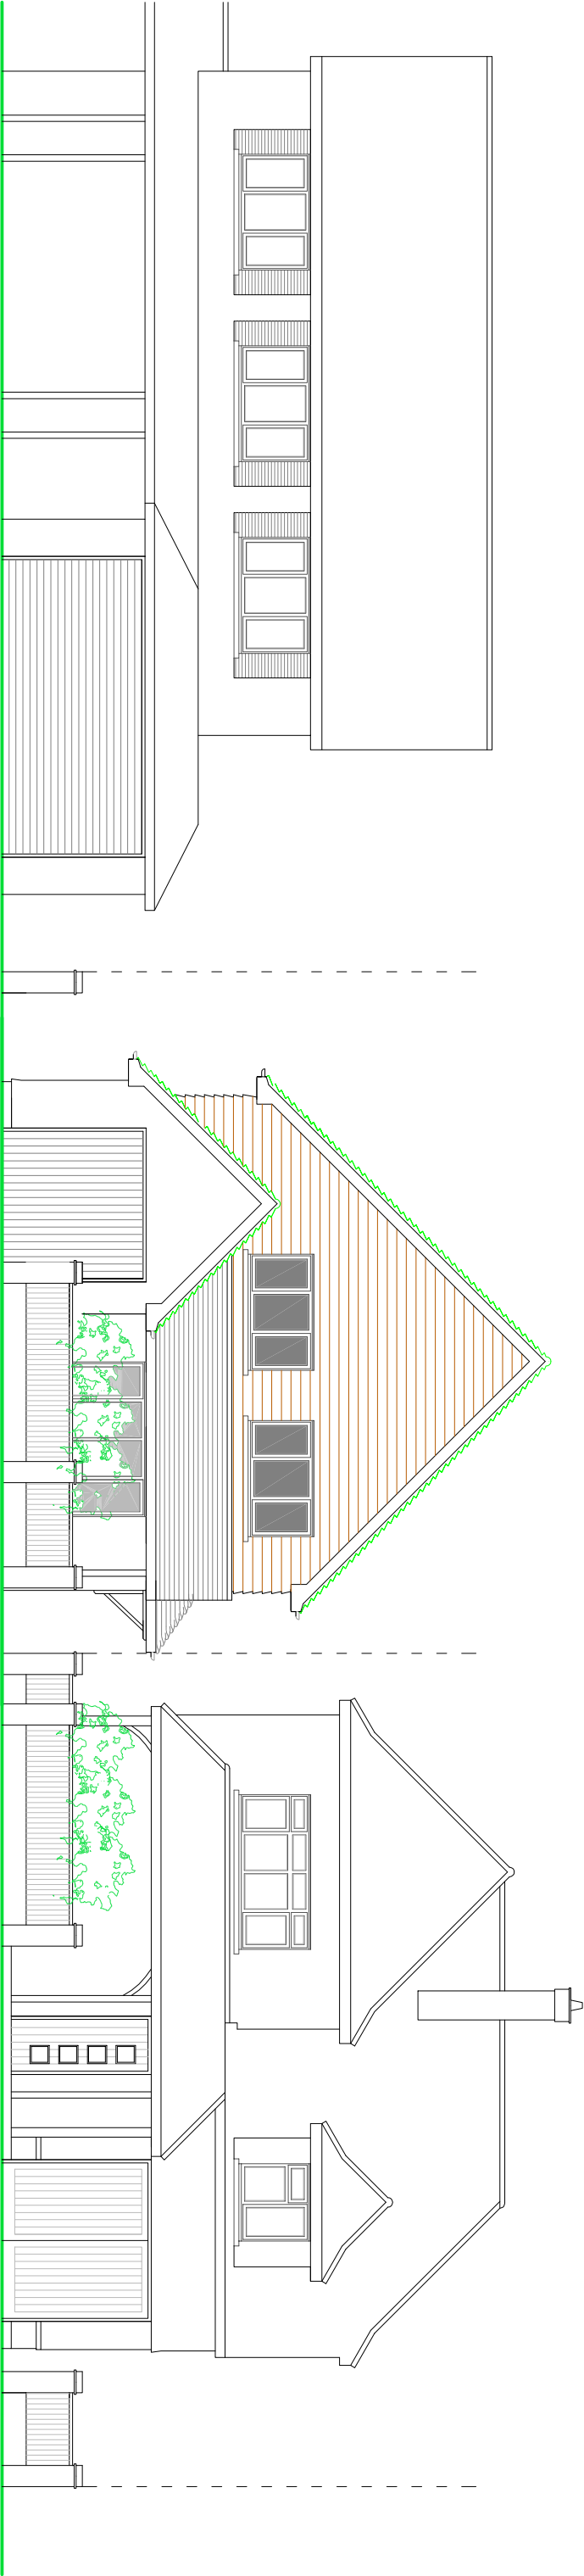

SCALE

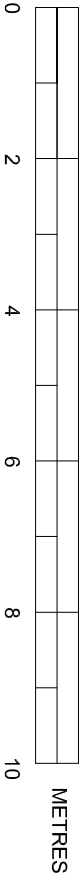

## PROPOSED STREET ELEVATION

SUSSEX BUILDING CONSULTANCY LIMITED

2 SECOND AVENUE, FELPHAM,  
BOGNOR REGIS, WEST SUSSEX.

SCALE - 1/100 REV - C DATE - 27/07/2018



3 NORTHGATE ROAD  
PO21 5LZ (E.S.9)  
TEL - (01243) 861379