



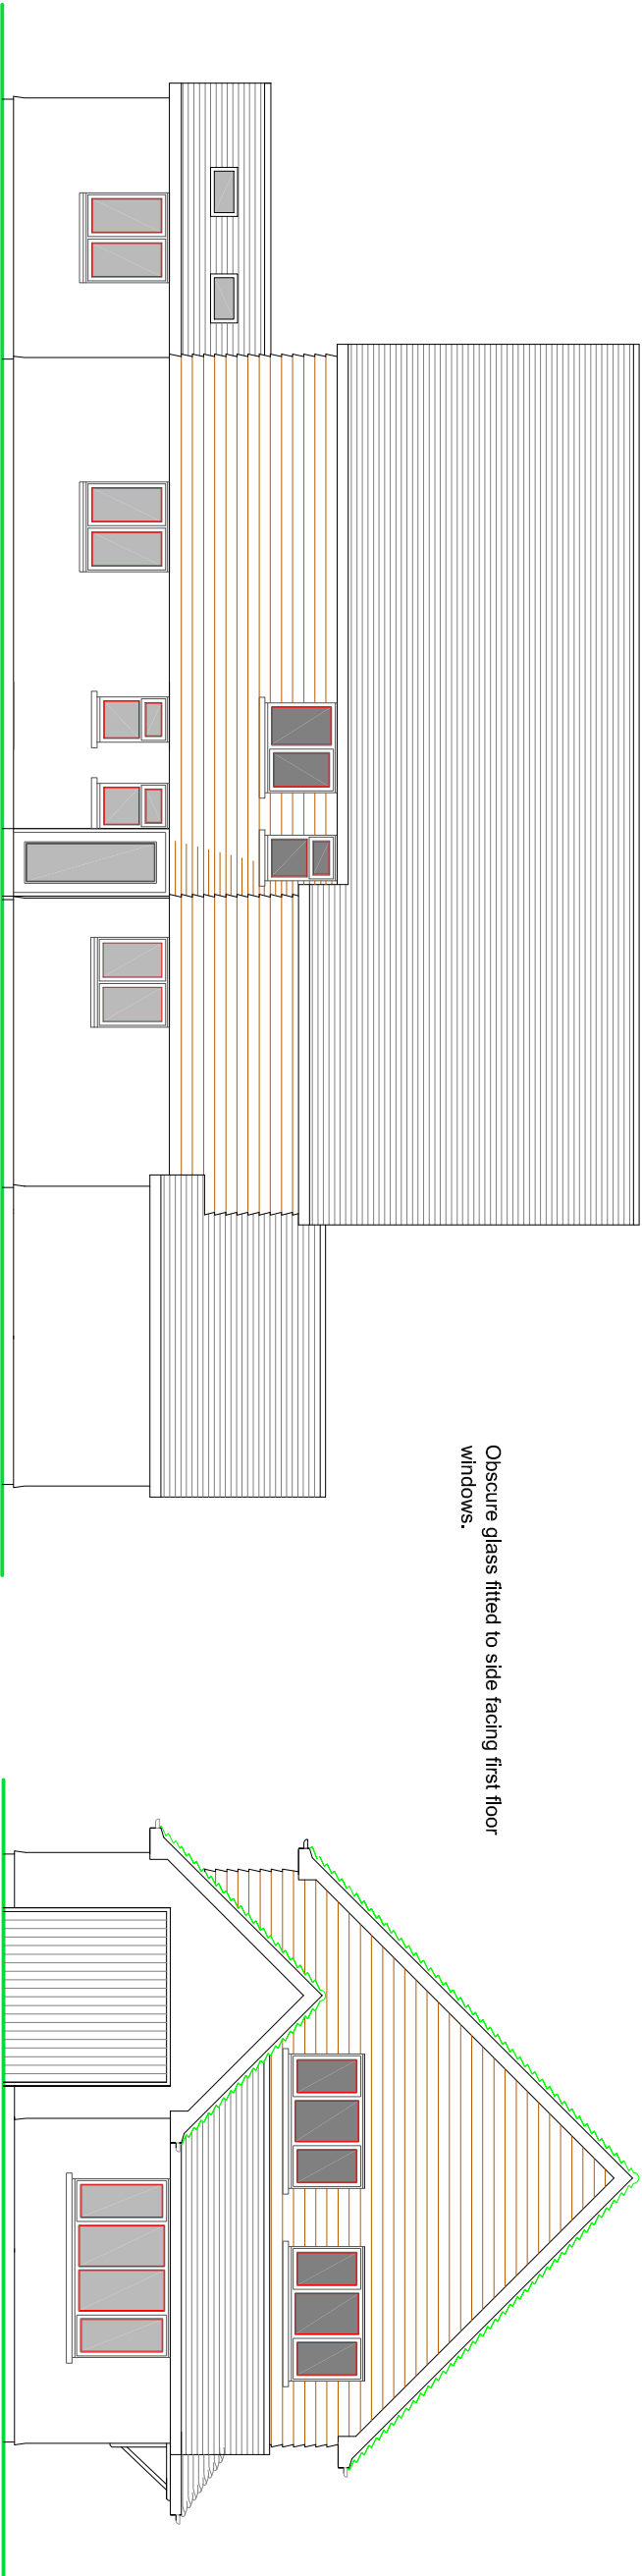


SIDE ELEVATION

FRONT ELEVATION


- NOTES
- ROOF - Plain clay tiles.
 - WALLS - Mixture of painted render and stained weatherboarding above.
 - WINDOWS/DOORS - Powder coated aluminium framed double glazed units.

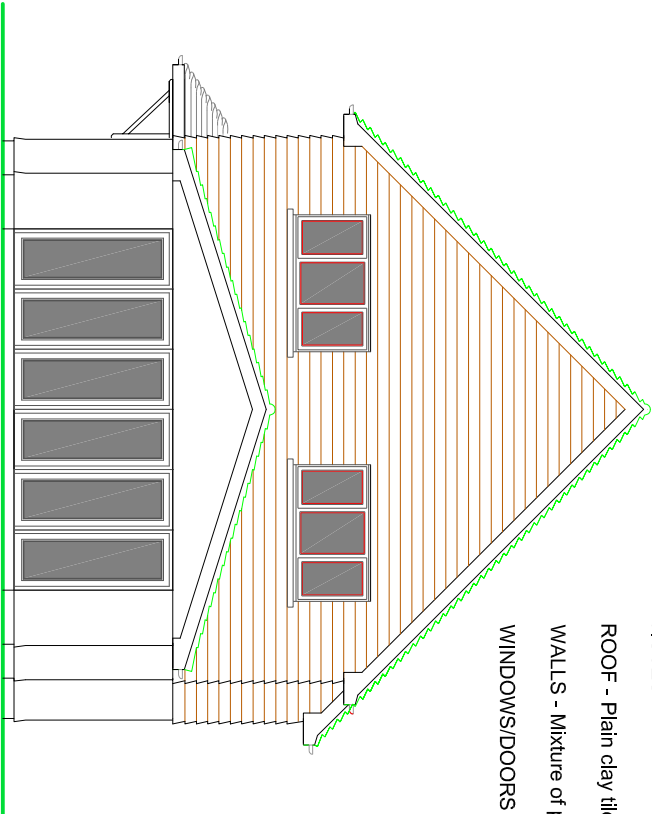

REAR ELEVATION

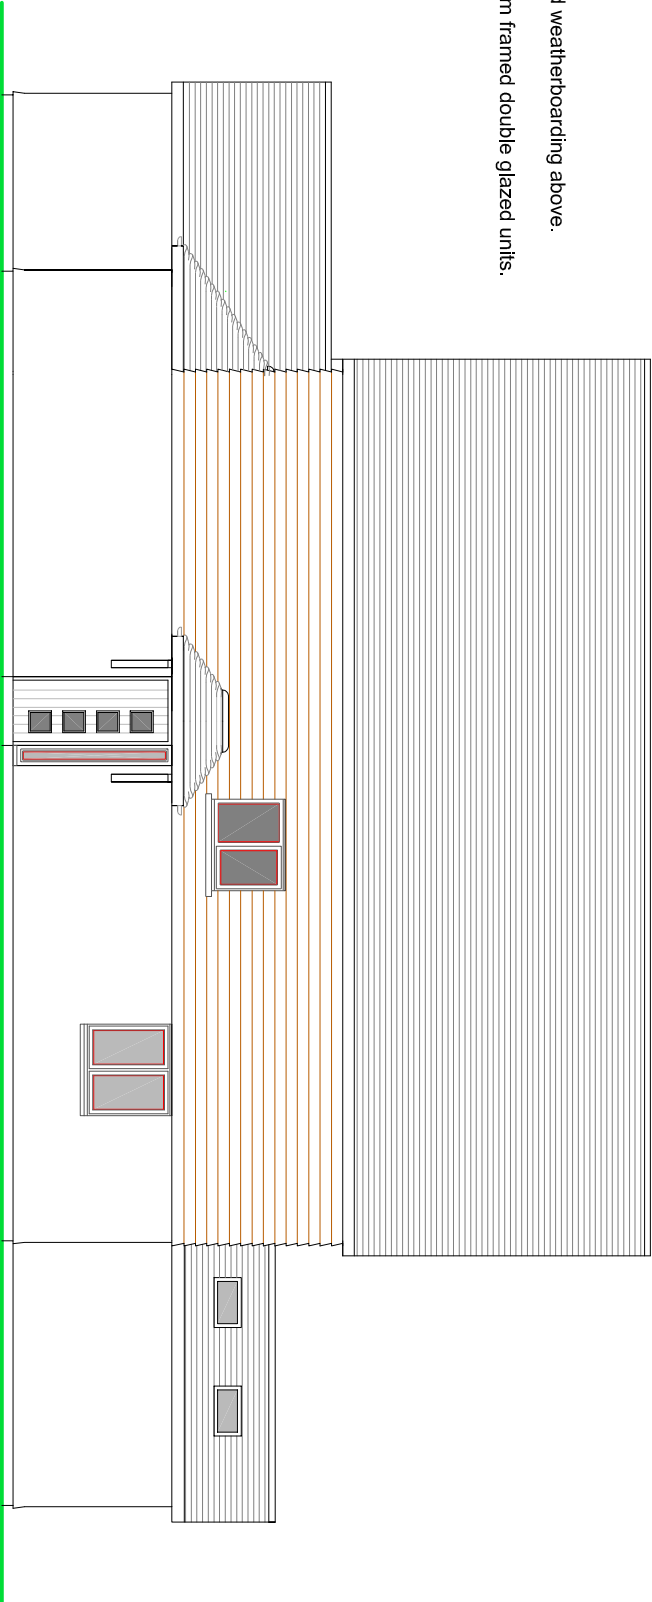

SIDE ELEVATION

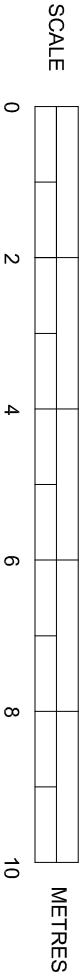

PROPOSED ELEVATIONS

SUSSEX BUILDING CONSULTANCY LIMITED

2 SECOND AVENUE, FELPHAM,
BOGNOR REGIS, WEST SUSSEX.

SCALE - 1/100 REV - F DATE - 27/07/2018

Partner
LABC
3 NORTHCOTE ROAD
BOGNOR REGIS
PO21 3LZ
TEL - (01243) 861379