



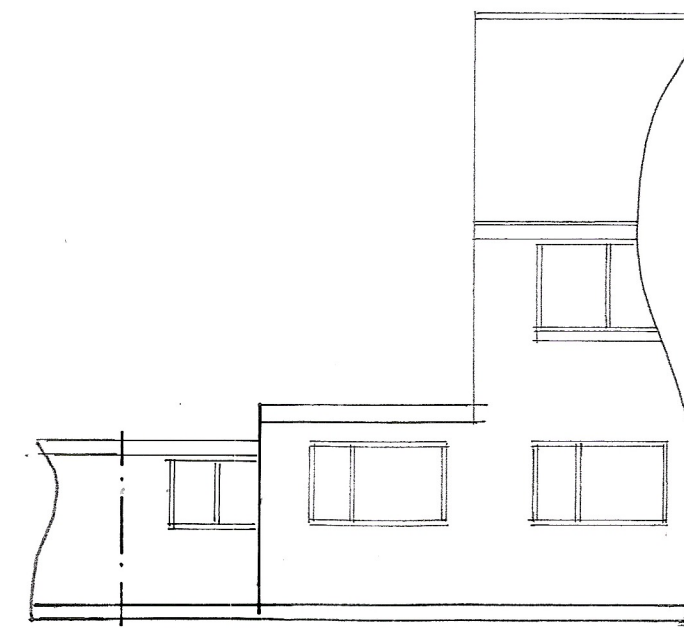


south

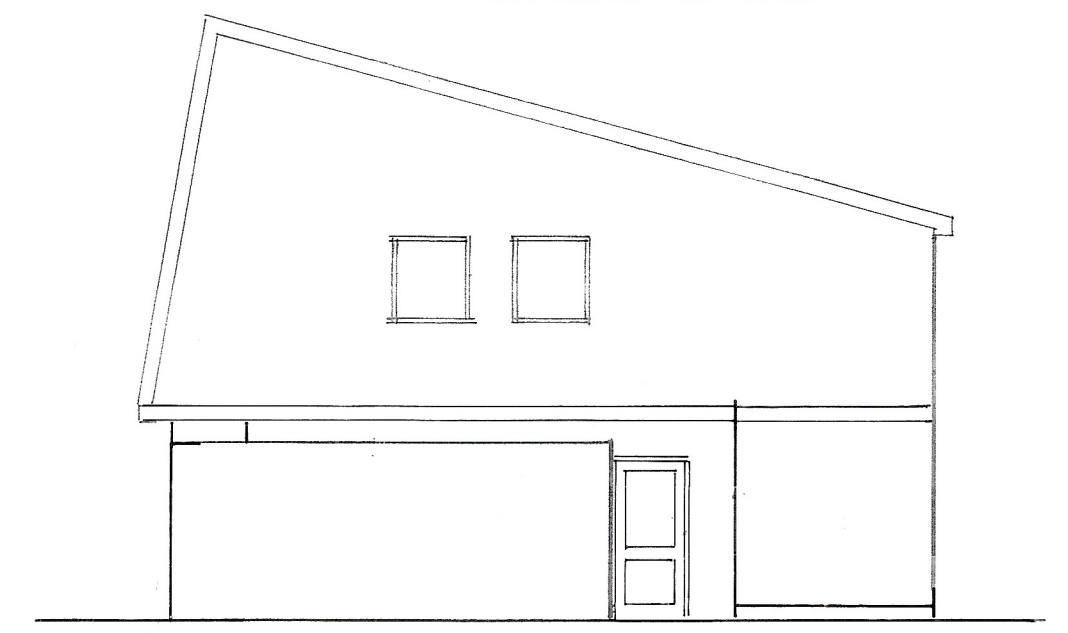

north
1 : 100




east

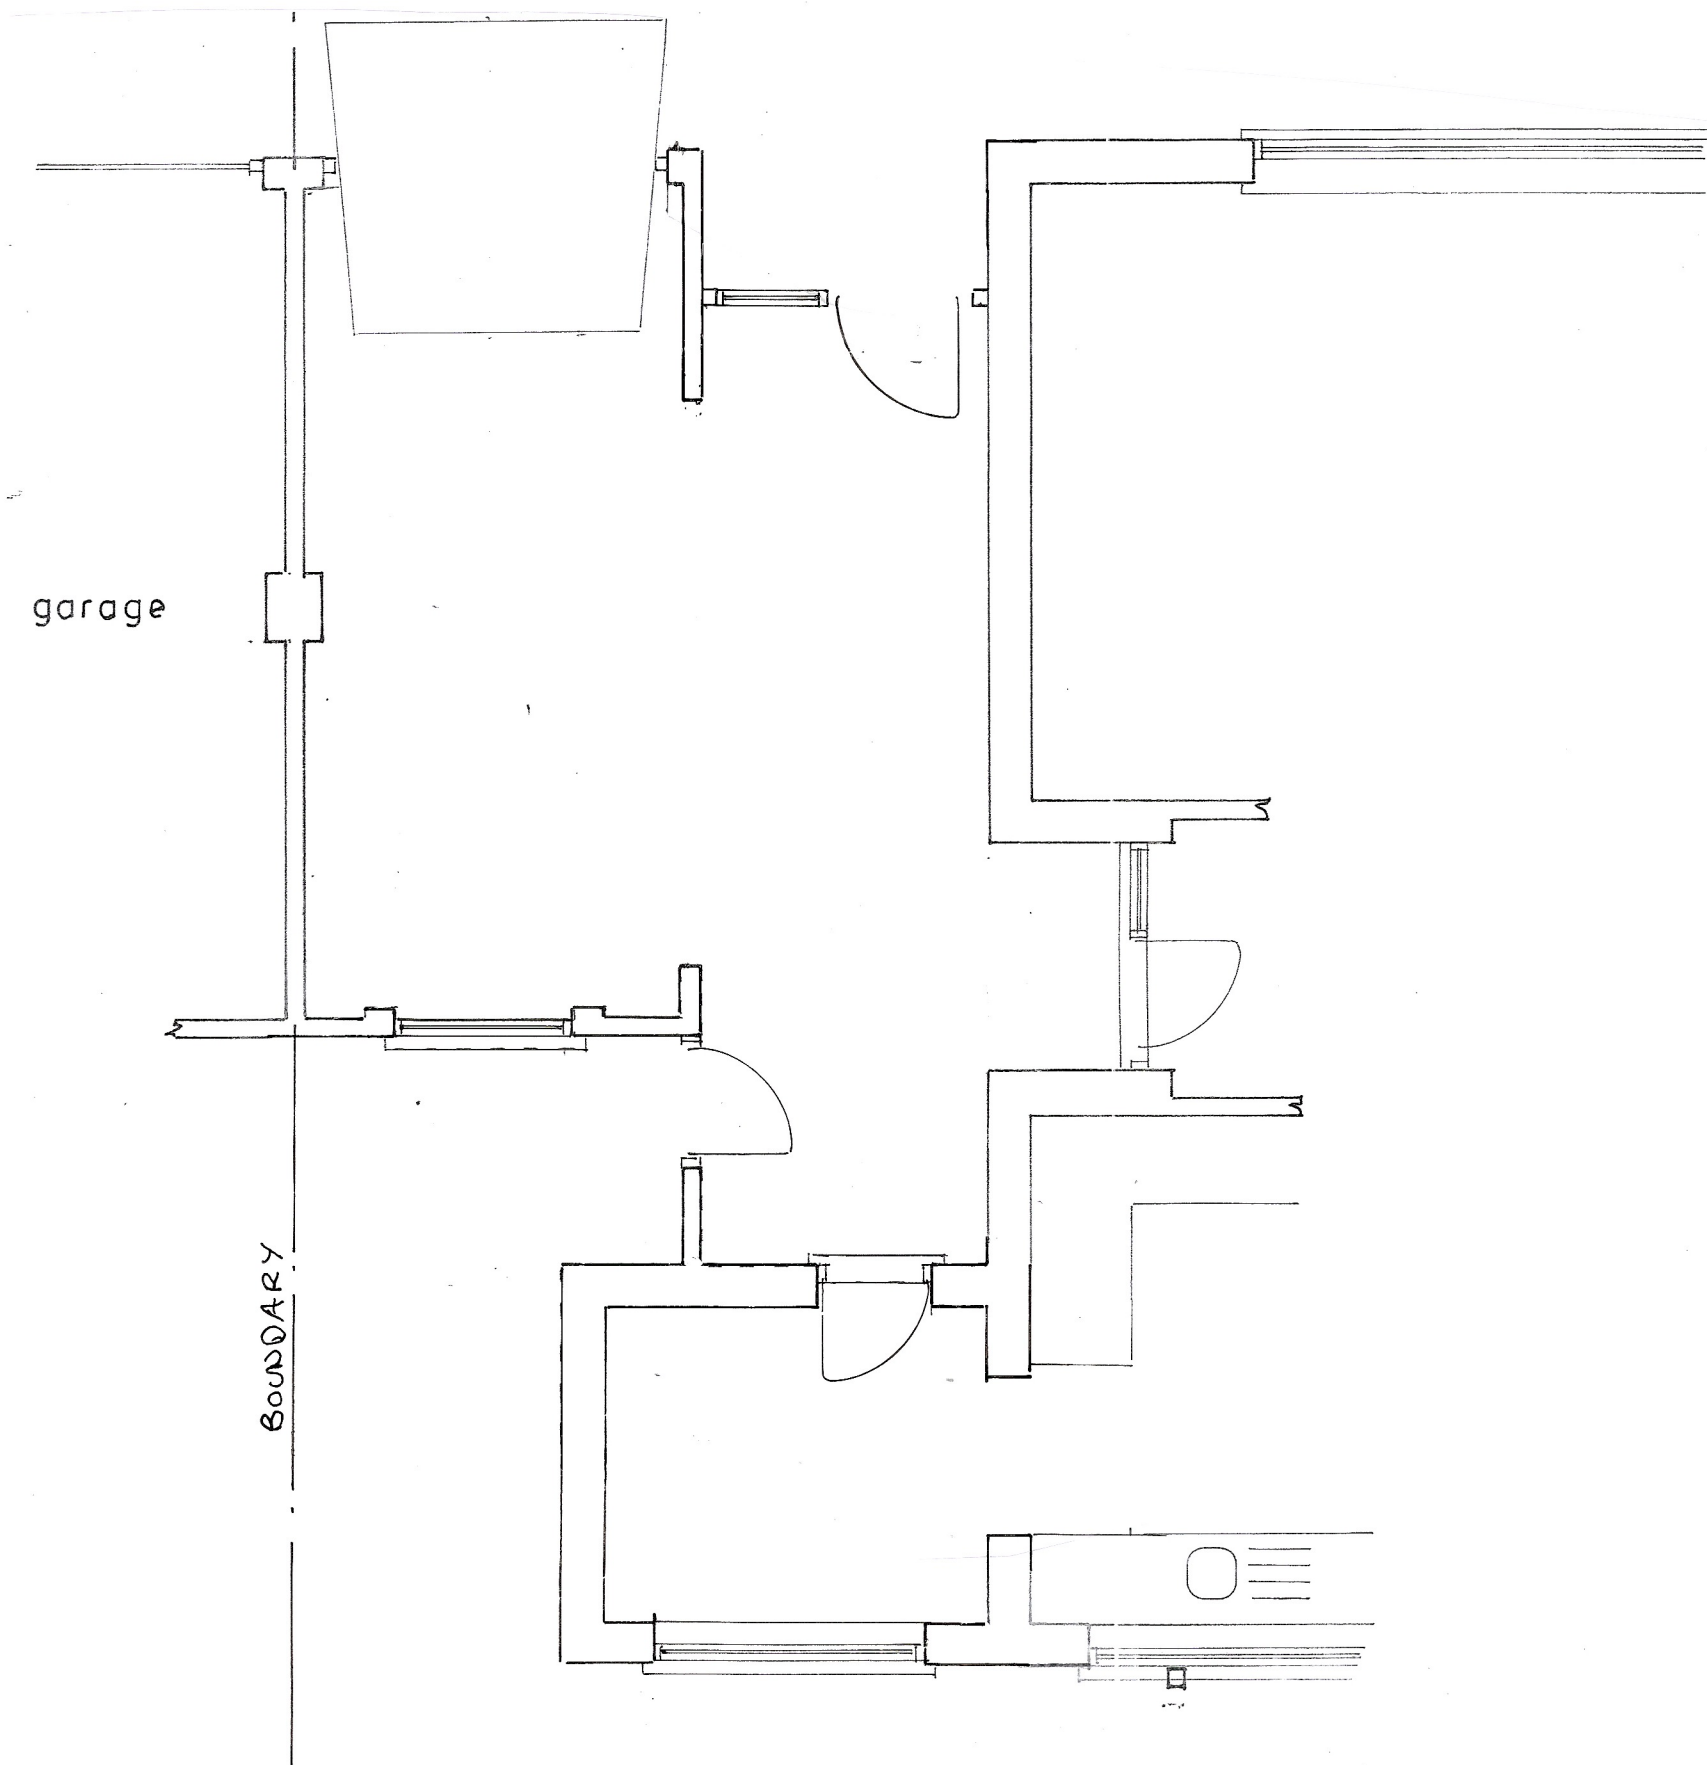


garage

BOUNDARY

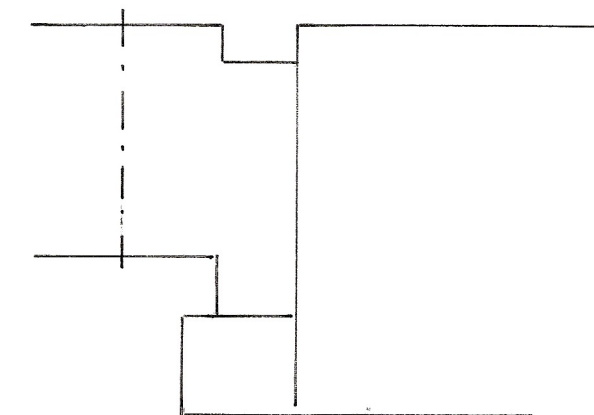

roof plan
1 : 200

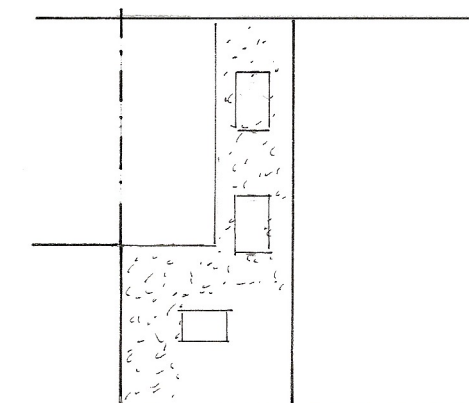

proposed roof plan

Existing

PROPOSED GARAGE EXTENSION AT 3, BRIGHAM PLACE, FELPHAM FOR MR. J. BRANDHUBER

sheet 2 of 2

Bryan Butcher
Rainbow Cottage
Nyetimber Lane
Bognor Regis PO21 3JX
01243 266871
07973 233442
bryan.butcher@btinternet.com
www.bryanbutcher.com