


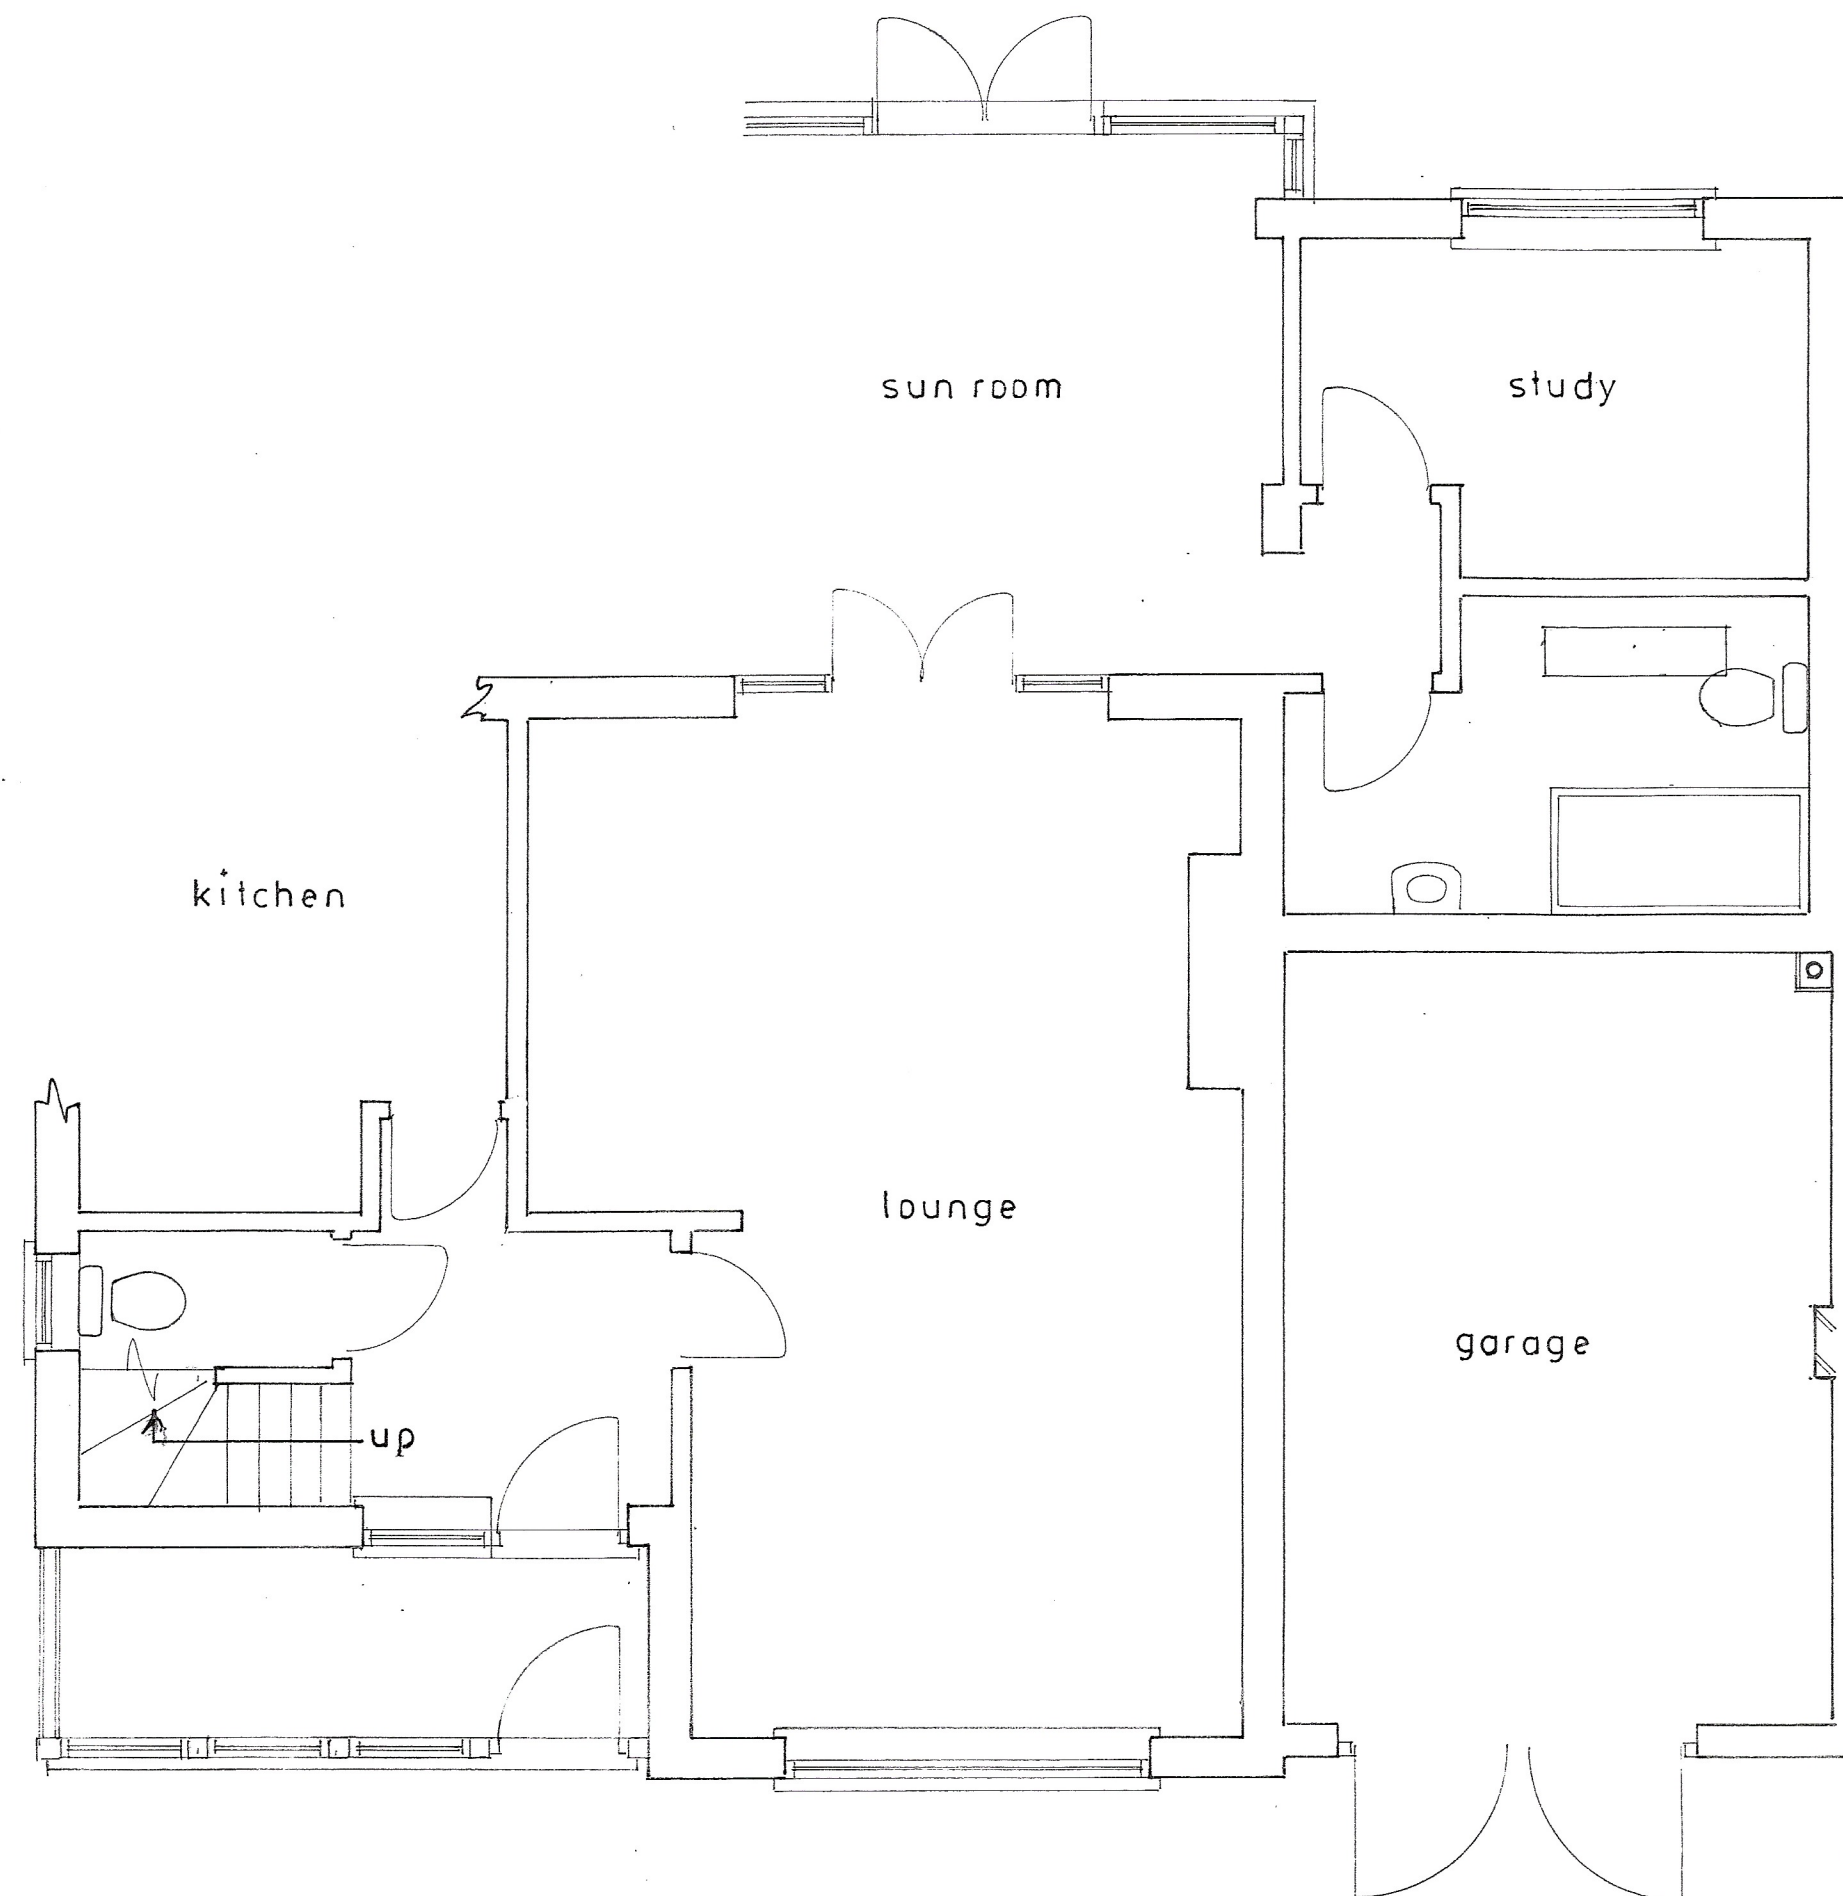

Ground floor plan

1 : 50

Proposed

PROPOSED 1ST FLOOR AND PORCH EXTENSIONS AT 68, DOWNVIEW ROAD, FELPHAM
FOR MR. & MRS. P. GARDNER



location plan

1 : 1250



block plan

1 : 500

sheet 1 of 3

Bryan Butcher
 Rainbow Cottage
 Nyetimber Lane
 Bognor Regis PO21 3JX
 01243 266871
 07973 233442
 bryan.butcher@btinternet.com
 www.bryanbutcher.com

Ordnance Survey
 Paper Map Copying
 Licence No.
 100056538