


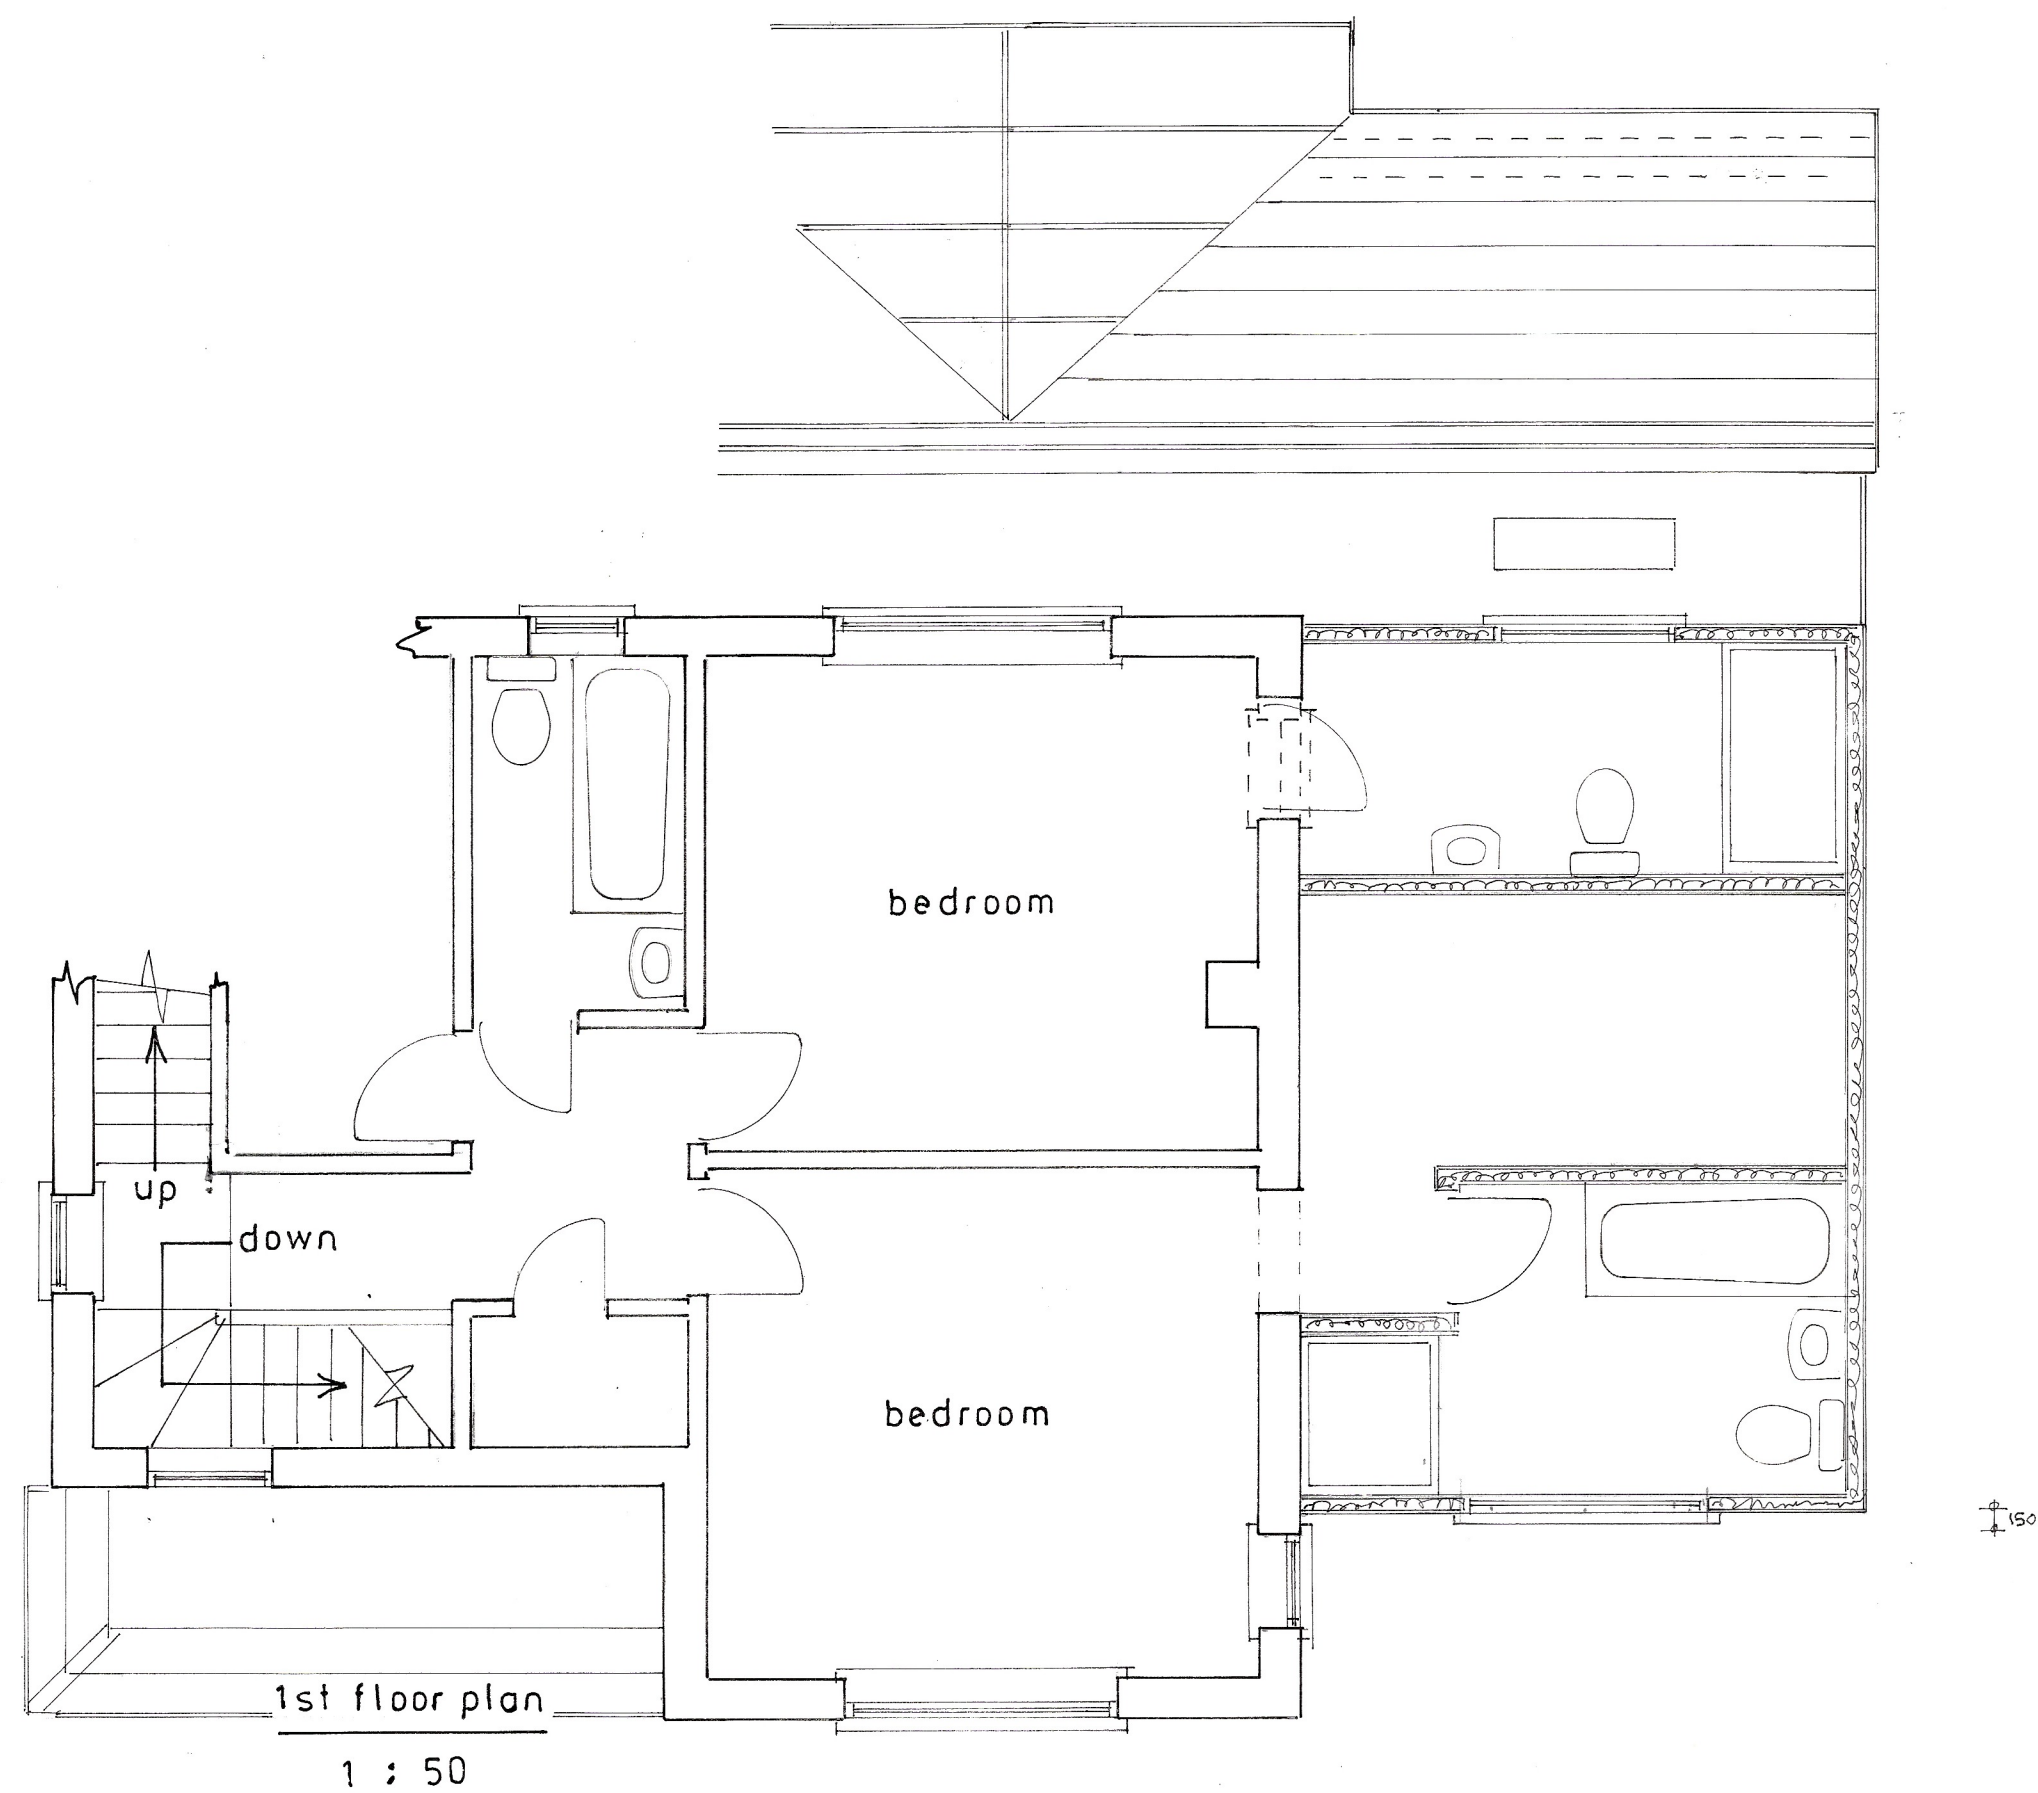

Proposed

PROPOSED 1ST FLOOR AND PORCH EXTENSIONS AT 68, DOWNVIEW ROAD, FELPHAM
FOR MR. & MRS. P. GARDNER

sheet 2 of 3

Bryan Butcher
Rainbow Cottage
Nyetimber Lane
Bognor Regis PO21 3JX
01243 266871
07973 233442
bryan.butcher@btinternet.com
www.bryanbutcher.com