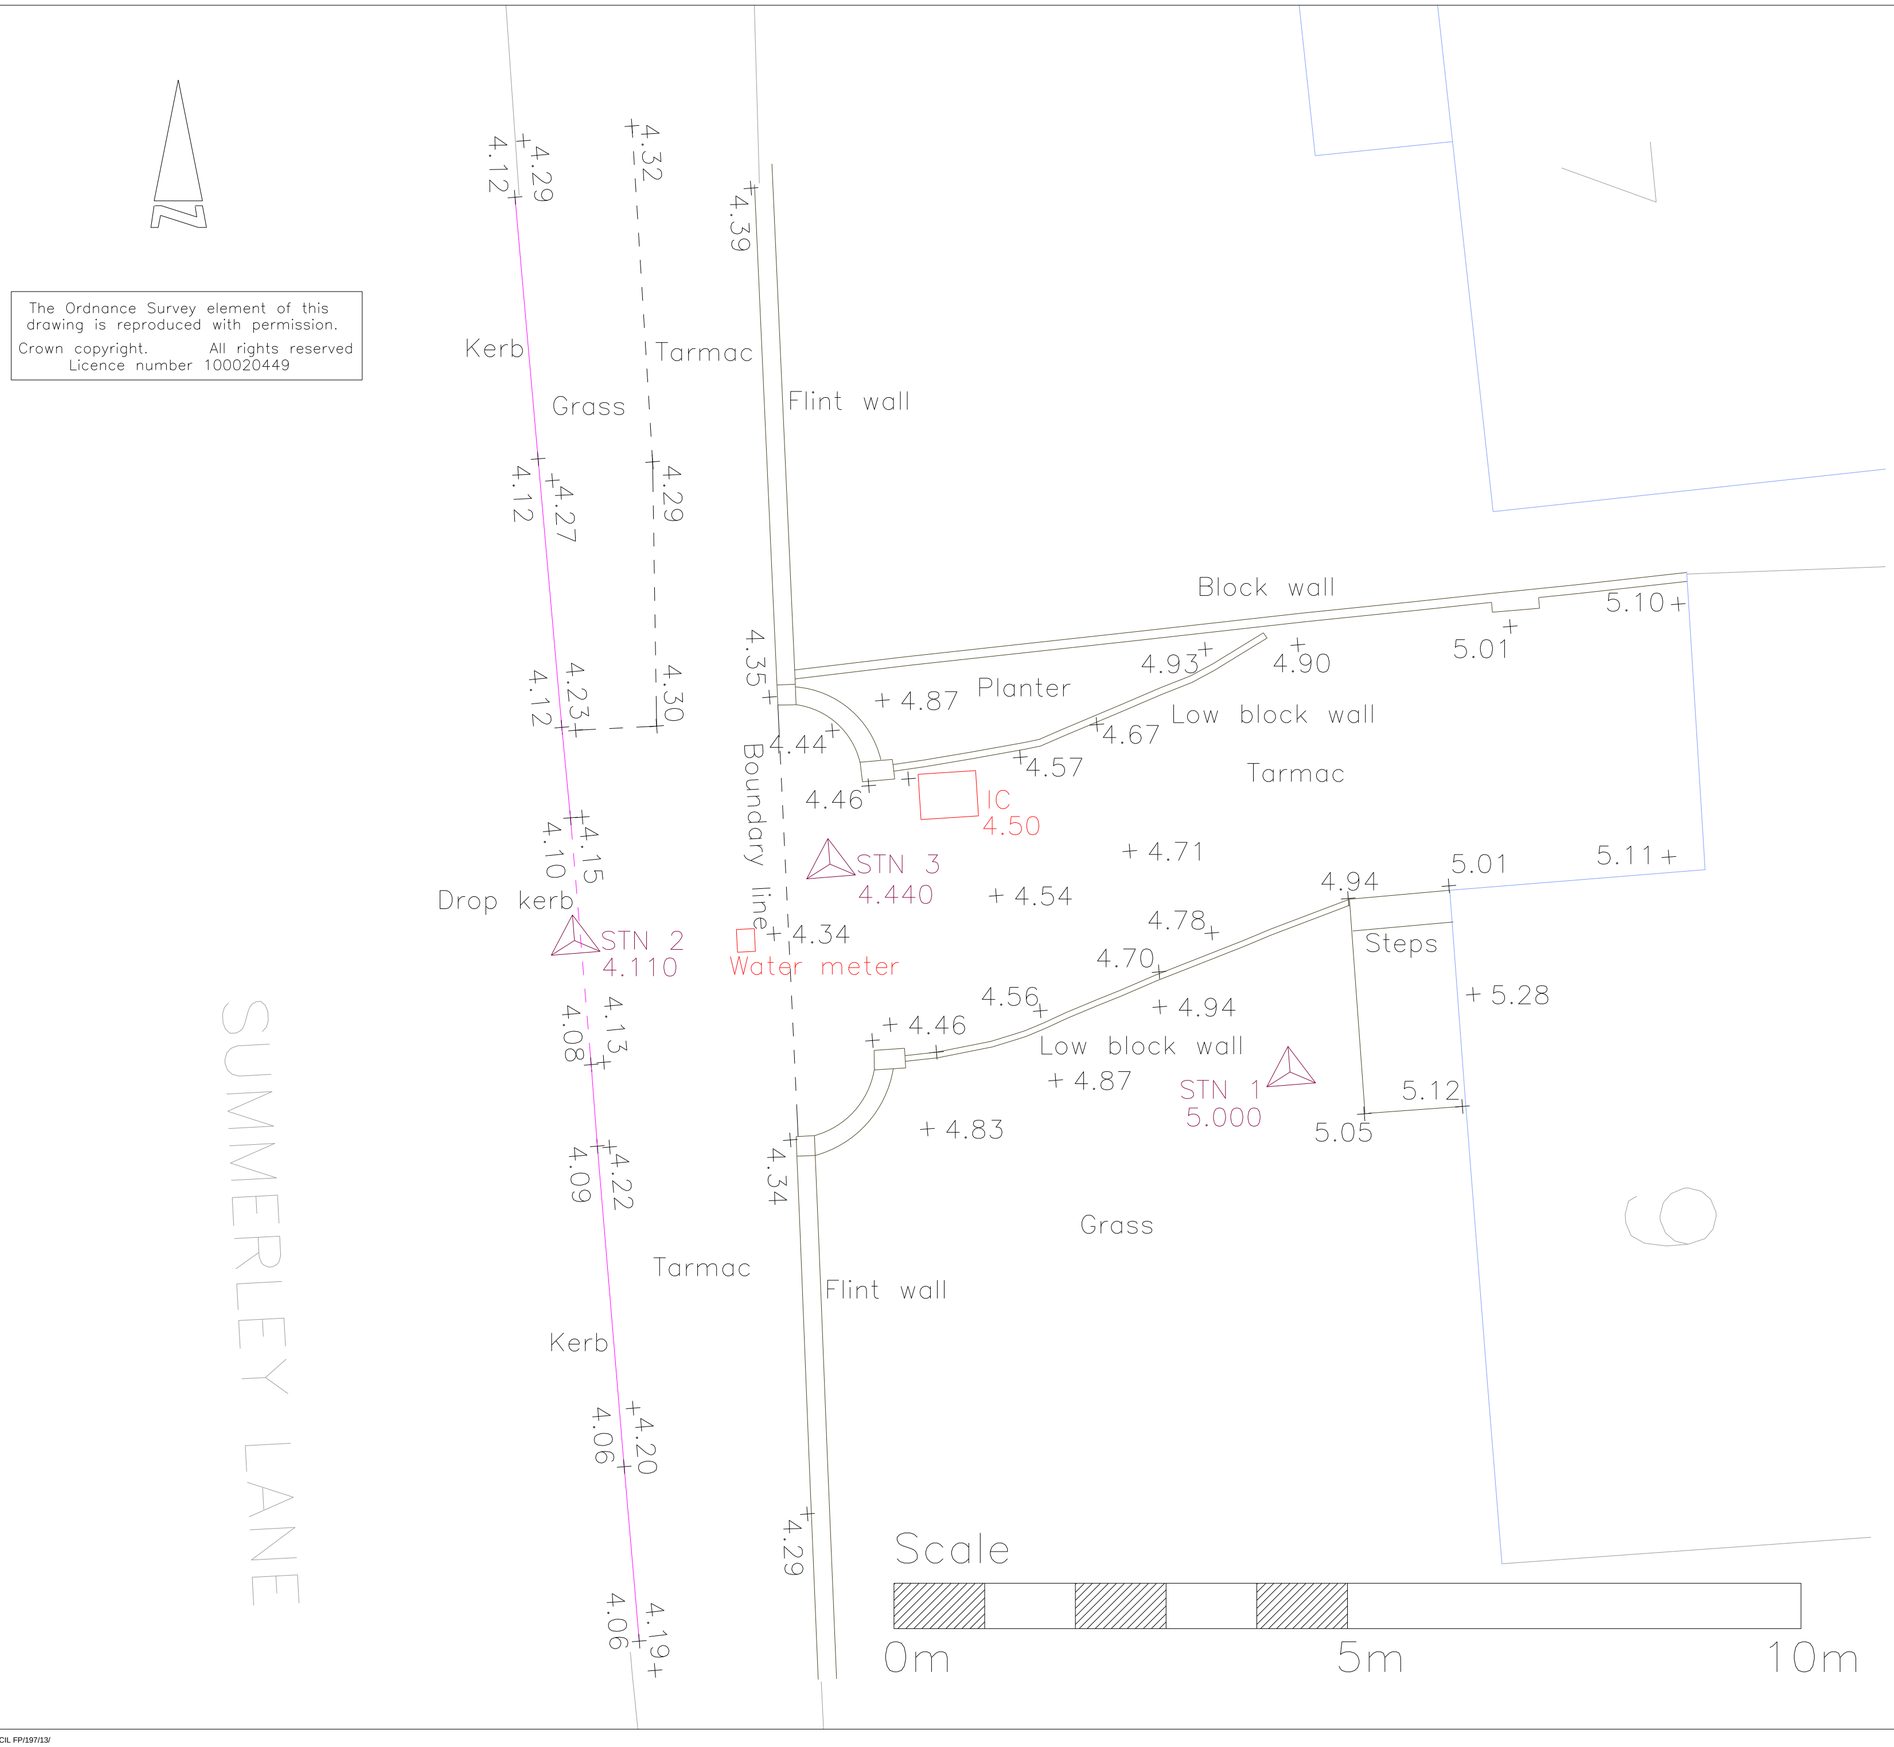

Notes

All information contained in this drawing (including digital data) should be checked and verified prior to any fabrication or construction.

Grid co-ordinates are based upon the Ordnance Survey. Levels are to local datum

Site centred co-ordinates
E 495762 N 100130

Rev	Amendment	Date

PEER DESIGN& SURVEY

The Studio
7 Downhurst Road
Ewhurst
Surrey
GU6 7QB

T: 01483 277877
M: 07969 395080

Email: peerdesignandsurvey@gmail.com

Client
Tim King

Site
Magnolia Cottage
9 Summerley Lane, Felpham

Drwg title
Survey of Access

Date : Oct 2013
Scale 1:50 (A2)

Drwg No.
MJP04/01