Scale

0m 50m 100m

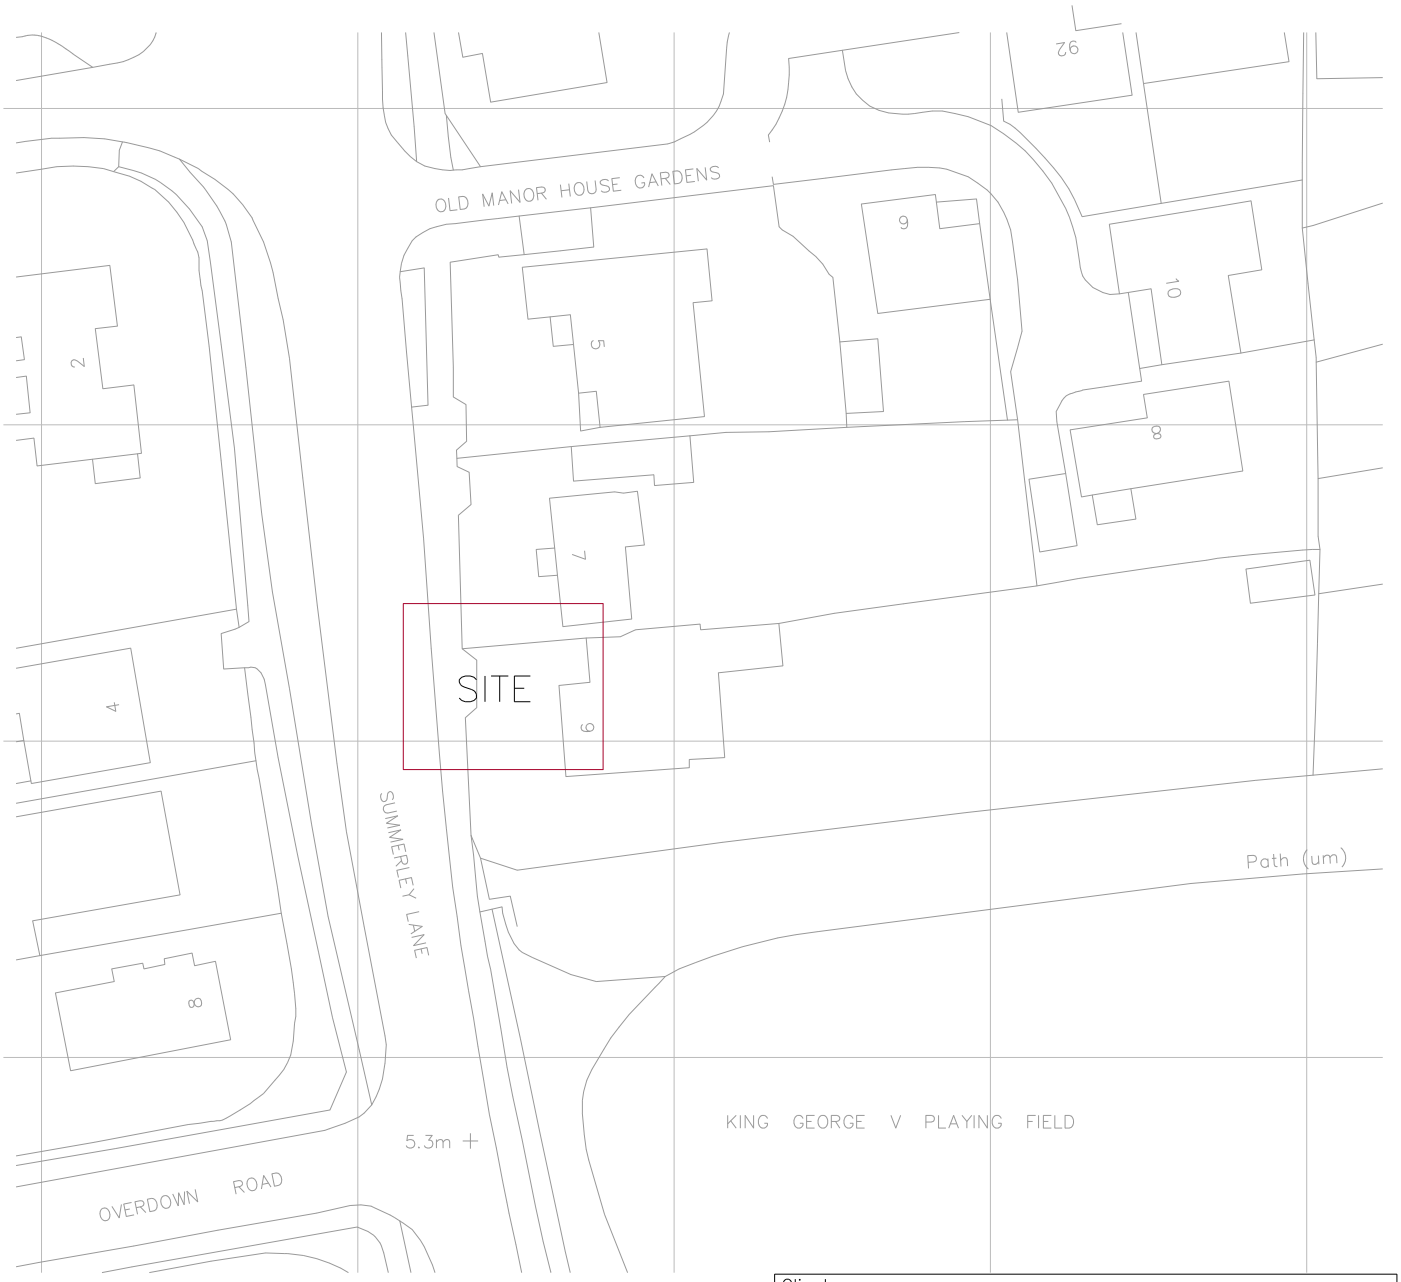

N

The Ordnance Survey element of this drawing is reproduced with permission.
Crown copyright. All rights reserved
Licence number 100020449

Client
Tim King

Site
Magnolia Cottage
9 Summerley Lane, Felpham

Drwg title
Location Plan

Date : Oct 2013
Scale : NTS

Drwg No.
MJP04/03

ARUN DISTRICT COUNCIL FP/197/13/