
1-100 PROPOSED Roof plan

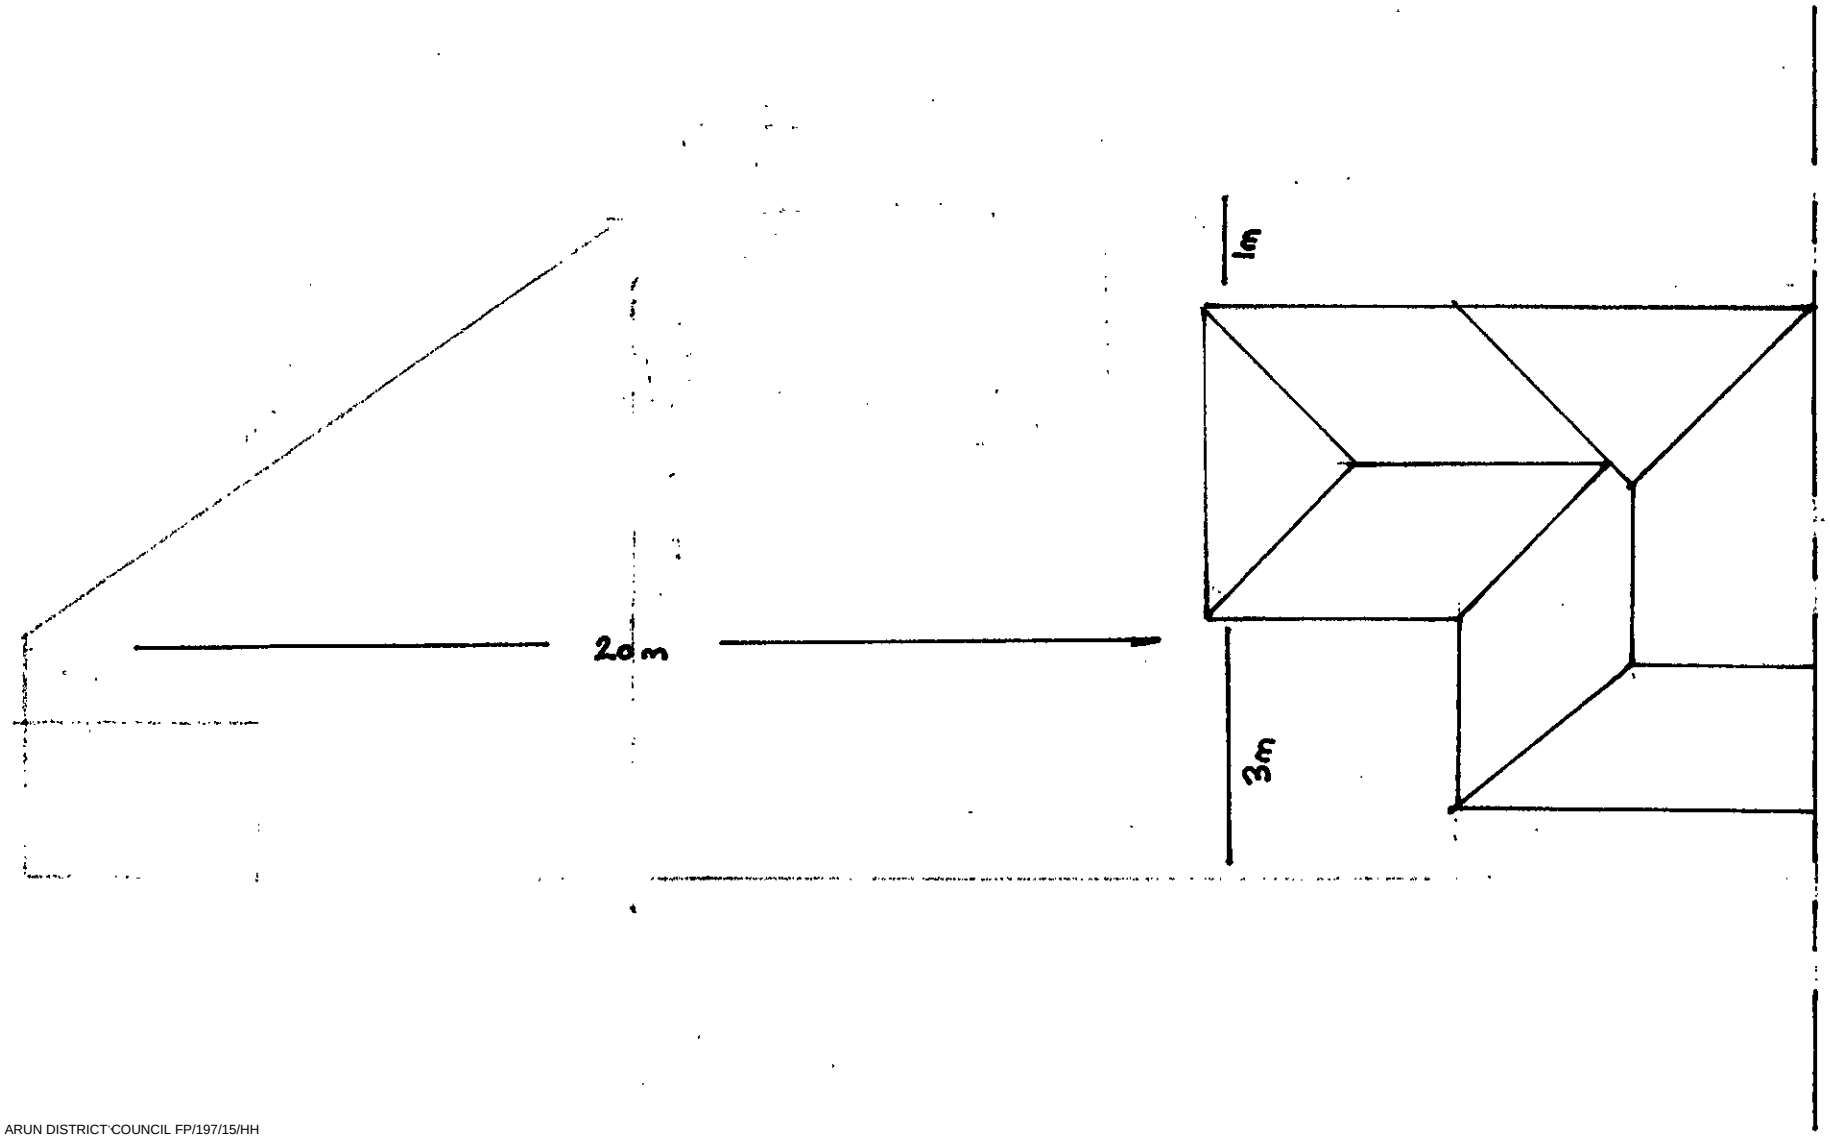

ARUN DISTRICT COUNCIL FP/197/15/HH