
FP/197/15/HH

Location + Block Plans

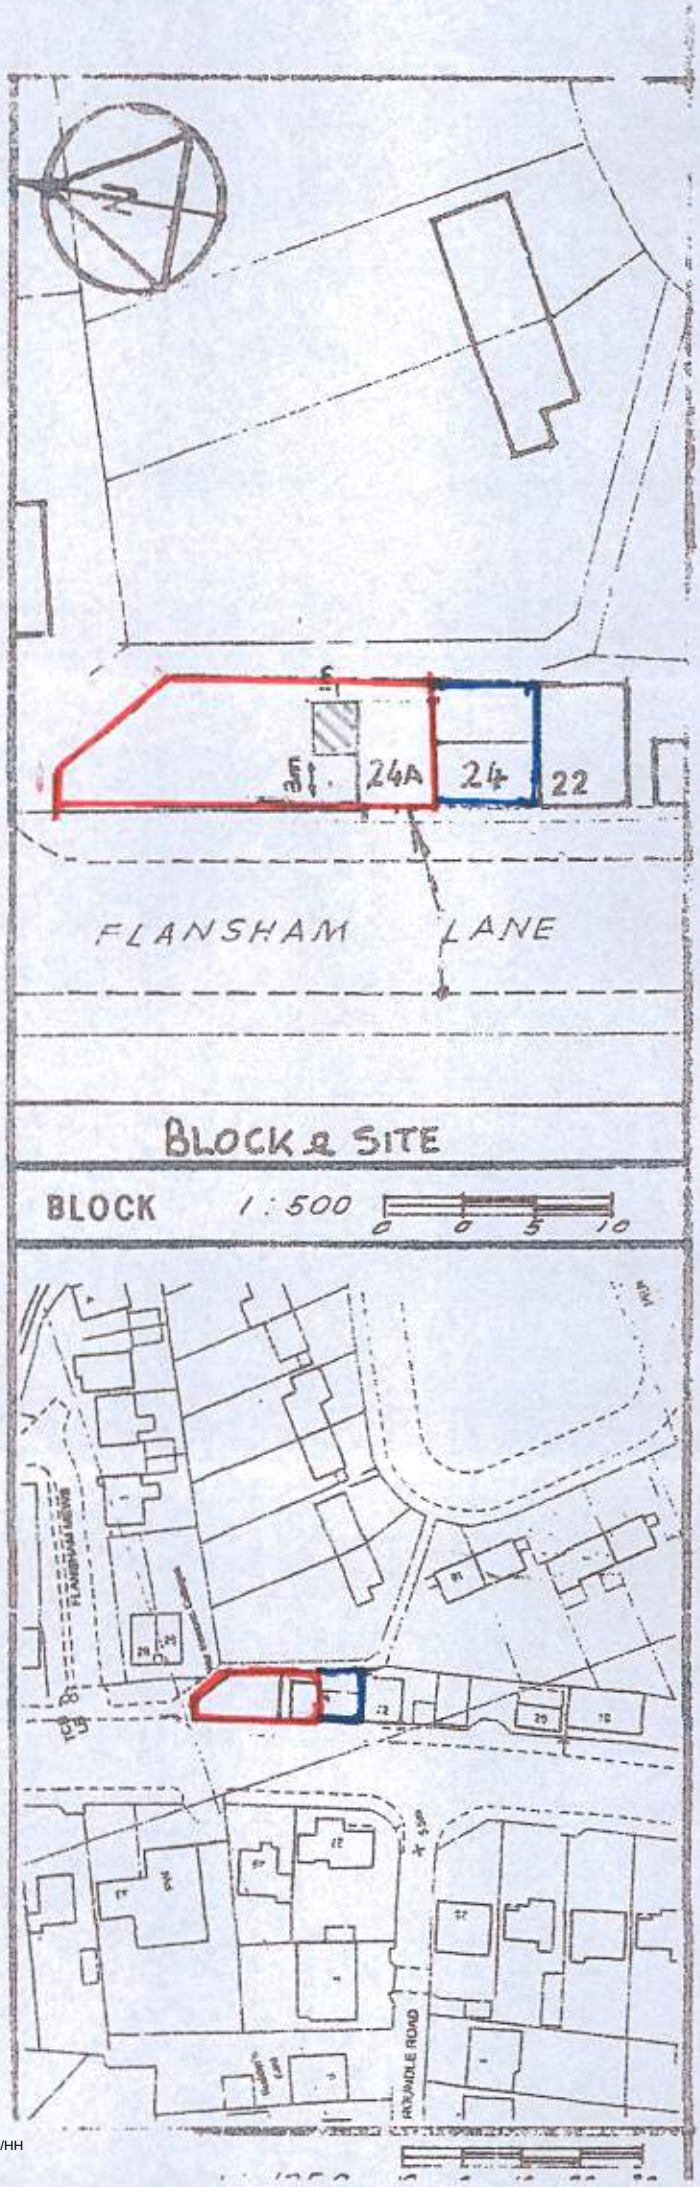

1:1250