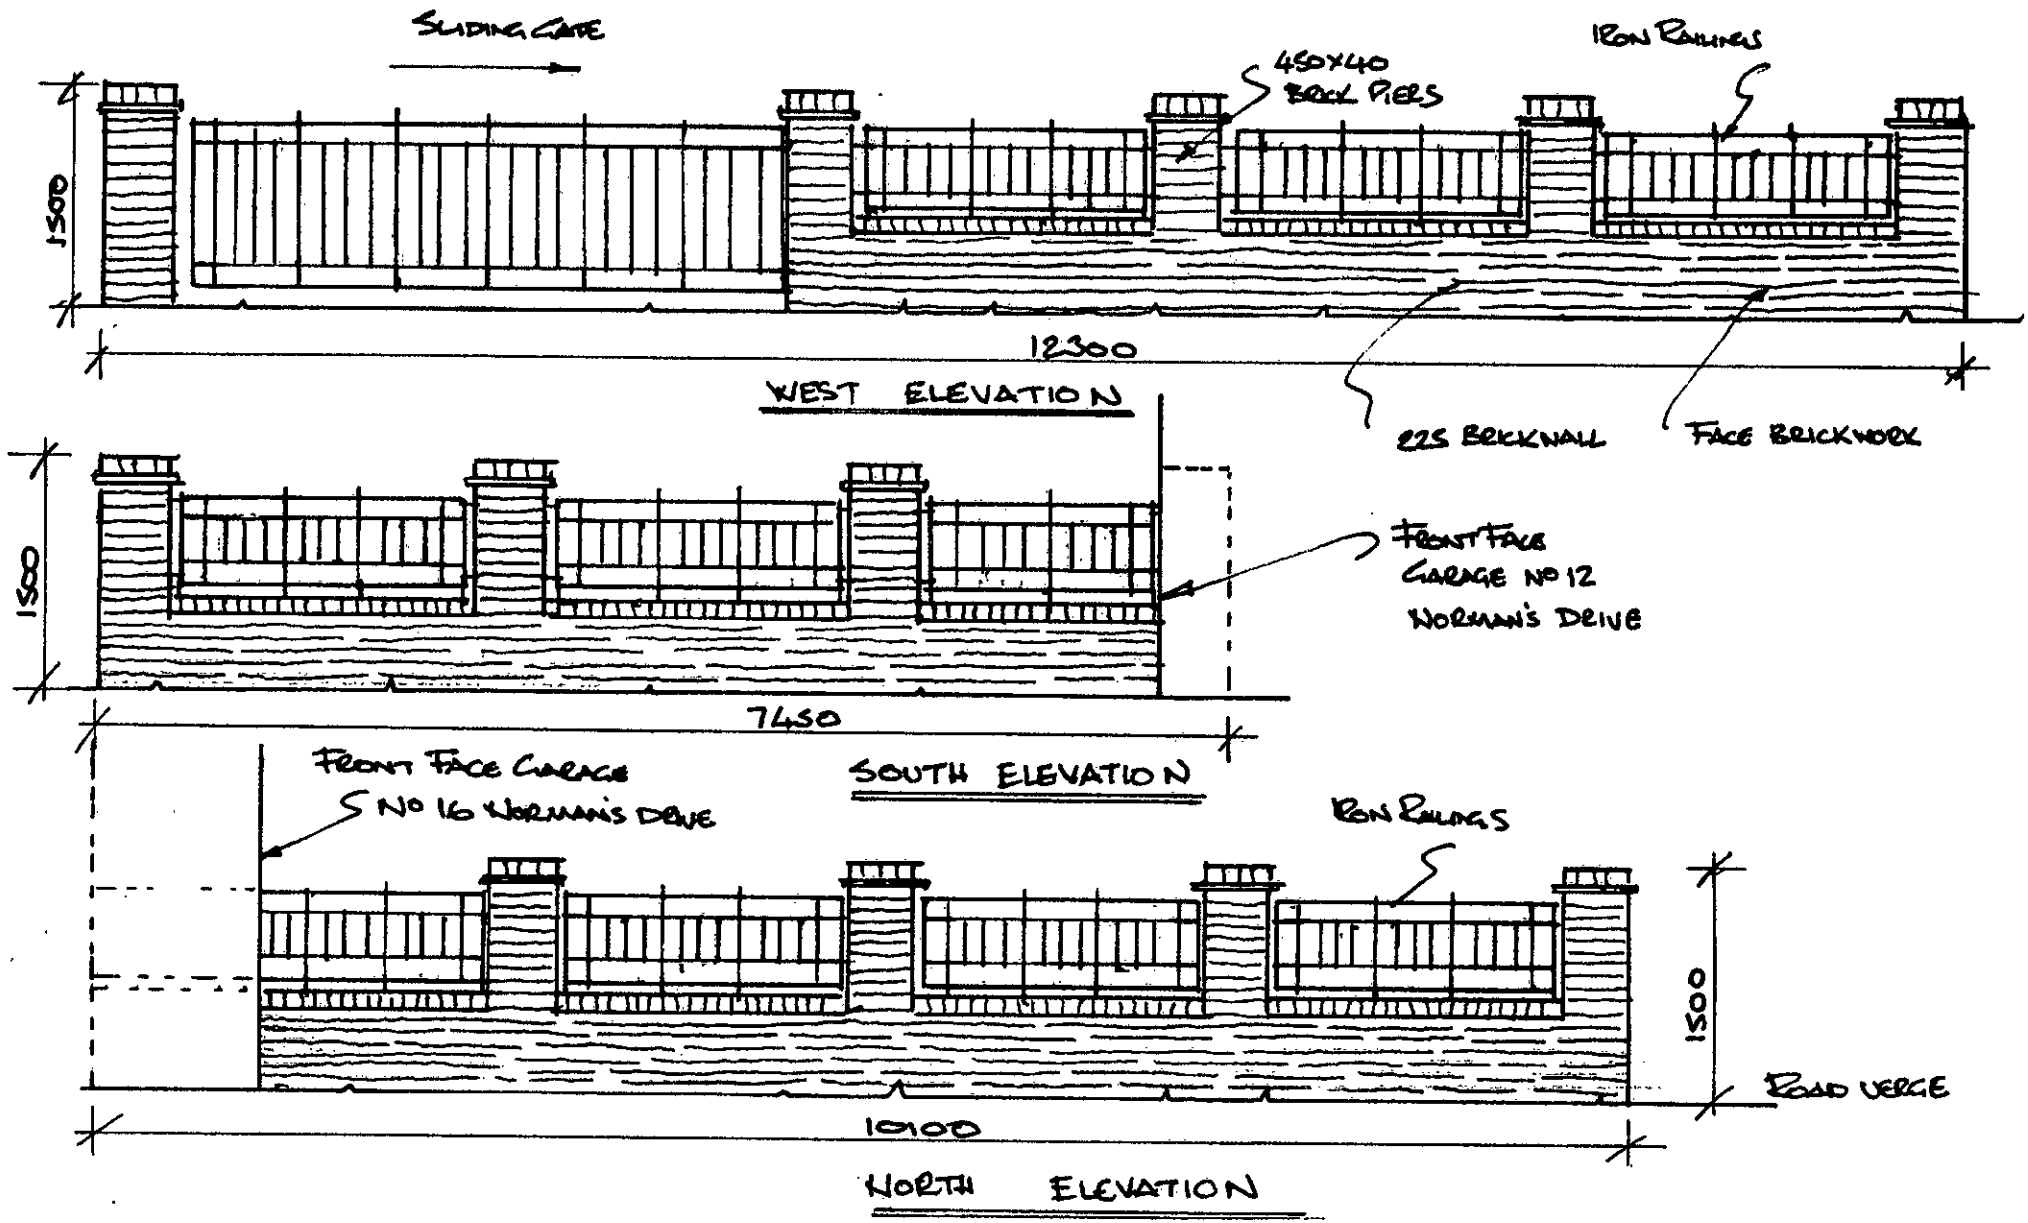

PROPOSED BOUNDARY WALL . 14 NORMAN'S DRIVE
FELPHAM BOGNOR REGIS PO 22 8LW

SCALE 1:50
DWG NO ND4
DATE AUGUST 2018

ARUN DISTRICT COUNCIL FP/197/18/HH