
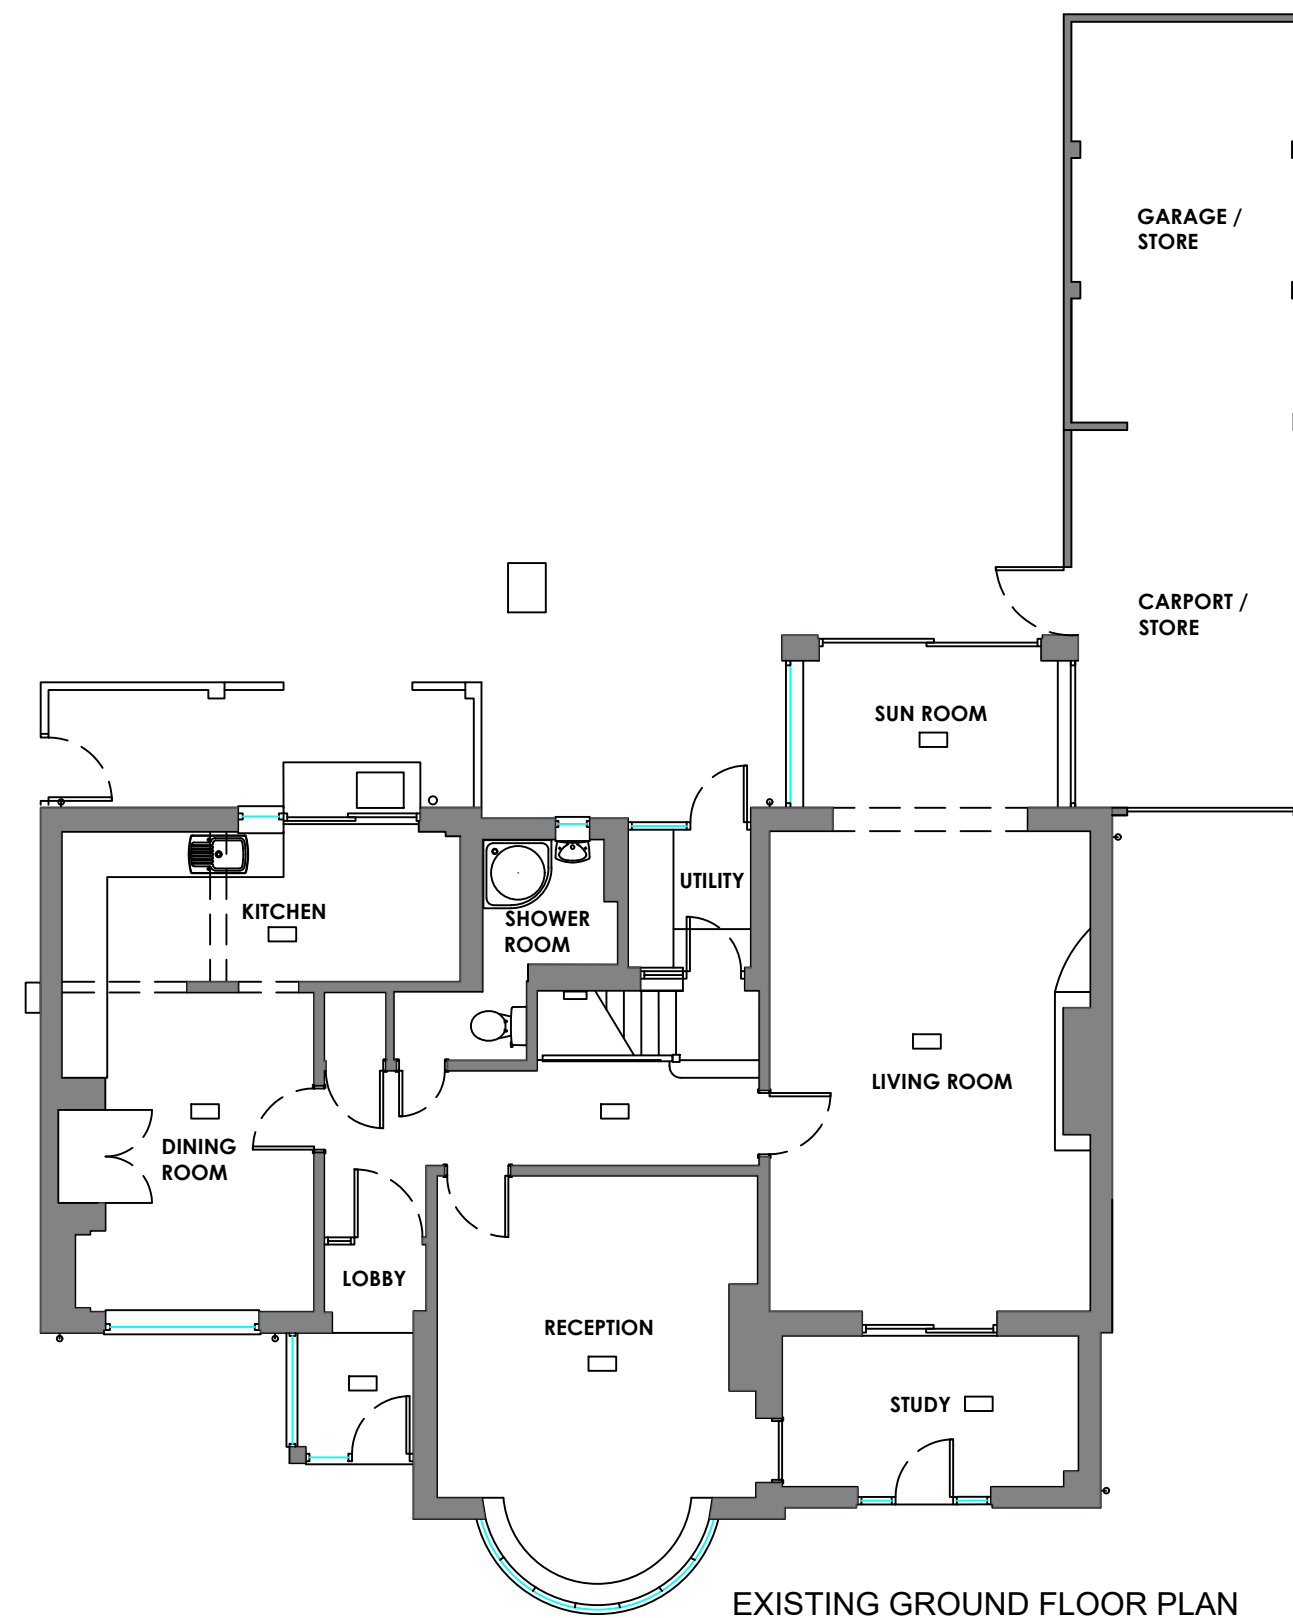


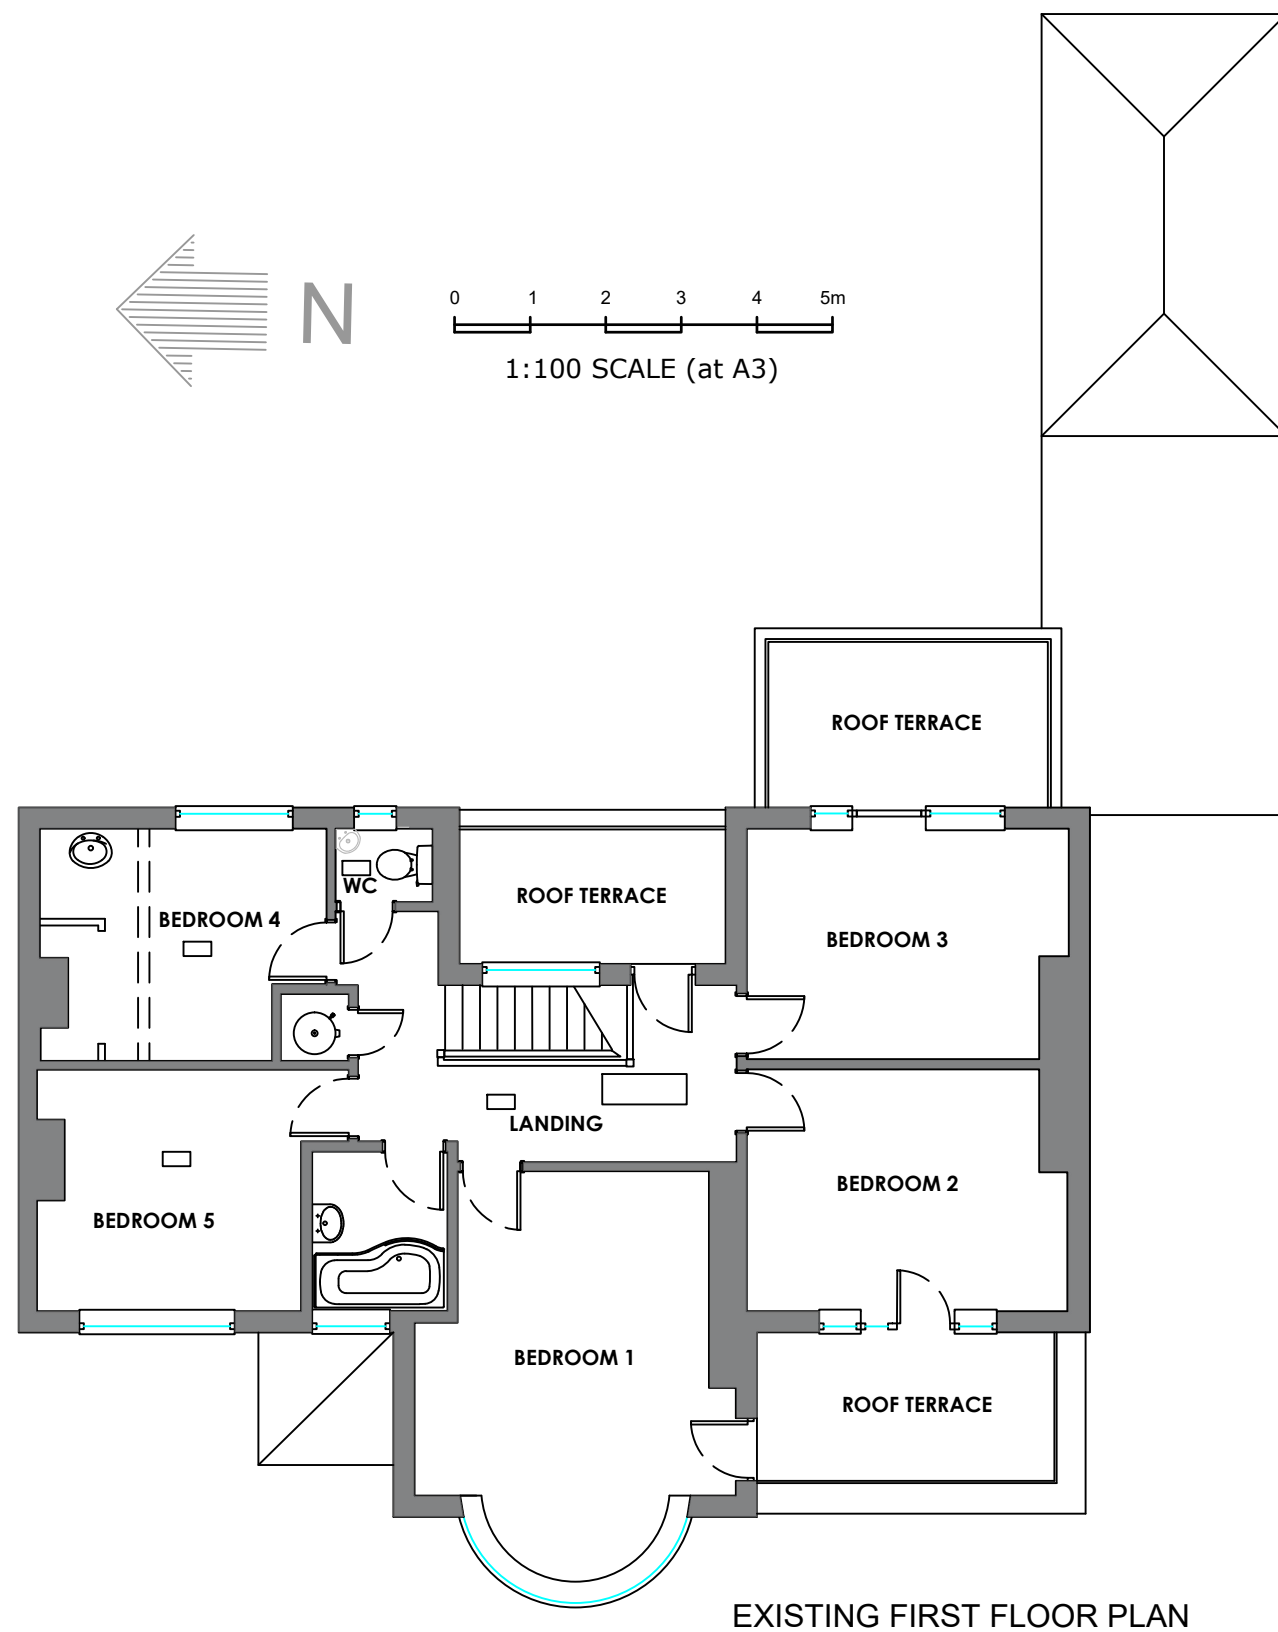

PROPOSED EXTENSION & ALTERATIONS

For Mr and Mrs Charon
15 BLAKES ROAD, FELPHAM, SUSSEX. PO22 7EE

Broomfield Studio
Birdham
West Sussex
PO20 7BA

Phone: 01243 512 327
Email: richardmeynell@gmail.com



Drawing No. C.1063 - 01	Date: 24-09-20
Rev.	Date: