
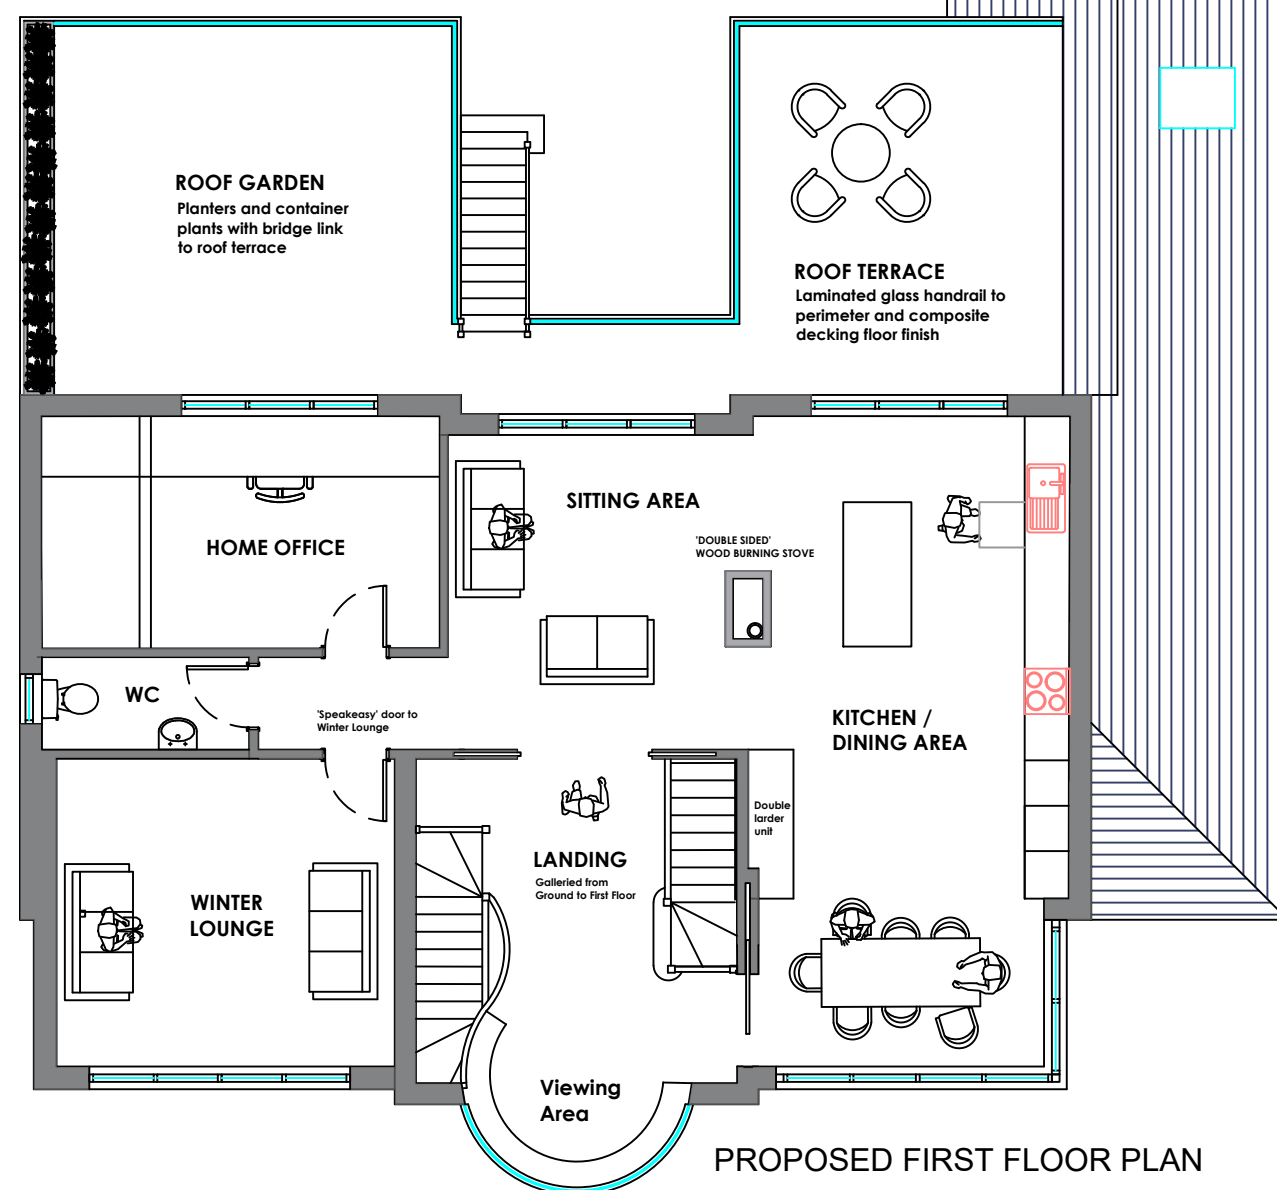
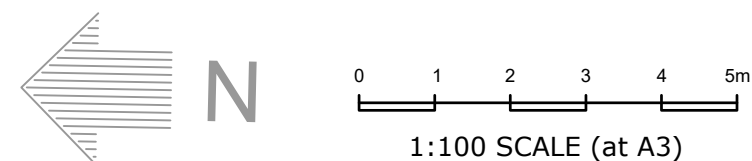


FACE OF FENCE POSTS ON BOUNDARY

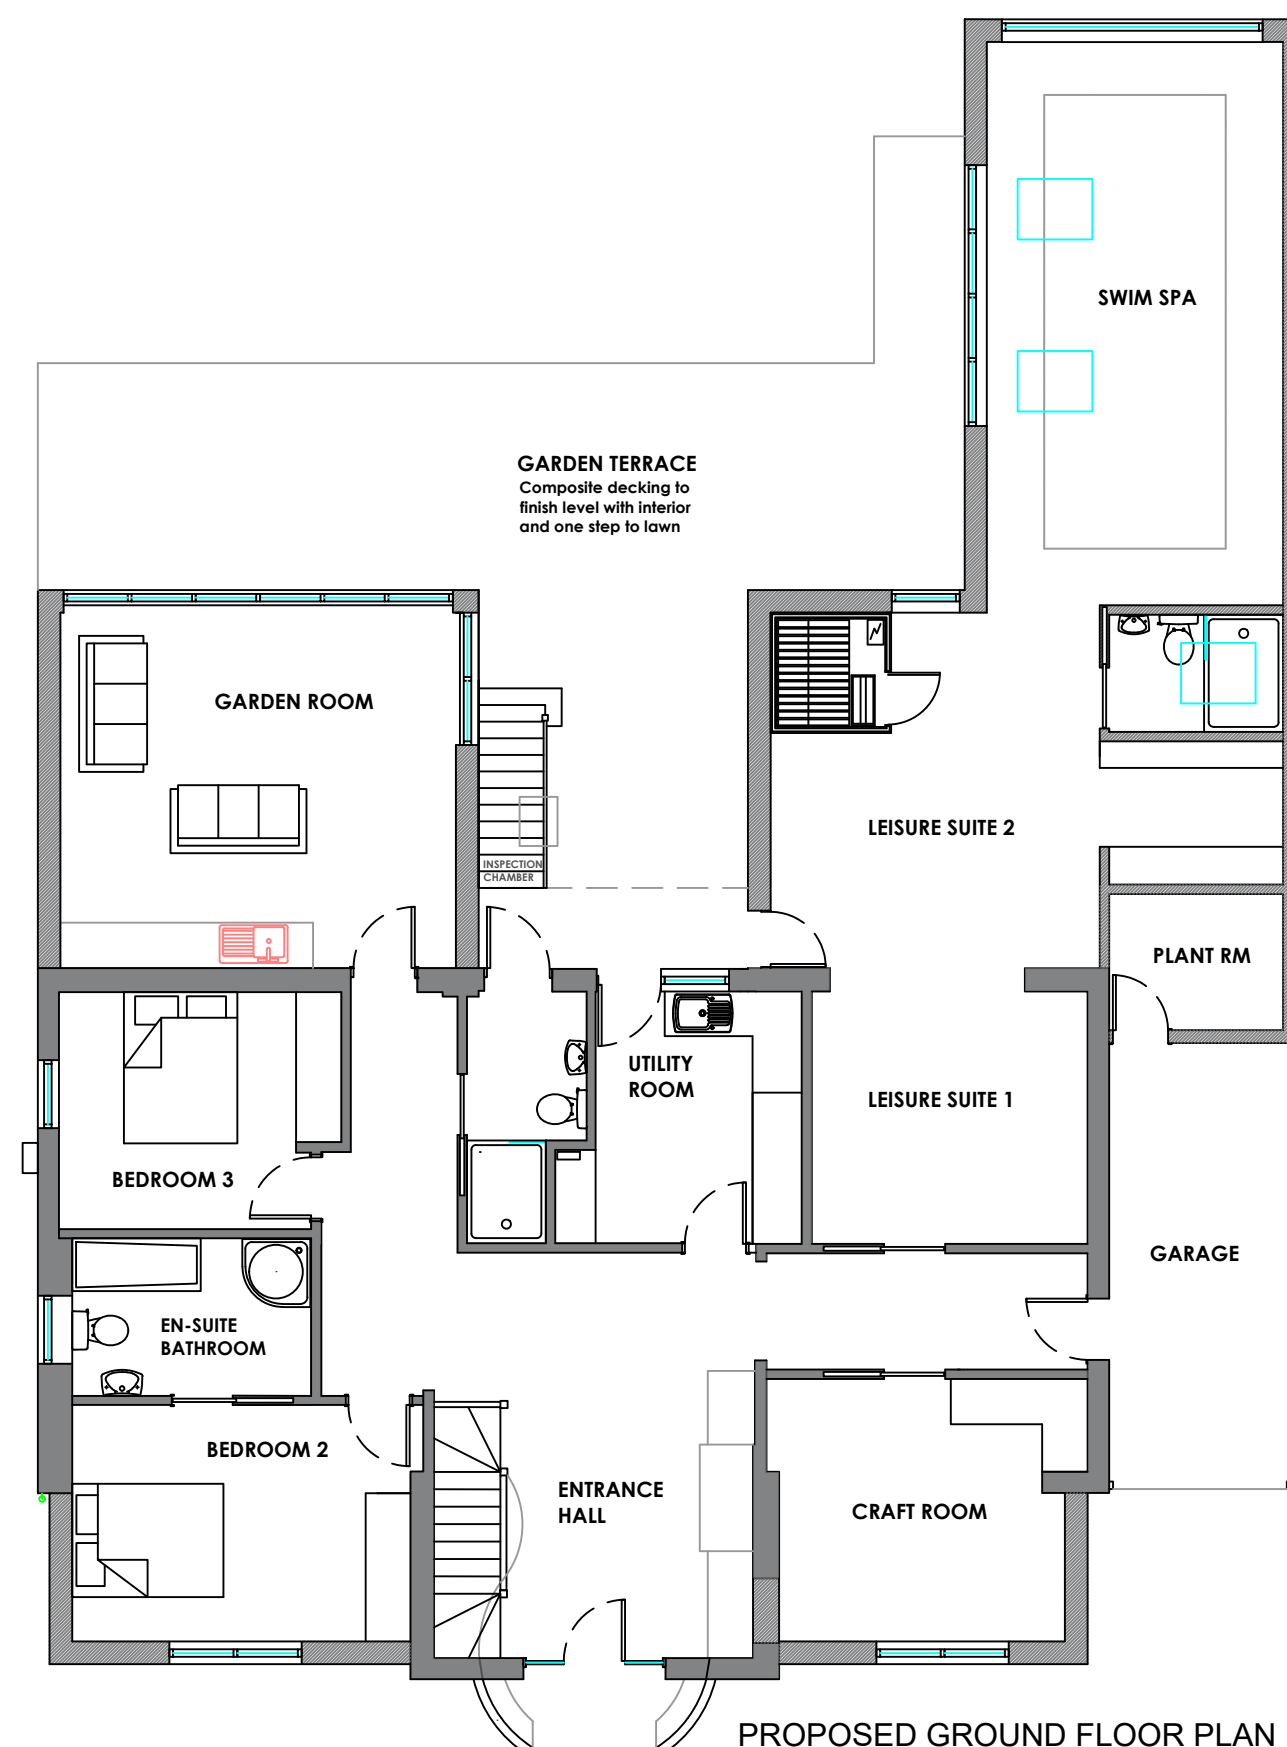


FACE OF FENCE POSTS ON BOUNDARY

PROPOSED ALTERATIONS & REFURBISHMENT For Mr and Mrs Charon 15 BLAKES ROAD, FELPHAM, SUSSEX. PO22 7EE

Broomfield Studio
Birdham
West Sussex
PO20 7BA

Phone: 01243 512 327
Email: richardmeynell@gmail.com

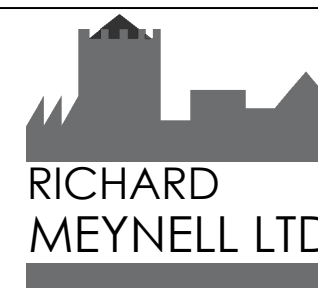

Drawing No.	Date:
C.1063 - 05	05-09-20
Rev.	Date:
H.D	10-10-20