



0 1 2 3 4 5m
1:100 SCALE (at A3)

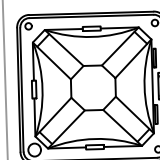


GREEN ROOF GARDEN WITH
INTEGRATED PLANTER ALONG
NORTH EDGE.

SCREENING MAINTAINED TO A
HEIGHT OF 1.7m ABOVE TERRACE
DECK USING CEDAR TRELLIS AND
PLANTING.

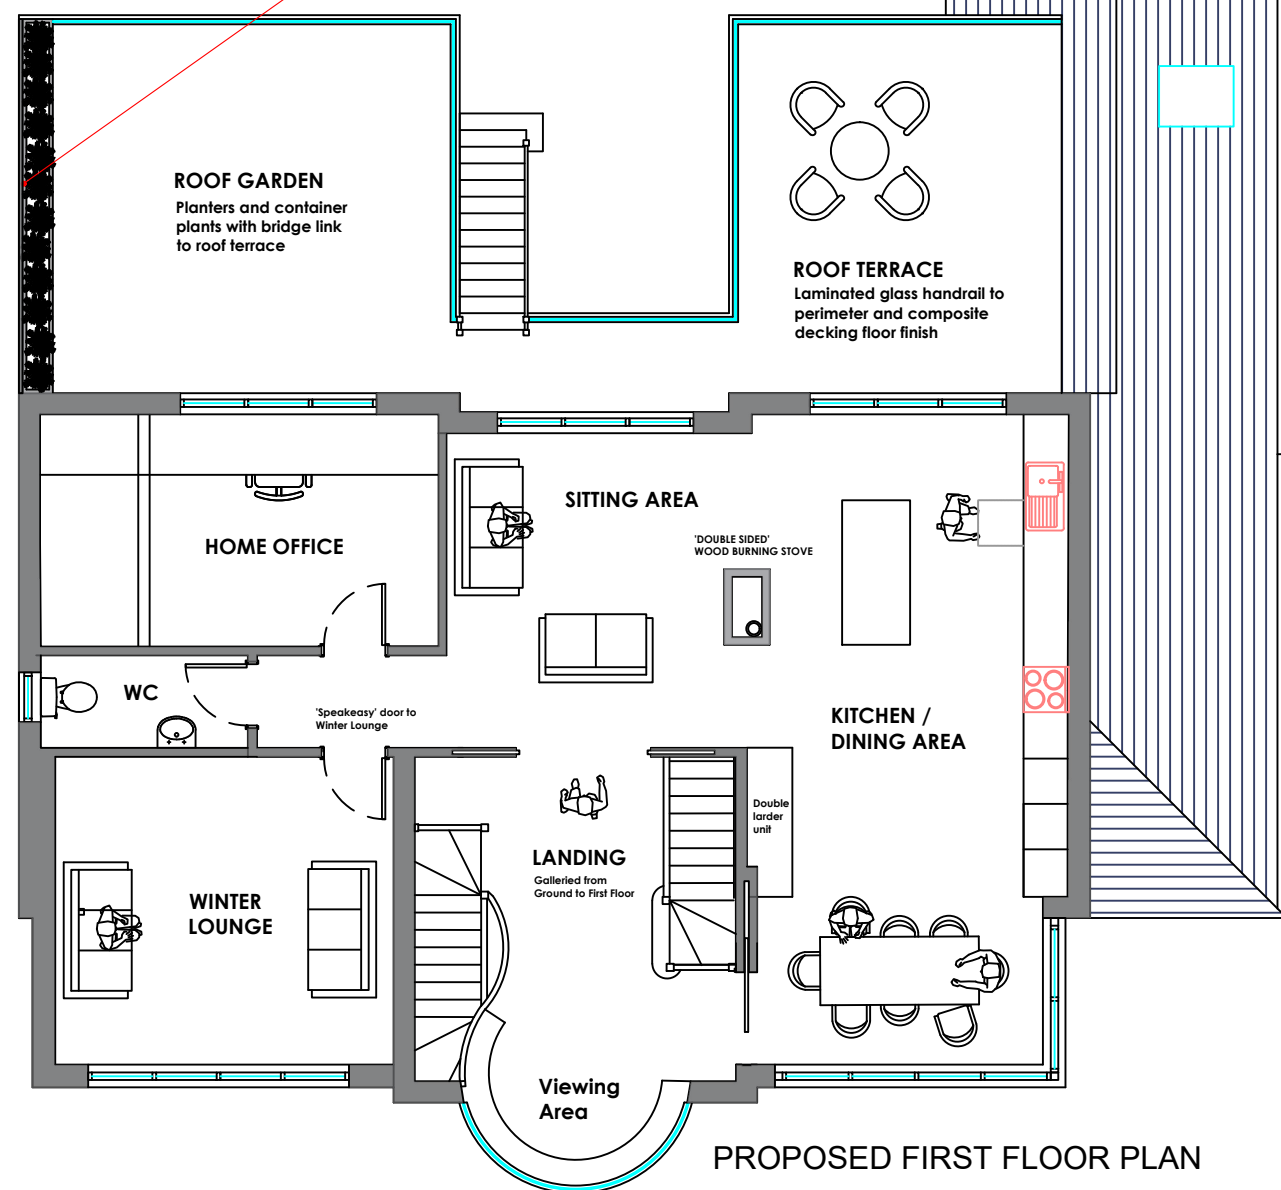

FACE OF FENCE POSTS ON BOUNDARY

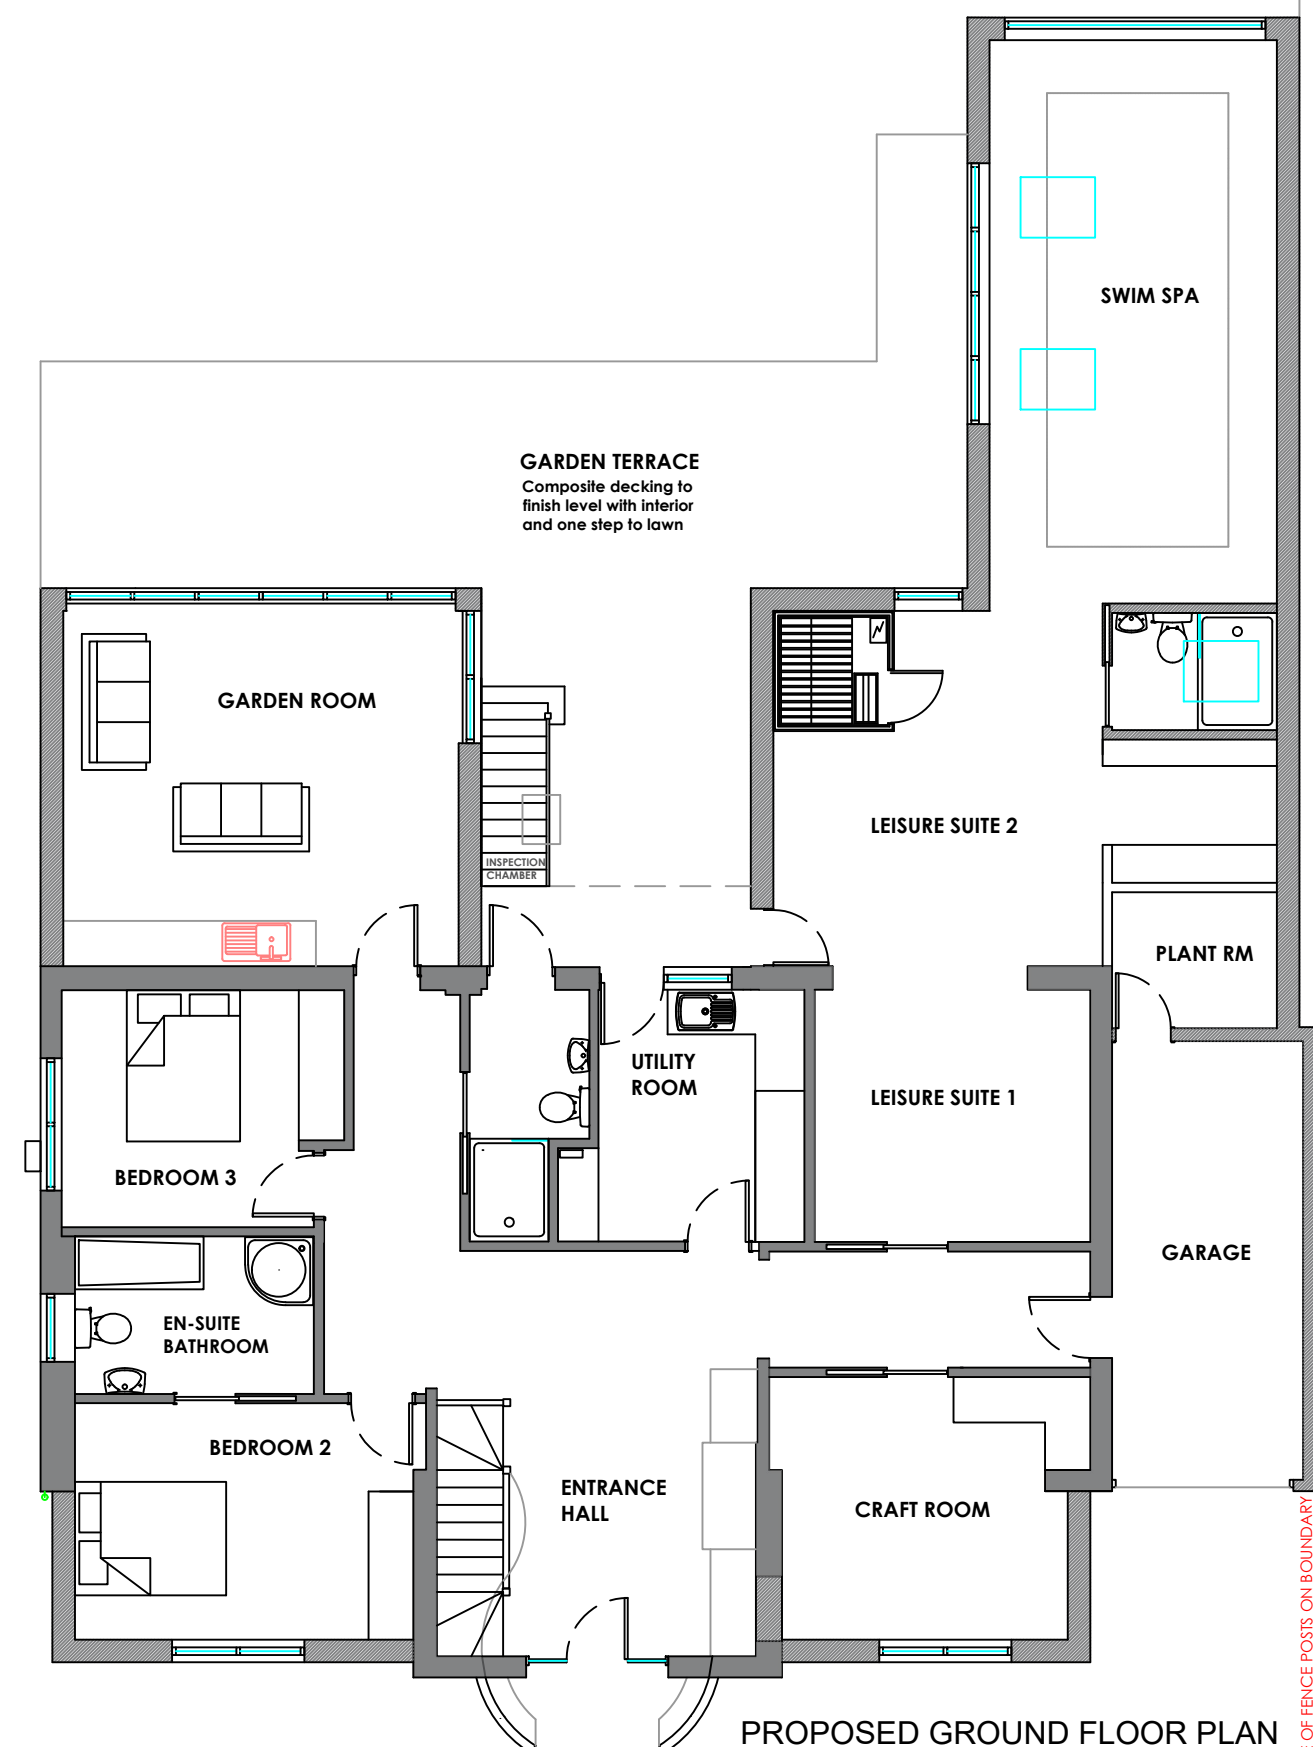

FACE OF FENCE POSTS ON BOUNDARY

PROPOSED ALTERATIONS & REFURBISHMENT For Mr and Mrs Charon 15 BLAKES ROAD, FELPHAM, SUSSEX. PO22 7EE

Broomfield Studio
Birdham
West Sussex
PO20 7BA

Phone: 01243 512 327
Email: richardmeynell@gmail.com



Drawing No. C.1063 - 05
Date: 05-09-20

Rev. H.E
Date: 30-11-20