


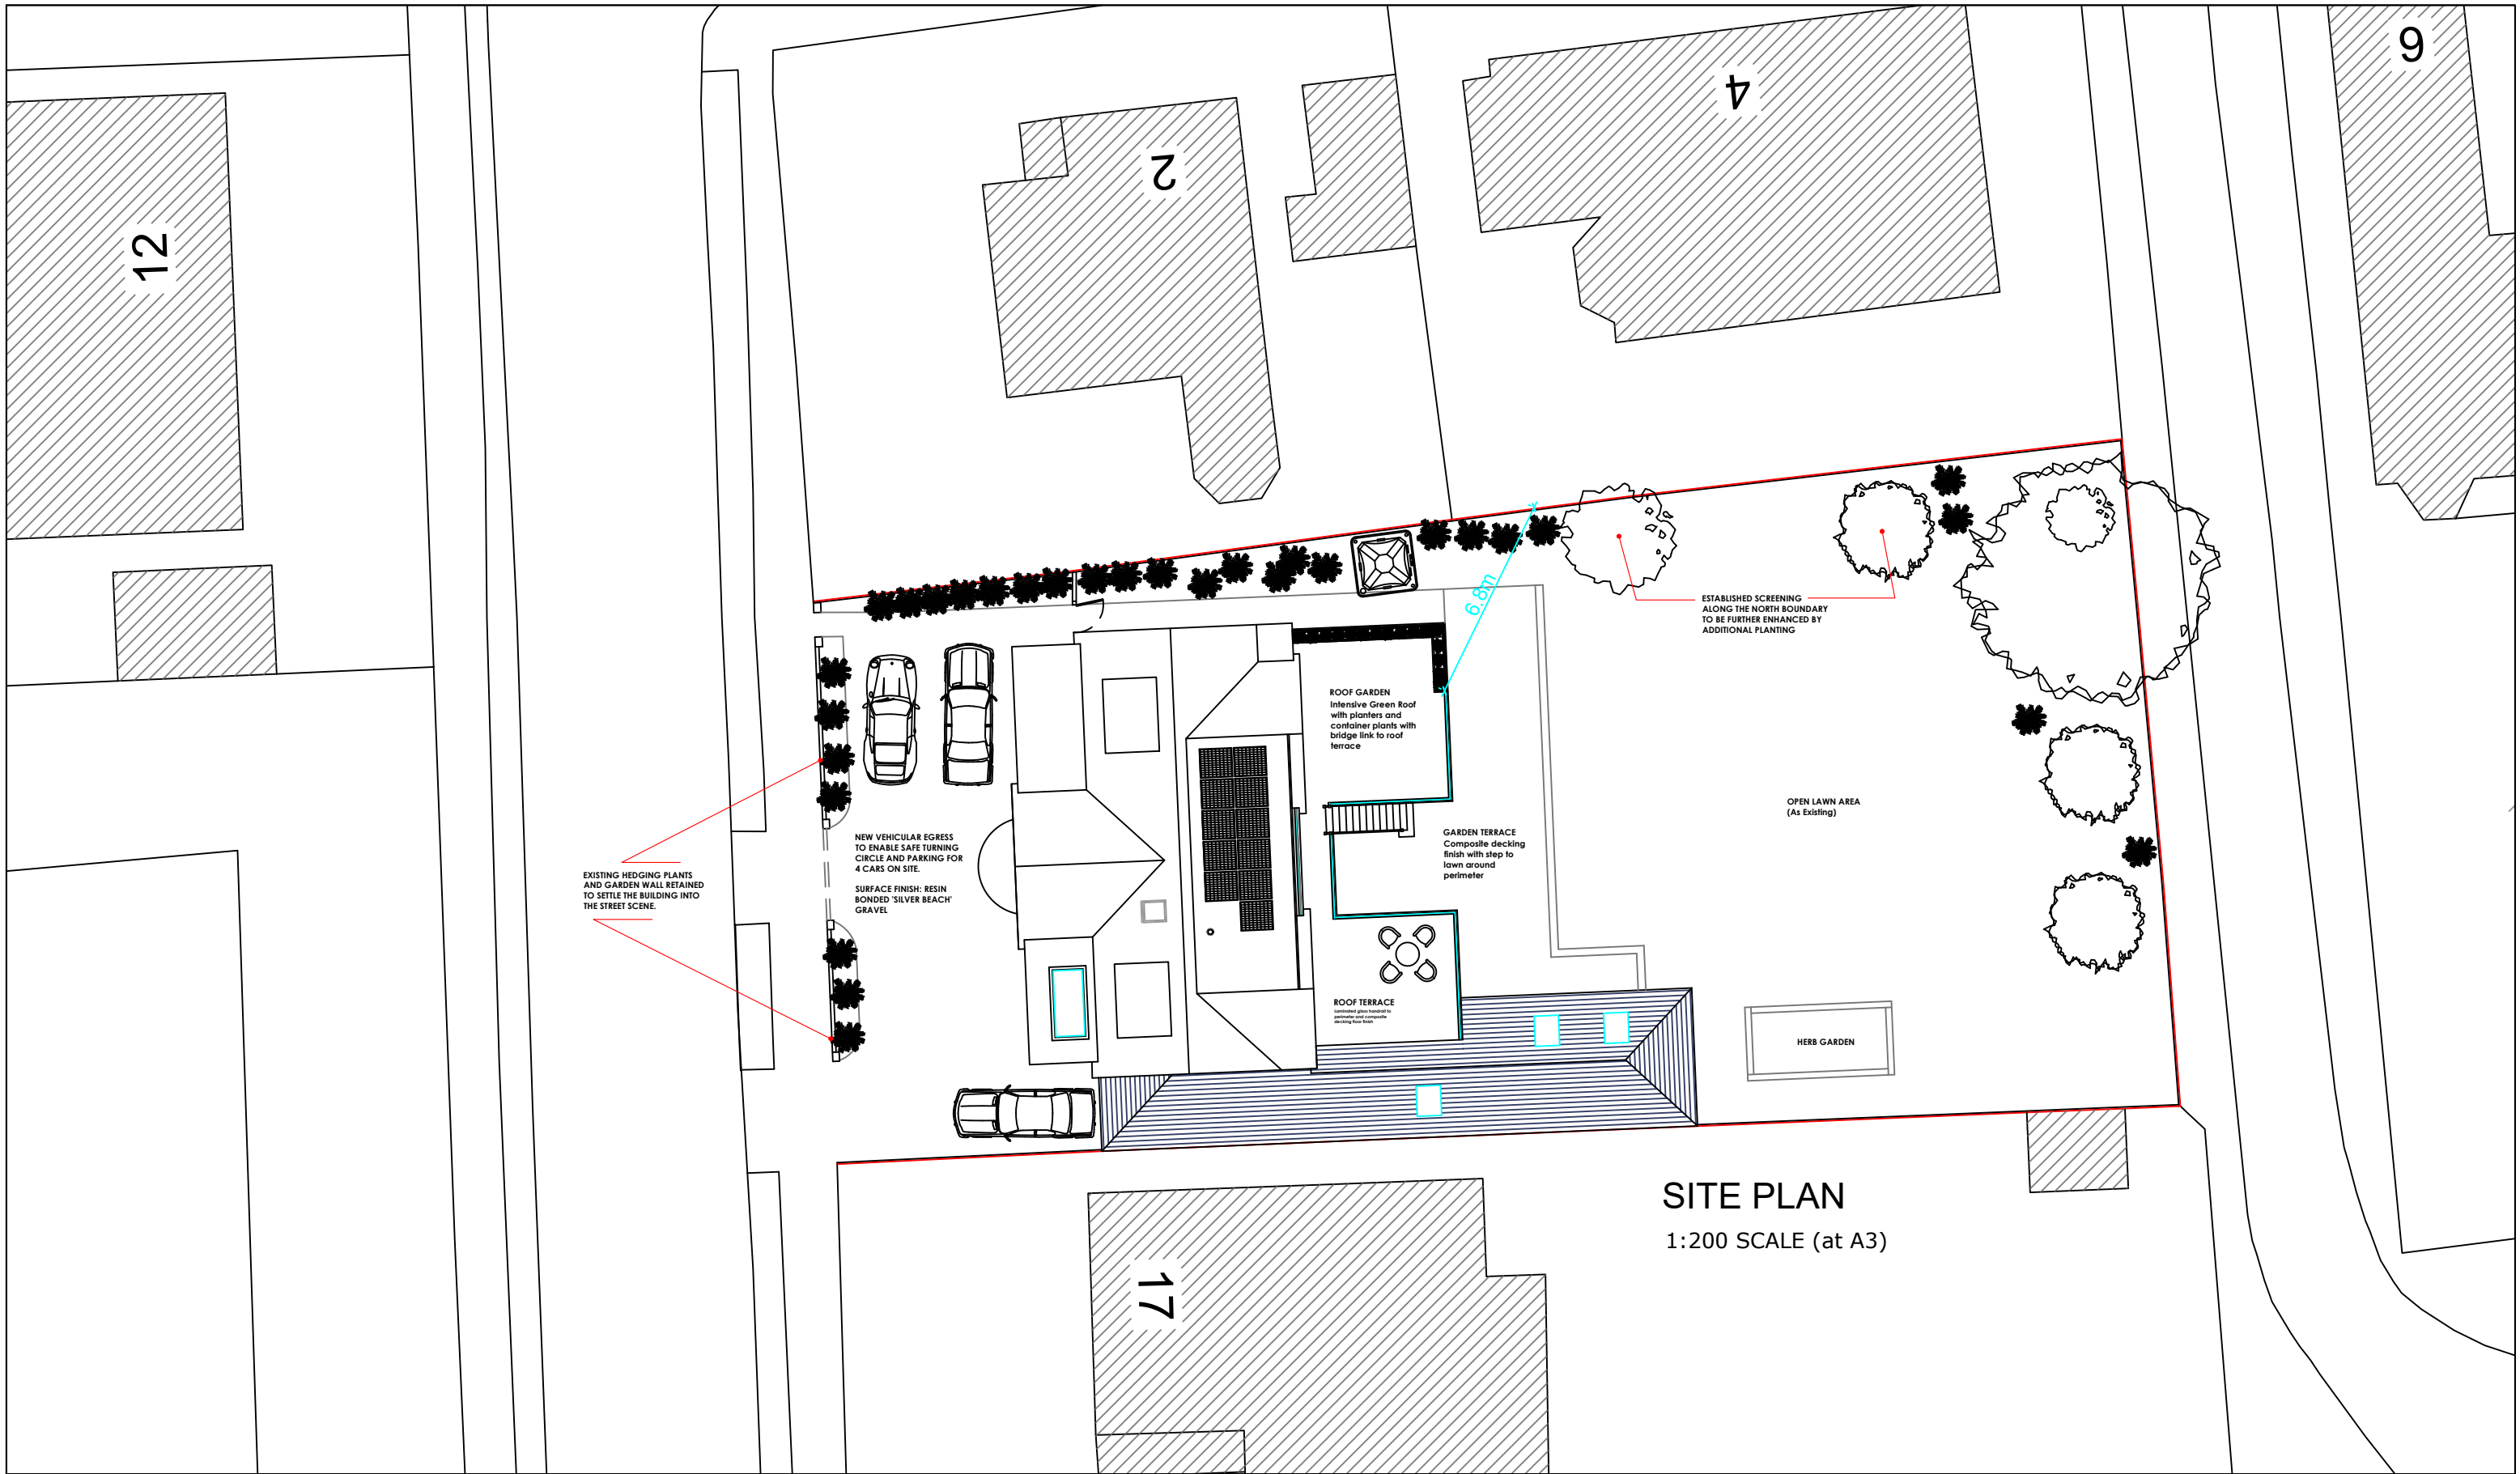

PROPOSED EXTENSION & ALTERATIONS
For Mr and Mrs Charon
15 BLAKES ROAD, FELPHAM, SUSSEX. PO22 7EE

Broomfield Studio
Birdham
West Sussex
PO20 7BA

Phone: 01243 512 327
Email: richardmeynell@gmail.com



Drawing No.	Date:
C.1063 - 09	05-10-20
Rev.	Date:
H.C	09-12-20