
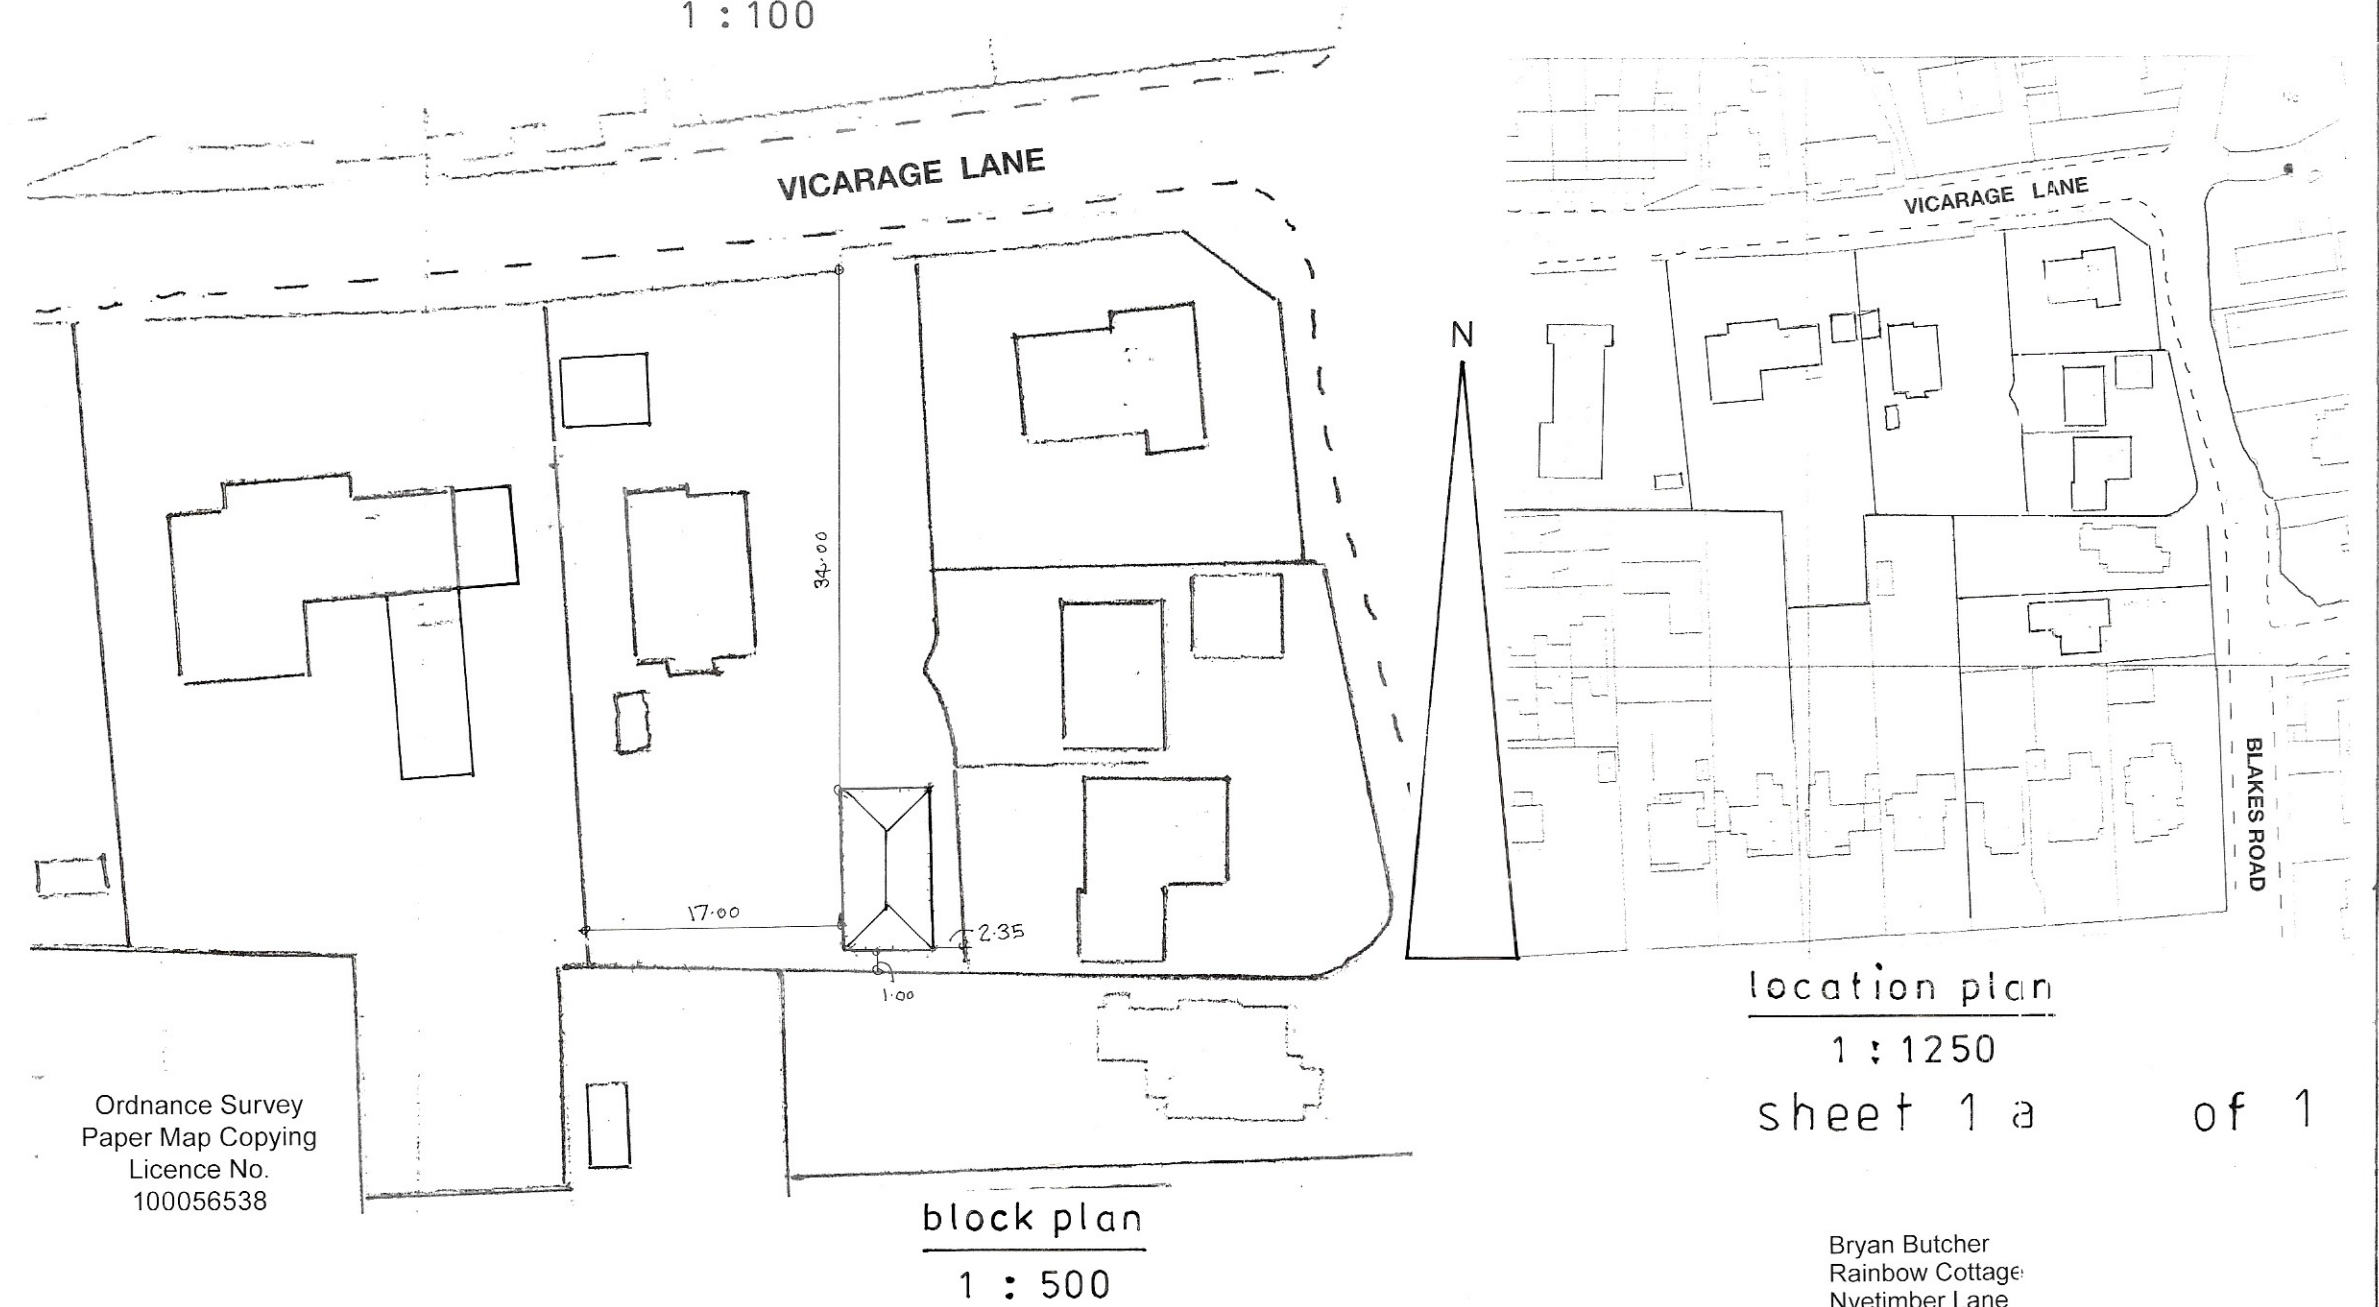
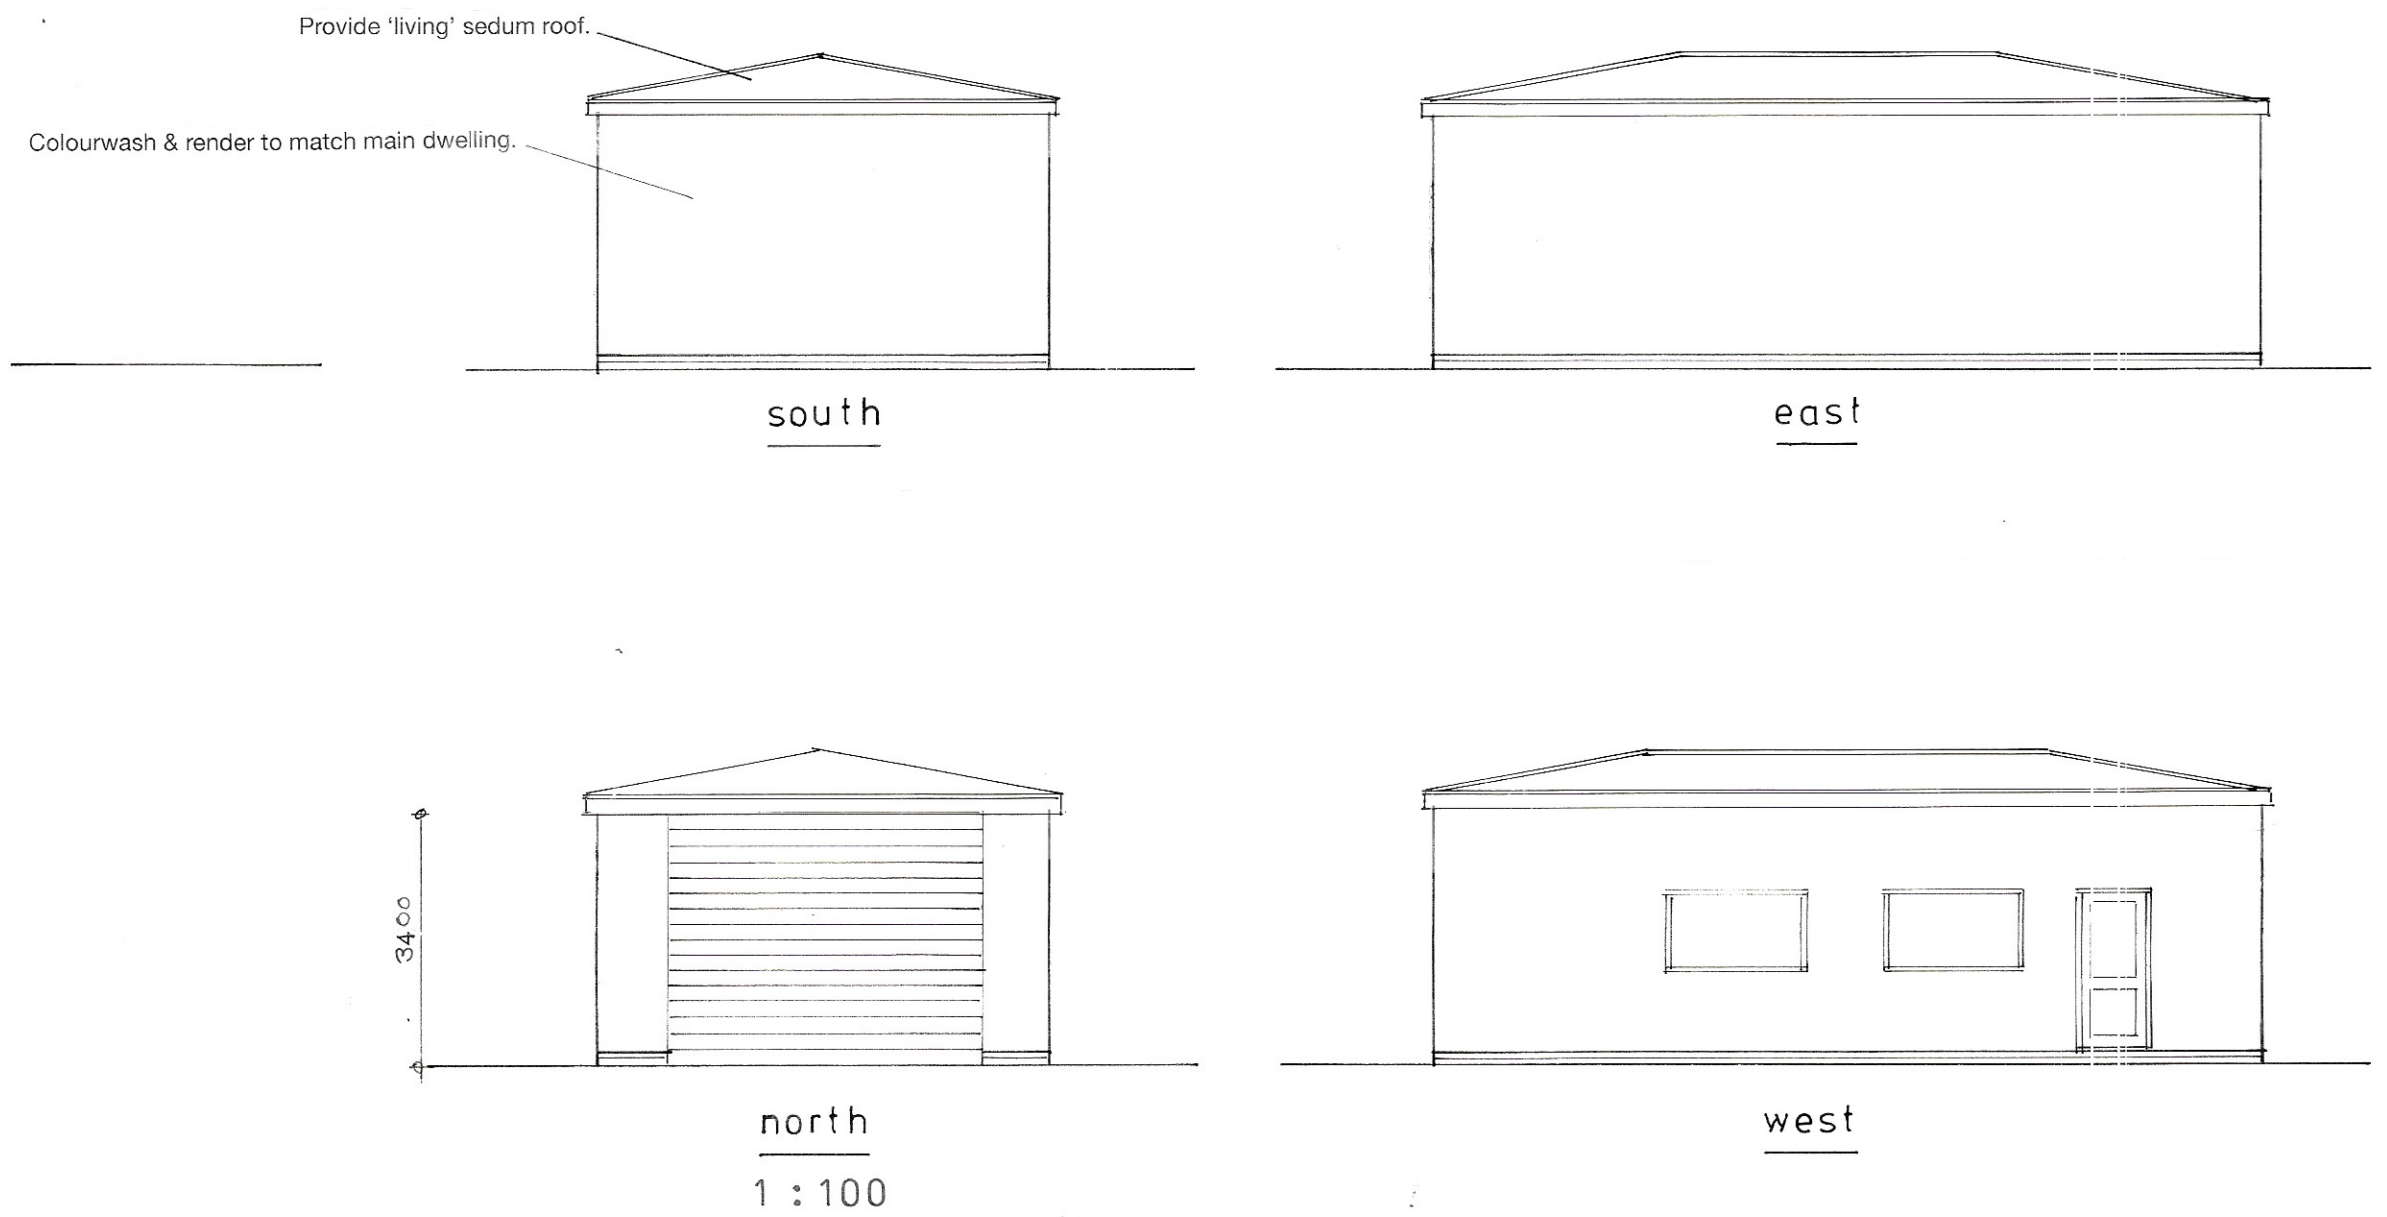


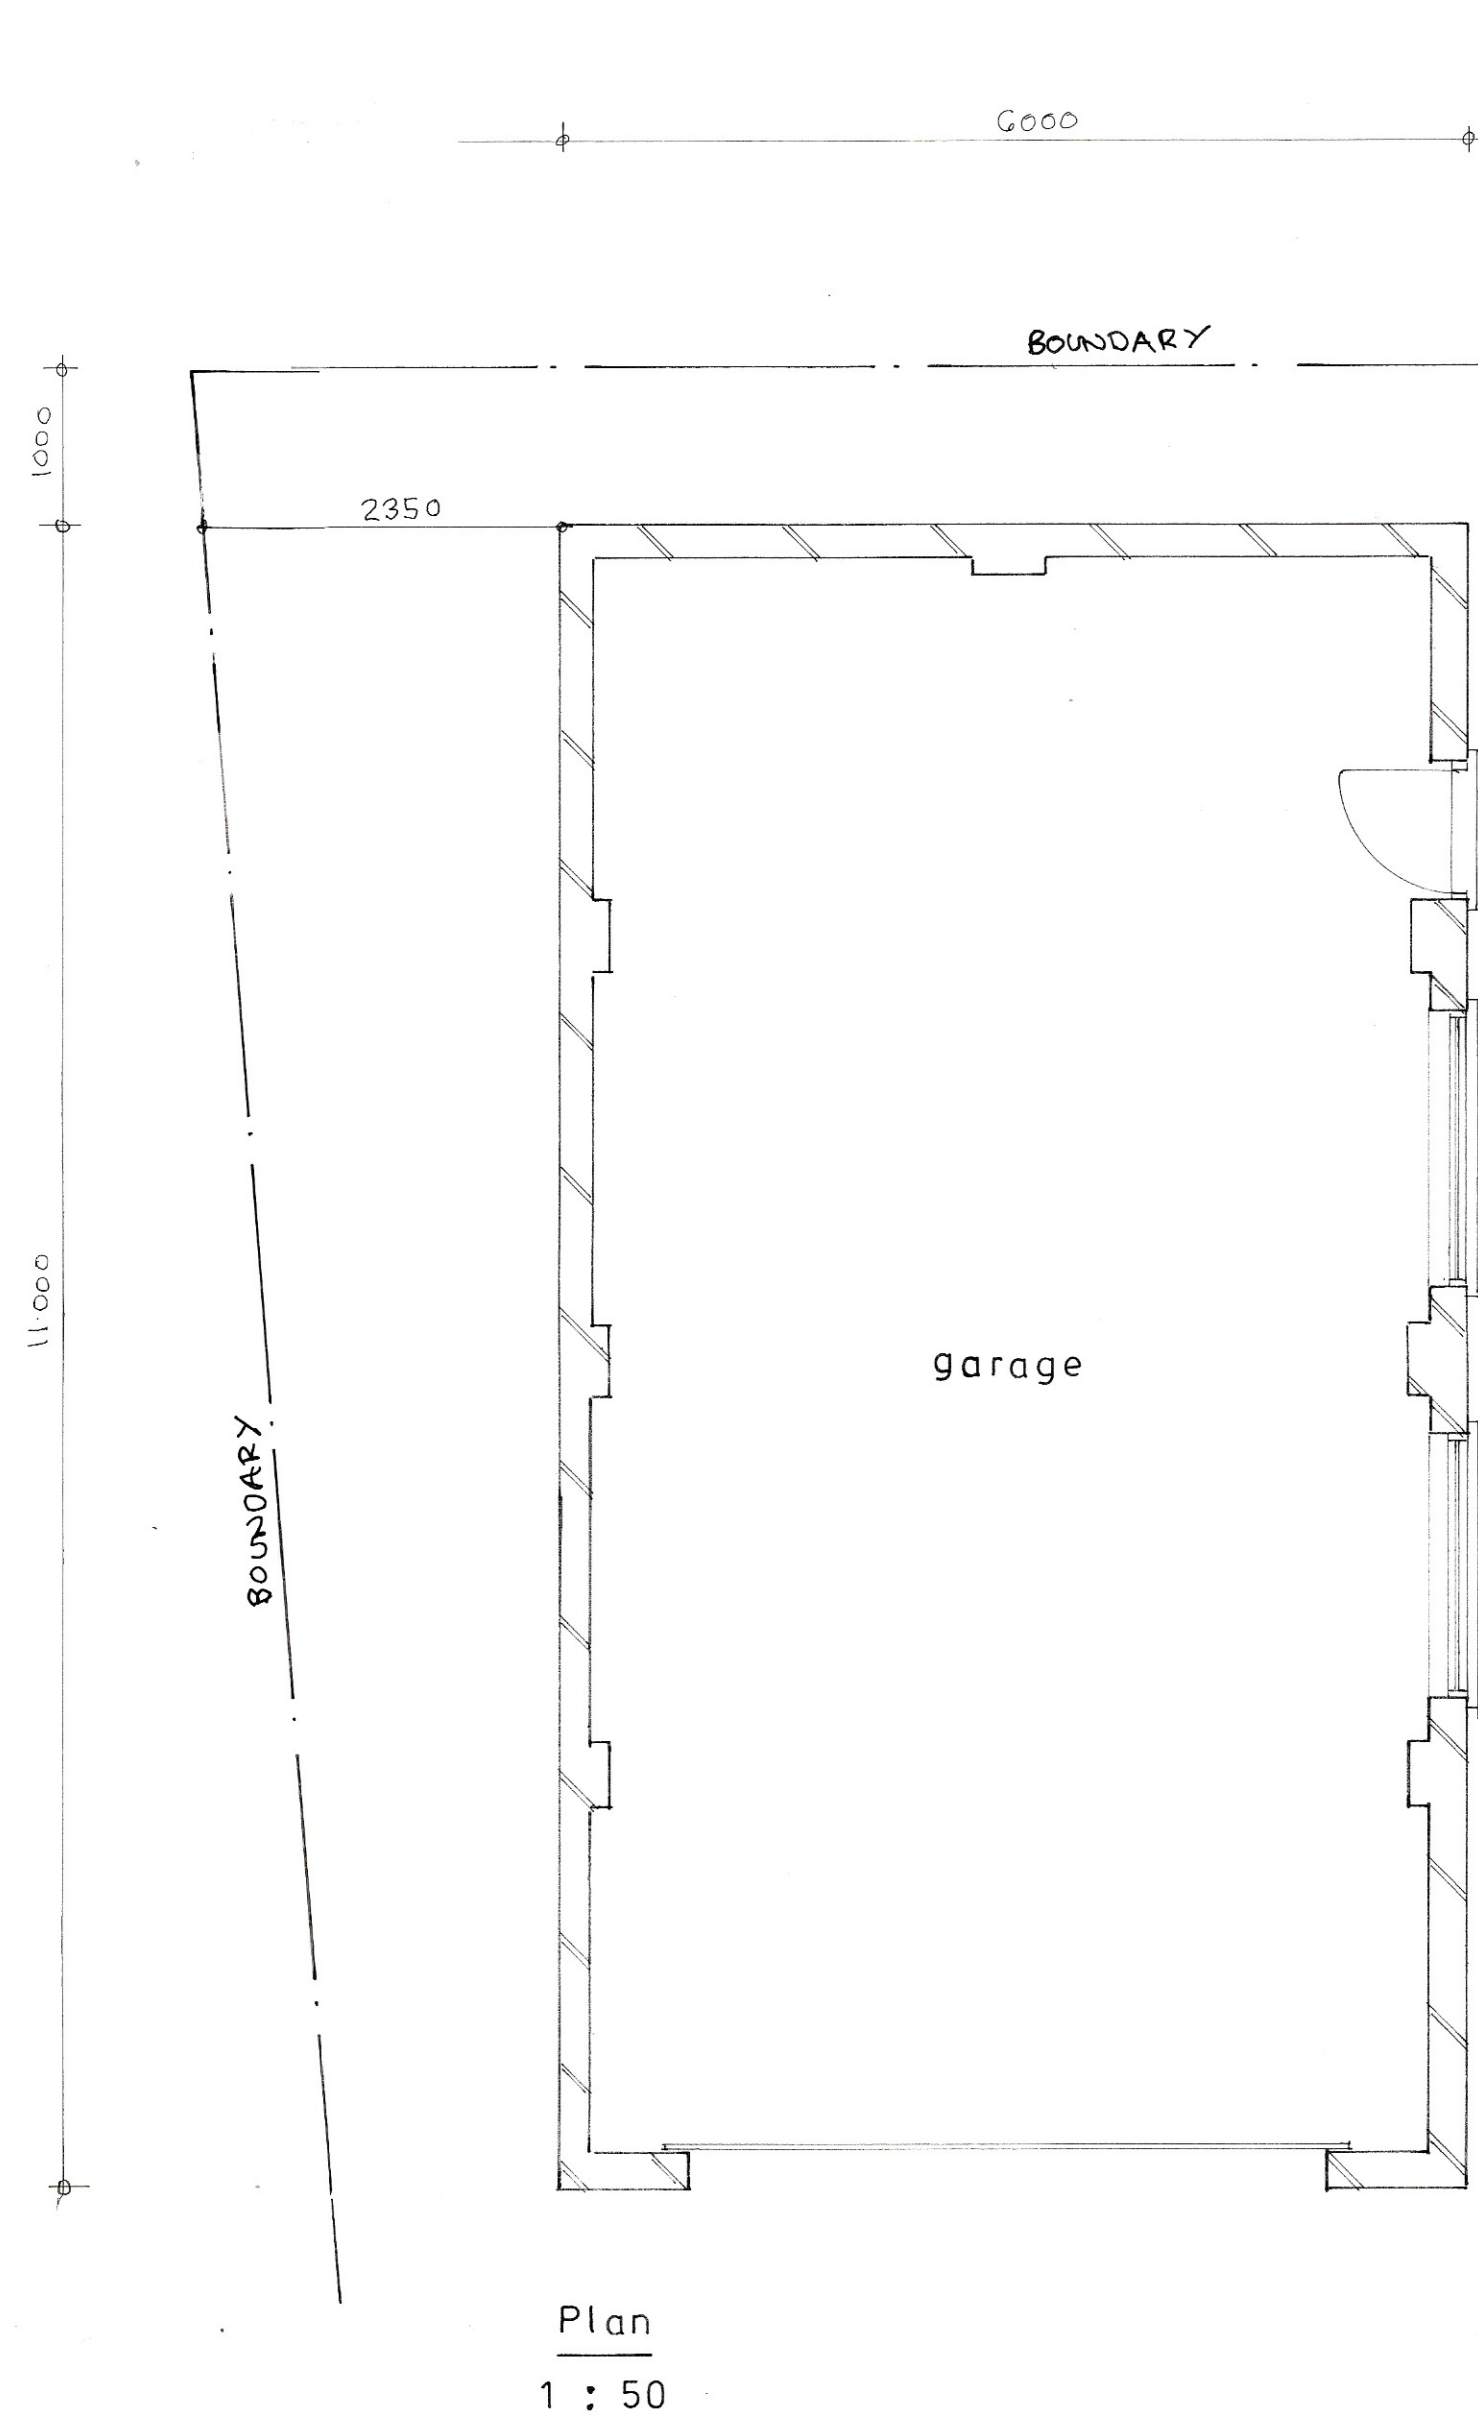

Ordnance Survey
Paper Map Copying
Licence No.
100056538

location plan
1 : 1250
sheet 1 a of 1

Bryan Butcher
Rainbow Cottage
Nyetimber Lane
Bognor Regis PO21 3JX
01243 266871
07973 233442
bryan.butcher@btinternet.com
www.bryanbutcher.com

Proposed

PROPOSED DETACHED GARAGE AT 15, VICARAGE LANE, FELPHAM
FOR MR. & MRS. P. SPARKS.