

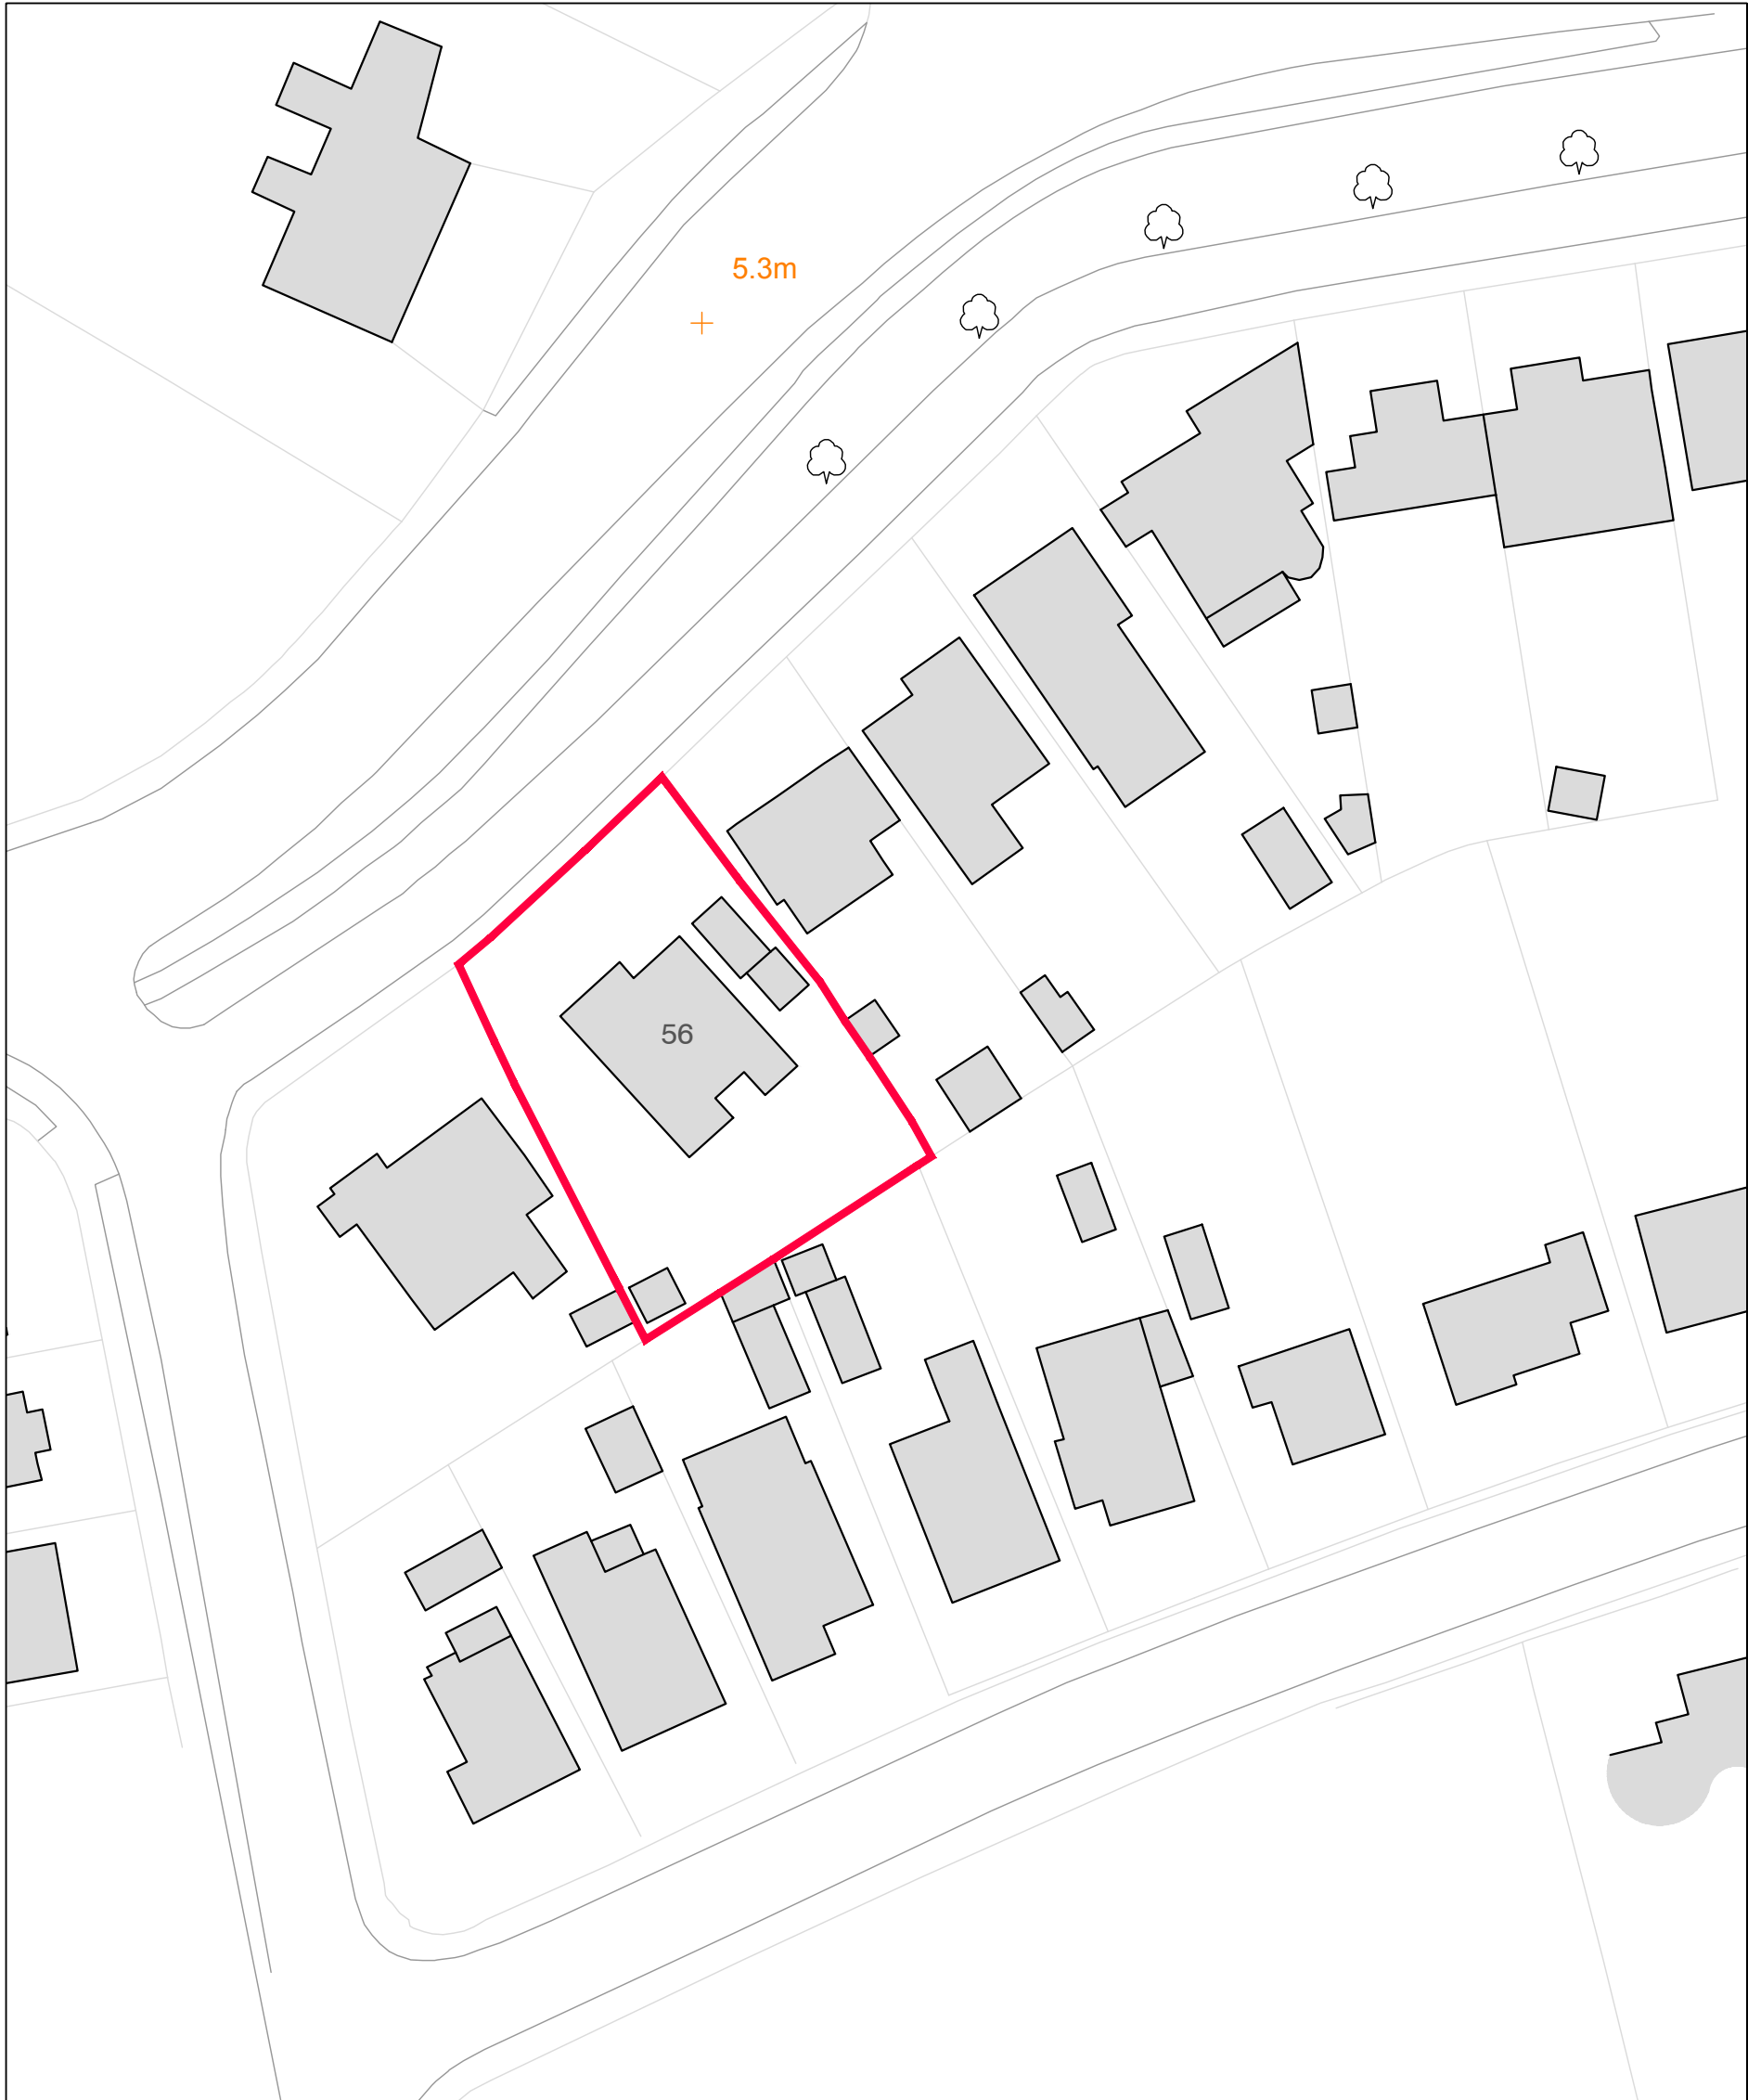
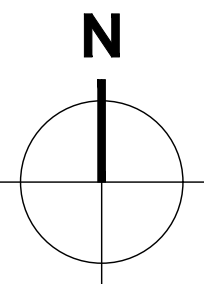


DRAWING, CONSTRUCTION
AND MATERIAL NOTES:


1. THE COPYRIGHT OF THIS DRAWING IS VESTED IN PRINGLEDESIGN+ LIMITED AND IT MAY NOT BE REPRODUCED IN WHOLE OR PART OR USED FOR THE MANUFACTURE OF ANY ARTICLE WITHOUT THE EXPRESS PERMISSION OF THE COPYRIGHT HOLDERS.
2. BE CERTAIN TO WORK TO FIGURED DIMENSIONS ONLY.
3. THE DRAWING IS TO BE READ IN CONJUNCTION WITH ALL RELEVANT STRUCTURAL ENGINEERS, SERVICE ENGINEERS AND PRINGLEDESIGN+ DRAWINGS AND SPECIFICATIONS.
4. IF YOU ARE NOT CERTAIN OF ANYTHING INDICATED ON THE DRAWINGS ASK!

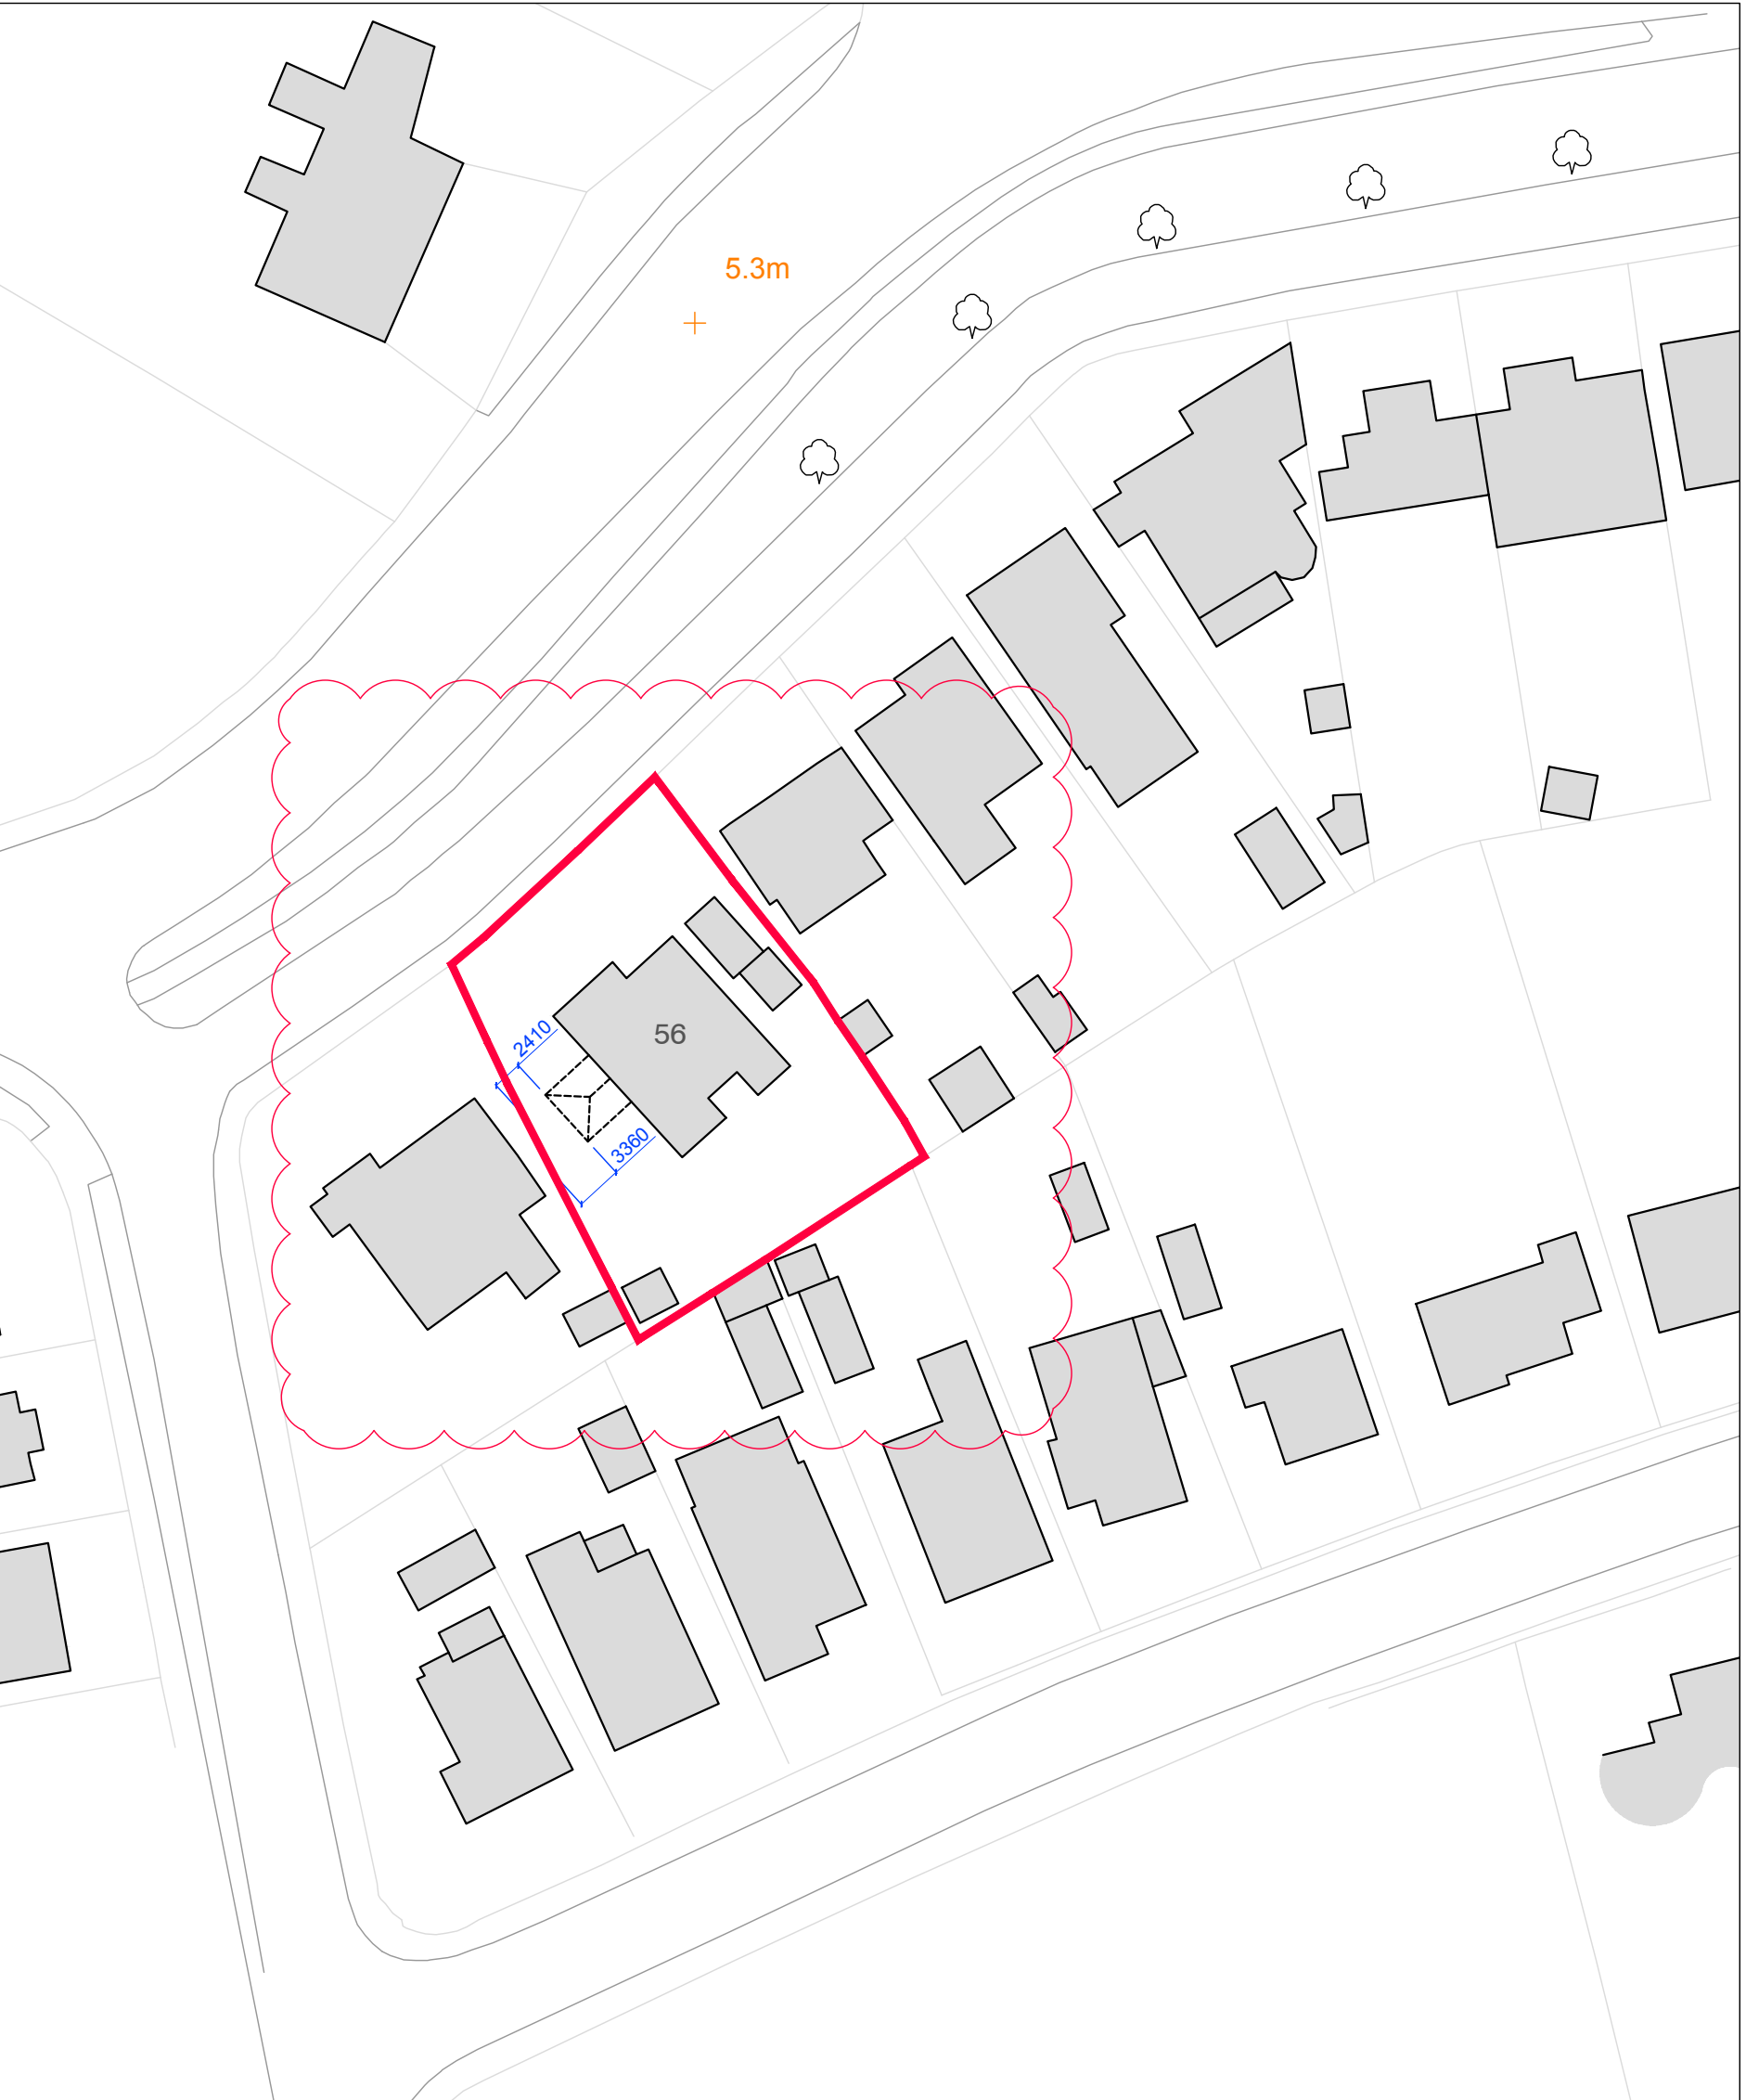


BLOCK PLAN (existing)
Scale 1:500

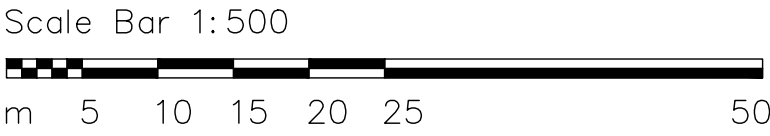

BLOCK PLAN (proposed)
Scale 1:500

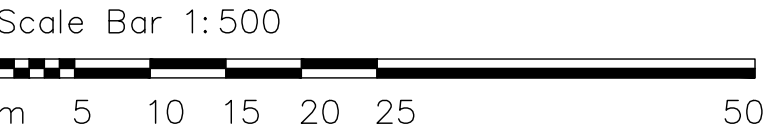

LOCATION PLAN
Scale 1:1250

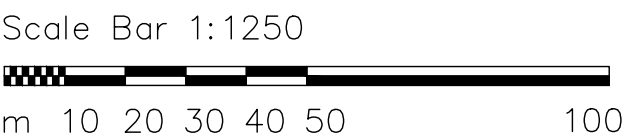

A	dimensions added as requested by Council	TW	22.10.20
*	ISSUED FOR PERMITTED DEVELOPMENT SUBMISSION	TW	03.10.20
REV:	DESCRIPTION:	BY:	DATE:
STATUS: ISSUED FOR PERMITTED DEVELOPMENT APP.			

Pringle.Design+
Architectural Design

60 Woodcote Grove Road
Coulsdon
Surrey
CR5 2AD
Email: Pringledesign@Outlook.com
Tel: 07766880770

CLIENT: **Mr & Mrs Stoneham**
56 Felpham Way
Bognor Regis
PO22 8QU

SITE: **56 Felpham Way**
Bognor Regis
PO22 8QU

TITLE: **LOCATION & BLOCK PLAN**

SCALE AT A1: as shown	DATE: 02/10/20	DRAWN: TW	CHECKED: N/A
PROJECT NO: PD-0300	DRAWING NO: A1-00	REVISION:	A