




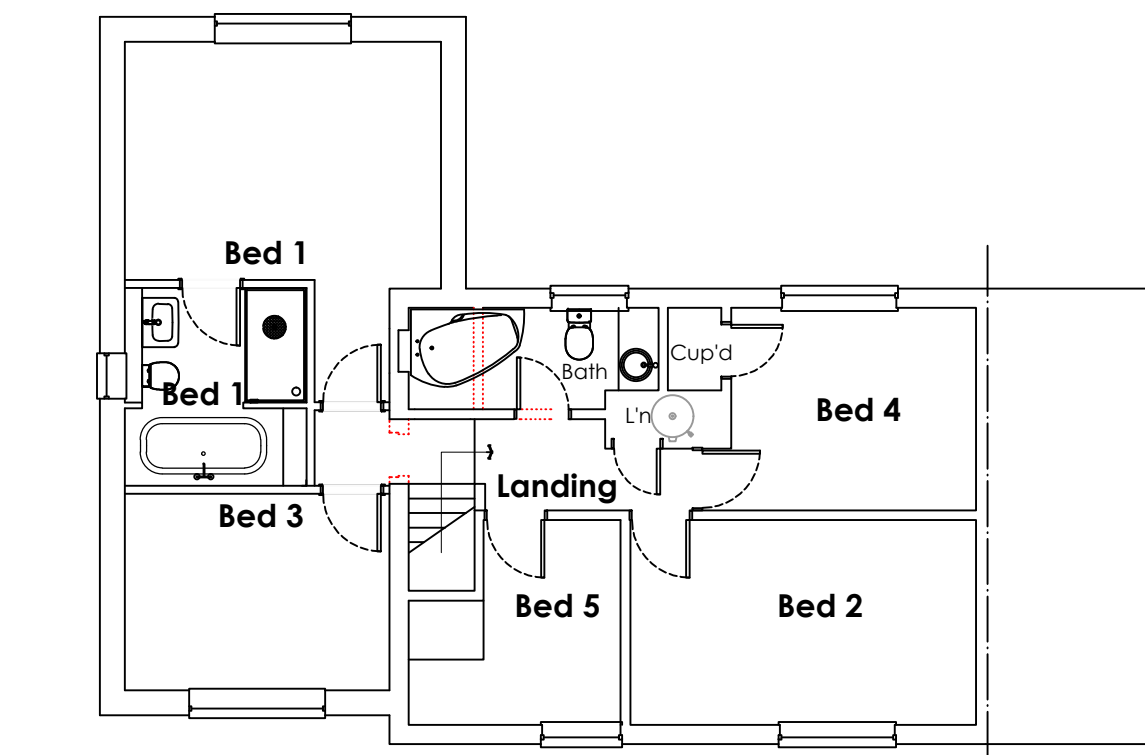


First floor plan 1:100 @ A3

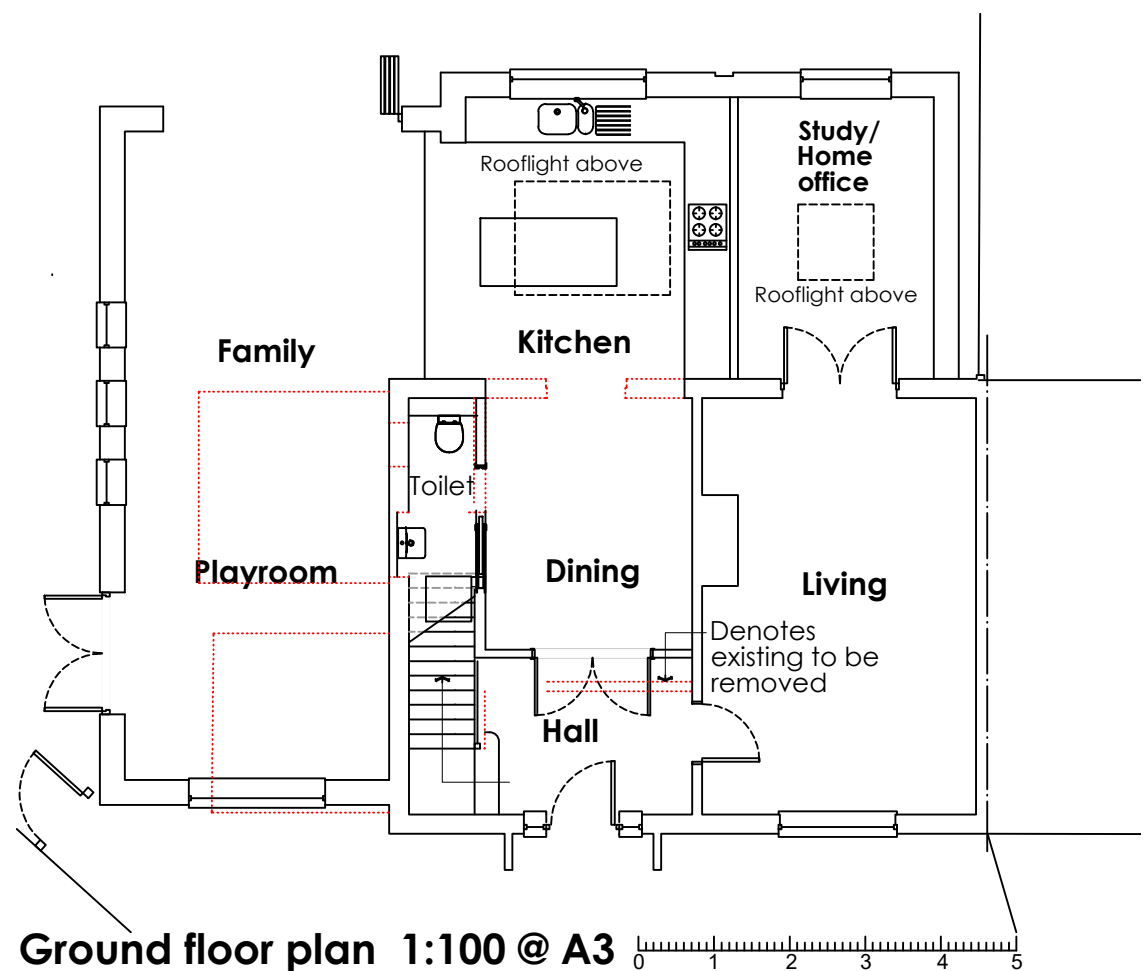


Ground floor plan 1:100 @ A3

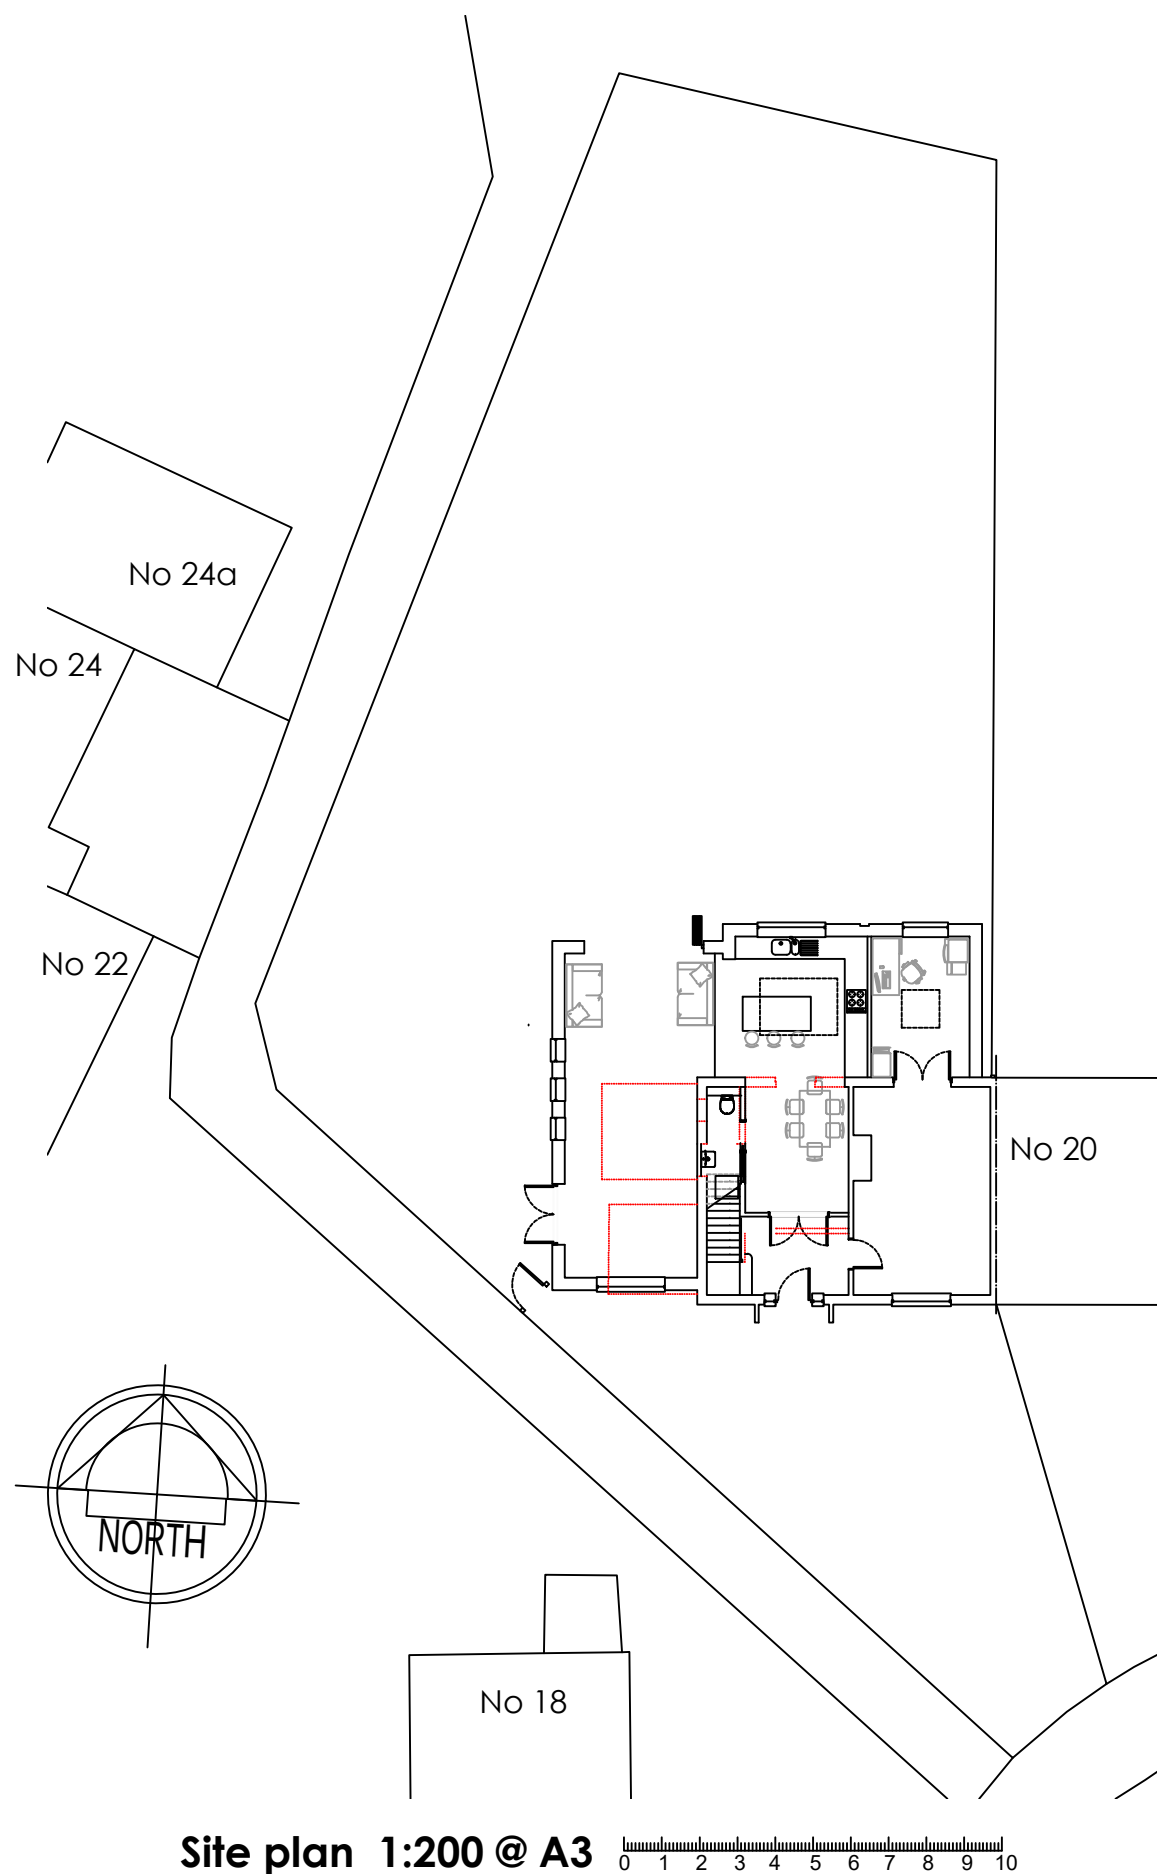

Site plan 1:200 @ A3

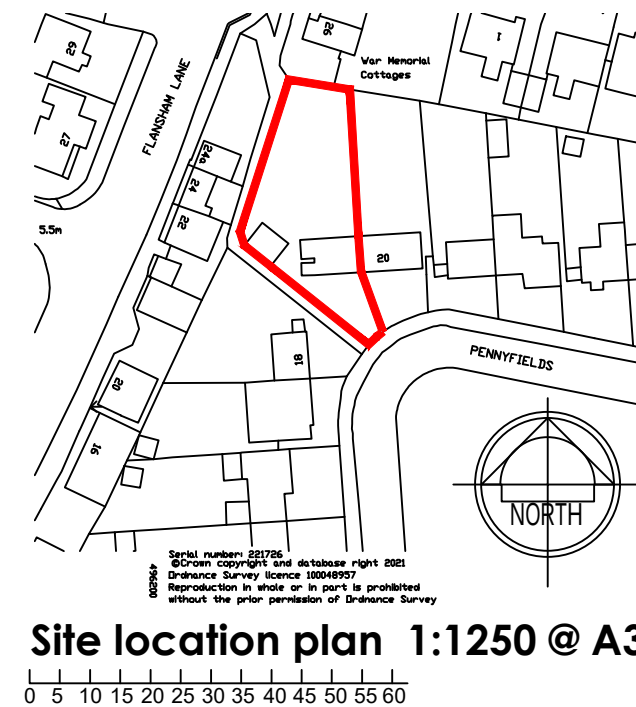

Site location plan 1:1250 @ A3

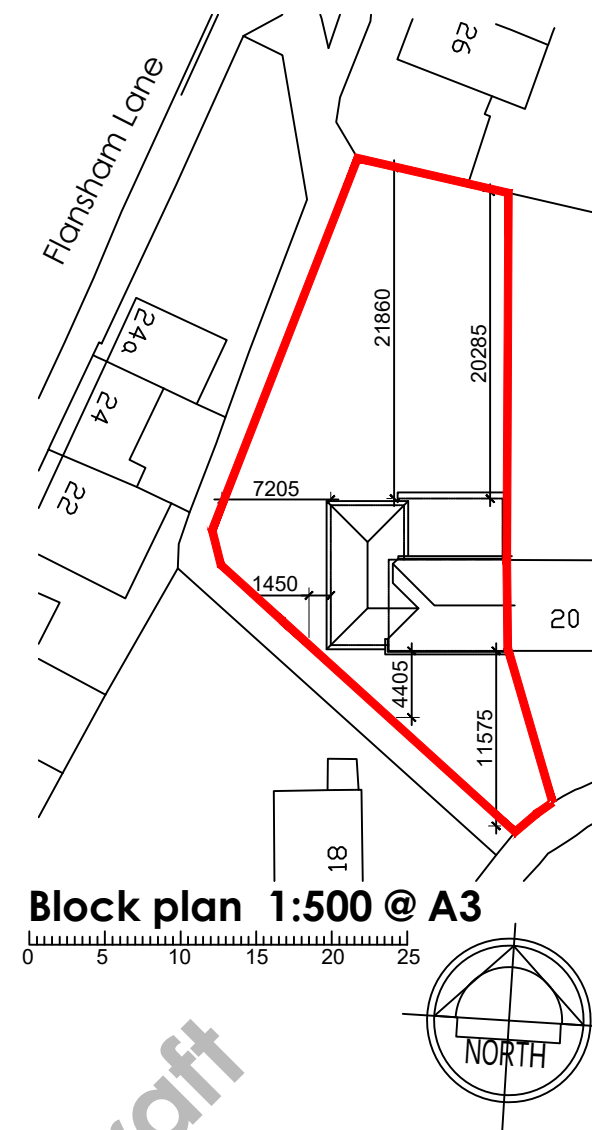

Block plan 1:500 @ A3



Draft