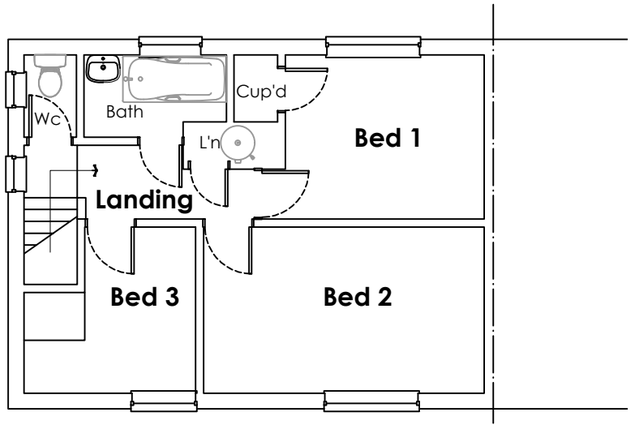

First floor plan 1:100 @ A3

0 1 2 3 4 5

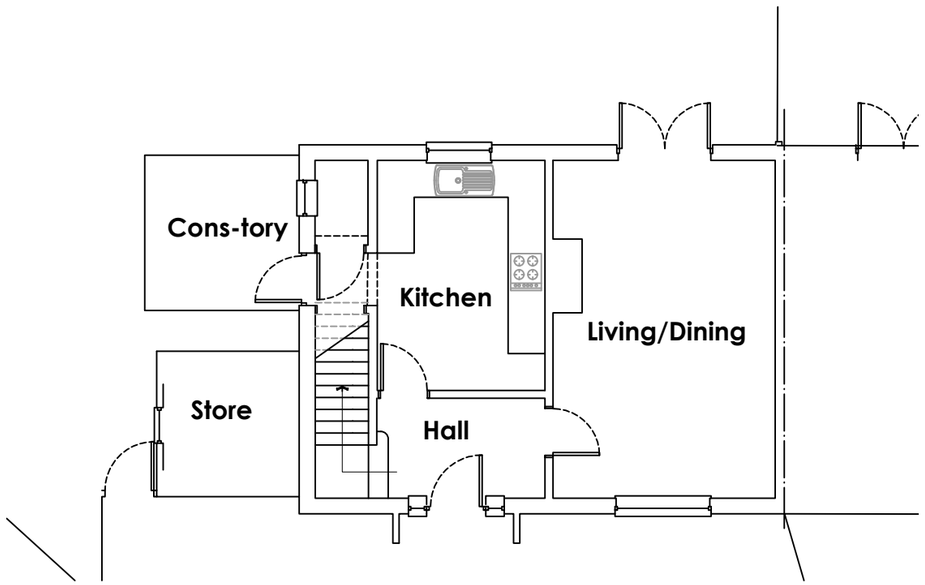

Ground floor plan 1:100 @ A3

0 1 2 3 4 5

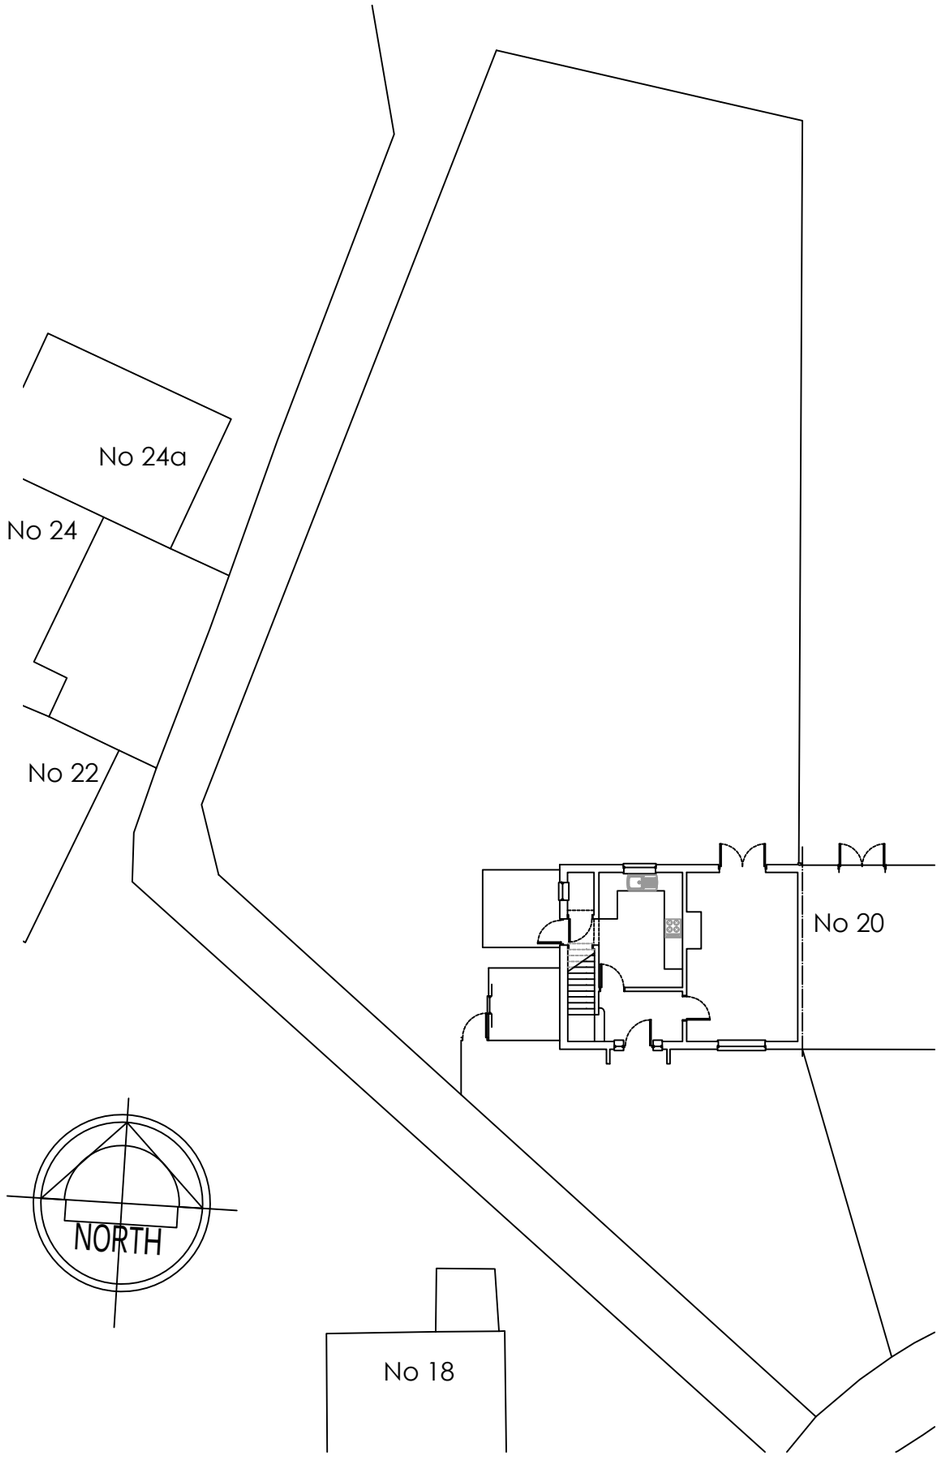

Site plan 1:200 @ A3

0 1 2 3 4 5 6 7 8 9 10

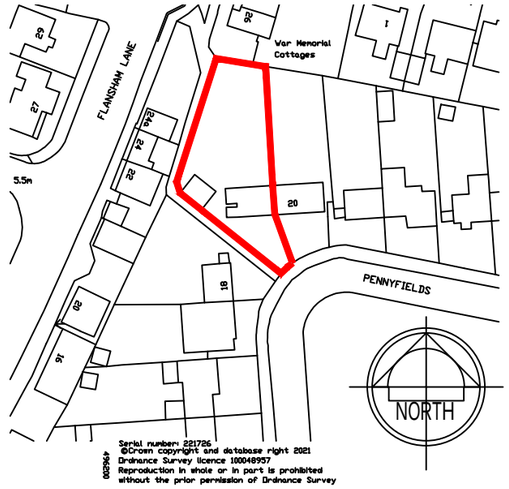

Site location plan 1:1250 @ A3

0 5 10 15 20 25 30 35 40 45 50 55 60

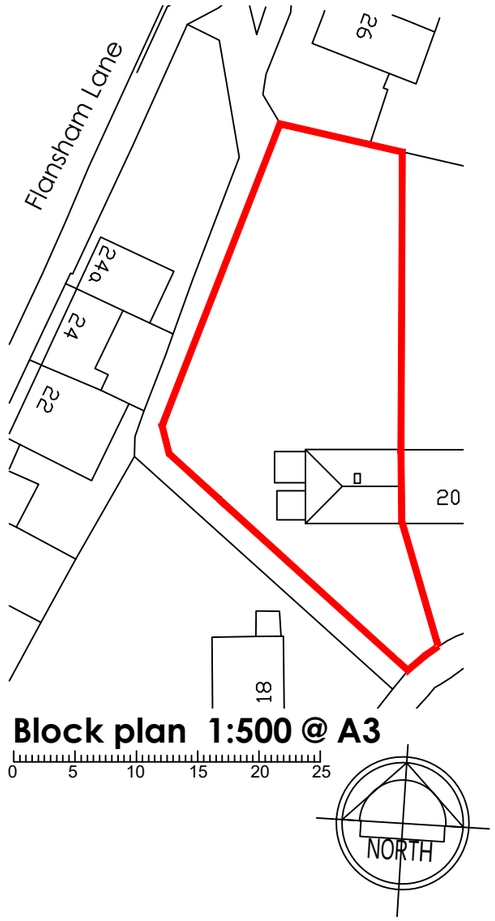

Block plan 1:500 @ A3

0 5 10 15 20 25

steve hunting
ba (hons) arch. dipl. arch
8 Somerset gardens, Bognor Regis, West Sussex PO21 2AA Tel: 07986 049230 Email: steve.sharch@googlemail. com

Project: Proposed extensions at: 19 Pennyfields, Flansham, Bognor Regis. PO22 6BN.

Drawing : SCHEME: As existing Location, Block, Site & Floor plans.

Client: Mr D. Lancaster.

Scale: 1:100@A3

Drawn by: SH

Date: Aug 2021

Project No: P21-14

Drwg No: 01

Revisions

ARUN DISTRICT COUNCIL