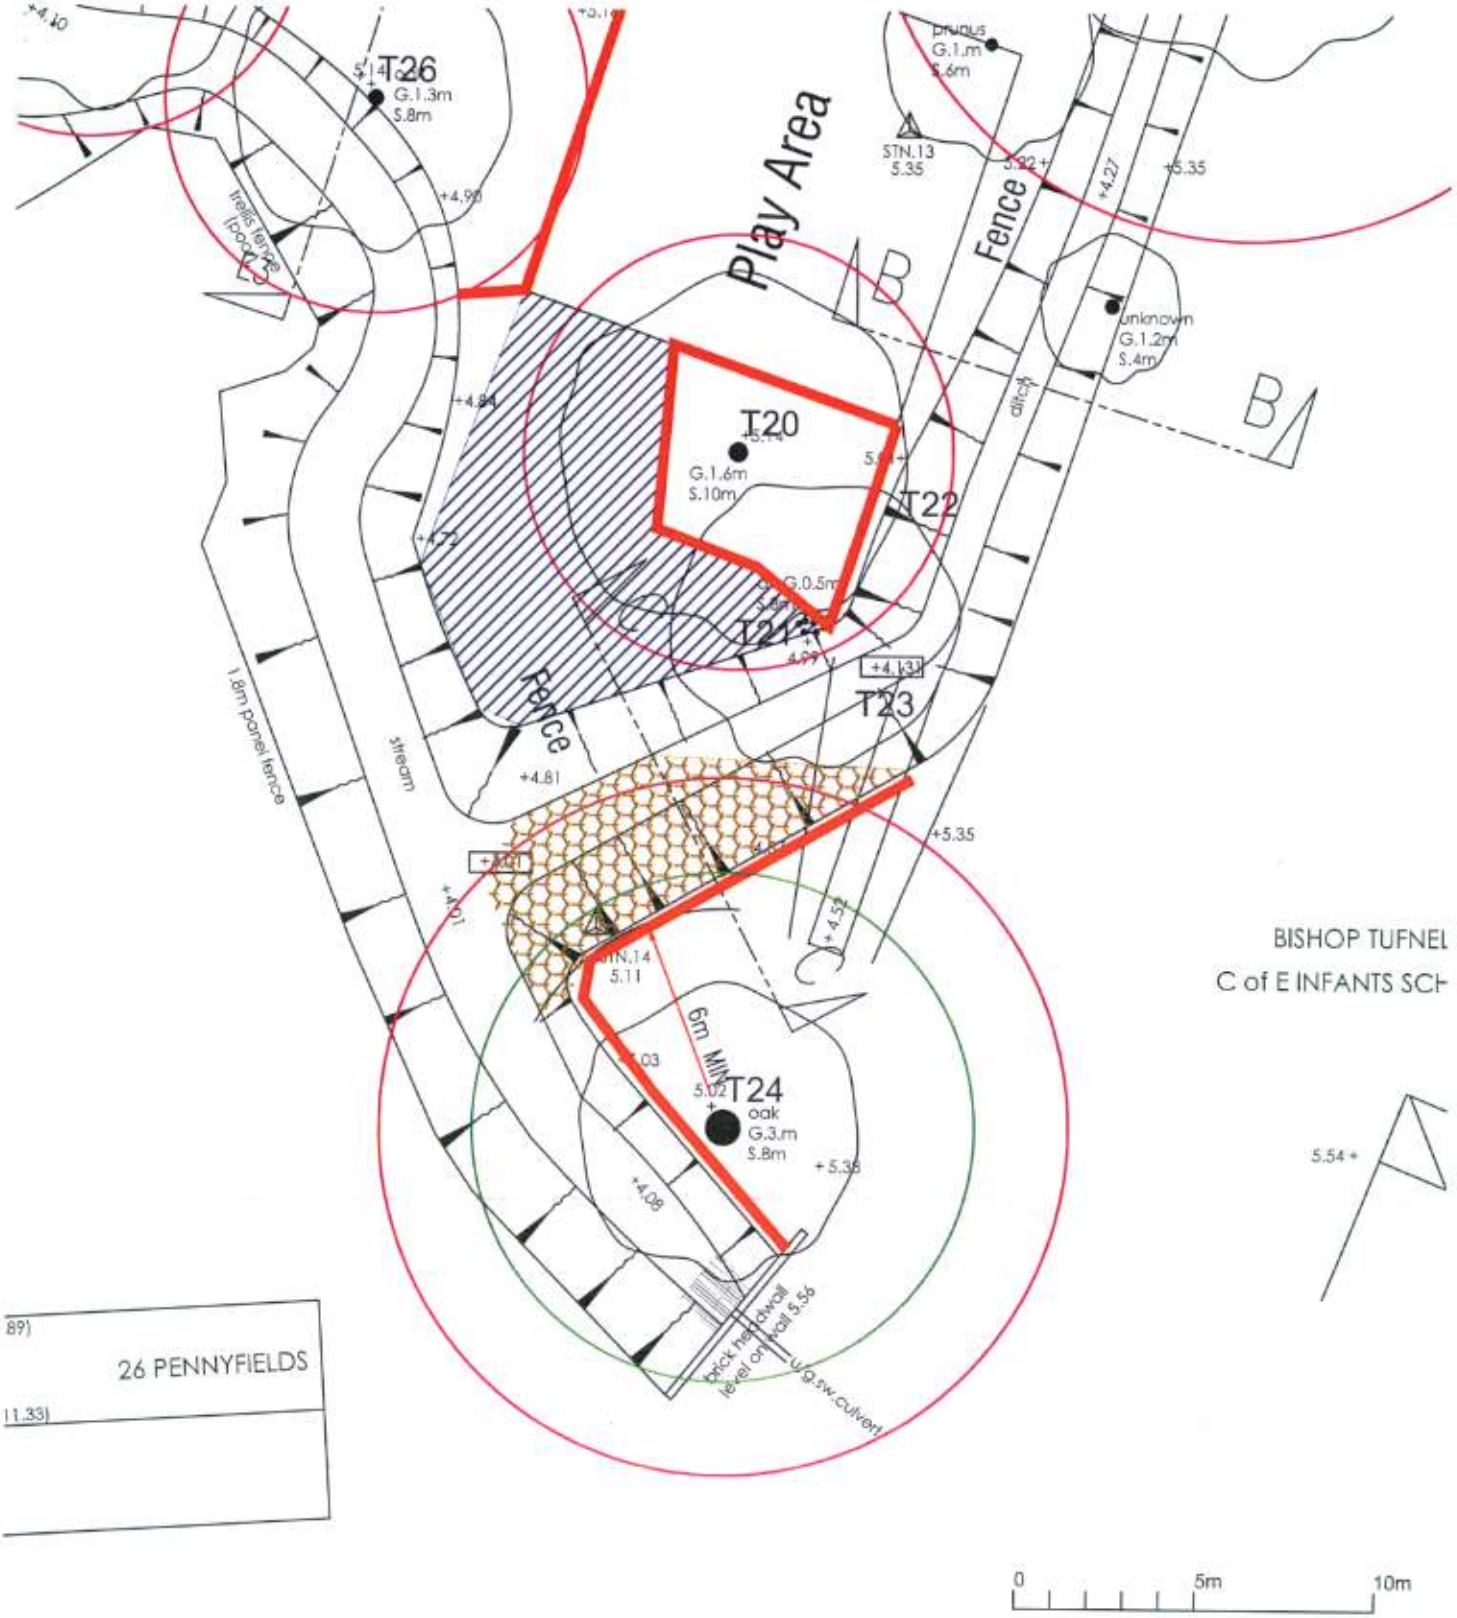


General / Key:

- Root protection area
- Indicative canopy
- Barrier fencing
- Ground protection
- Special surface
- Above ground slab
- Manual excavation
- A Class
- B Class
- C Class
- R Class

Site: Ivy Cottage

Data: Drawing 11-1606-2700 revision C2 by Hamill Davis Limited

This drawing is produced in colour. Please ensure that you use a colour printing to ensure that the drawing is correctly interpreted.

This drawing is copyright of Sapling Arboriculture Limited and may not be copied, altered or reproduced in any way without writtent authority from Sapling Arboriculture Limited.

Drawing title:

Tree protection plan

Drawing reference: J469/02

Revision: -

Date: October 2012

Scale: 1/200 on A4

Sheet: 1 of 1

N

sapling
arboriculture limited
registered in england: 5414238

T: 01420 550 160
E: enquires@saplingarboriculture.com
W: www.saplingarboriculture.com

Ben Abbatt
Dip. Arb. (RFS), BA (Hons), MICFor, MRICS, CEnv
Arboricultural Association Registered Consultant