


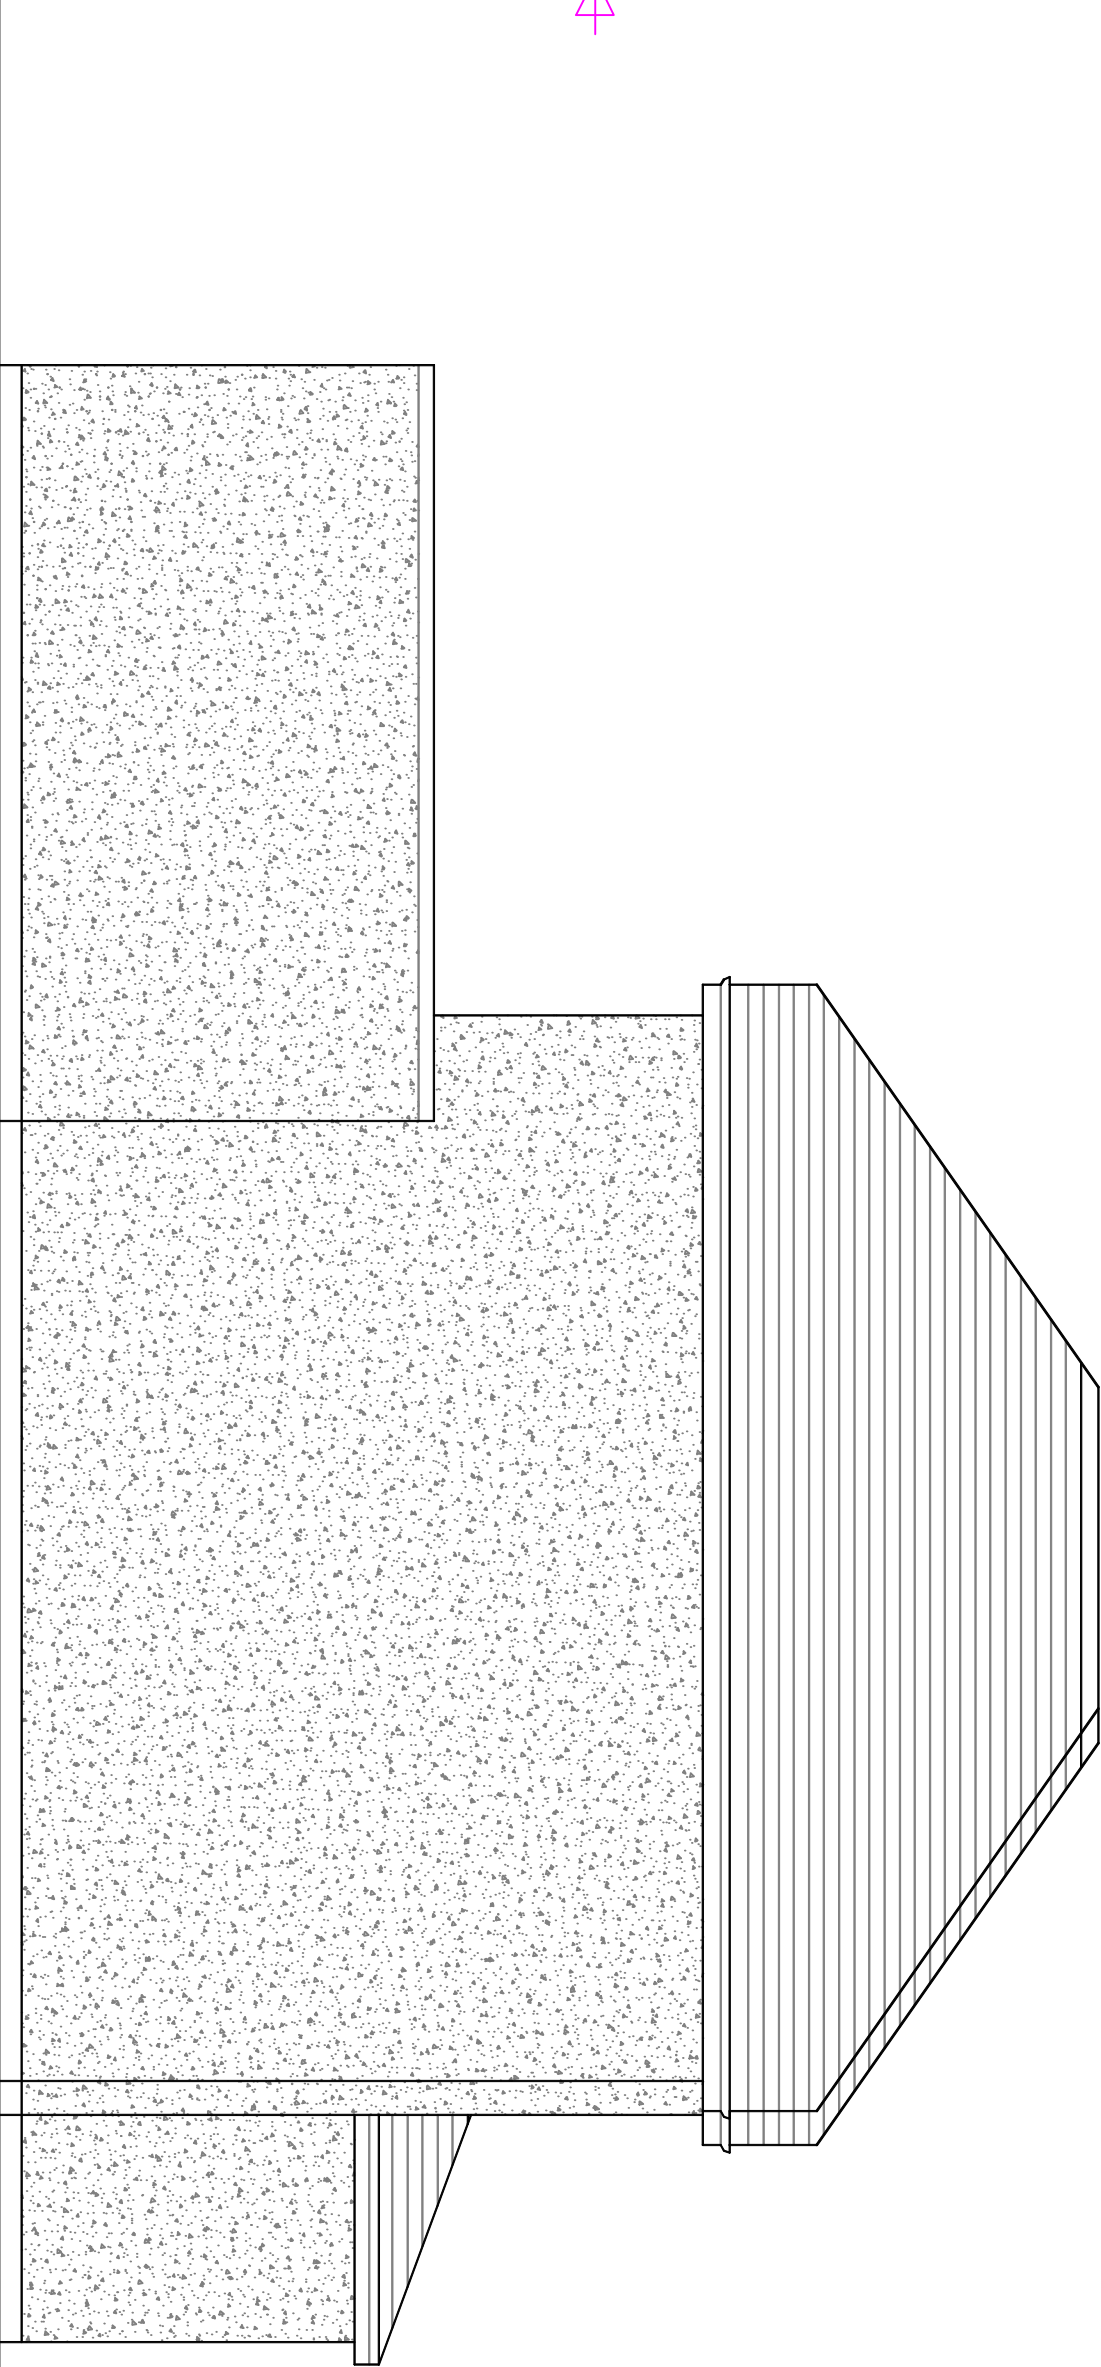

Proposed West Elevation

Itemref	Quantity	Title/Name, designation, material, dimension etc			Article No./Reference	
Designed by		Checked by	Approved by - date	File name	Date	Scale
jd					August 13	1:50

1 Culver Road		Proposed Rear Extension	
		11	11
		0	1/1