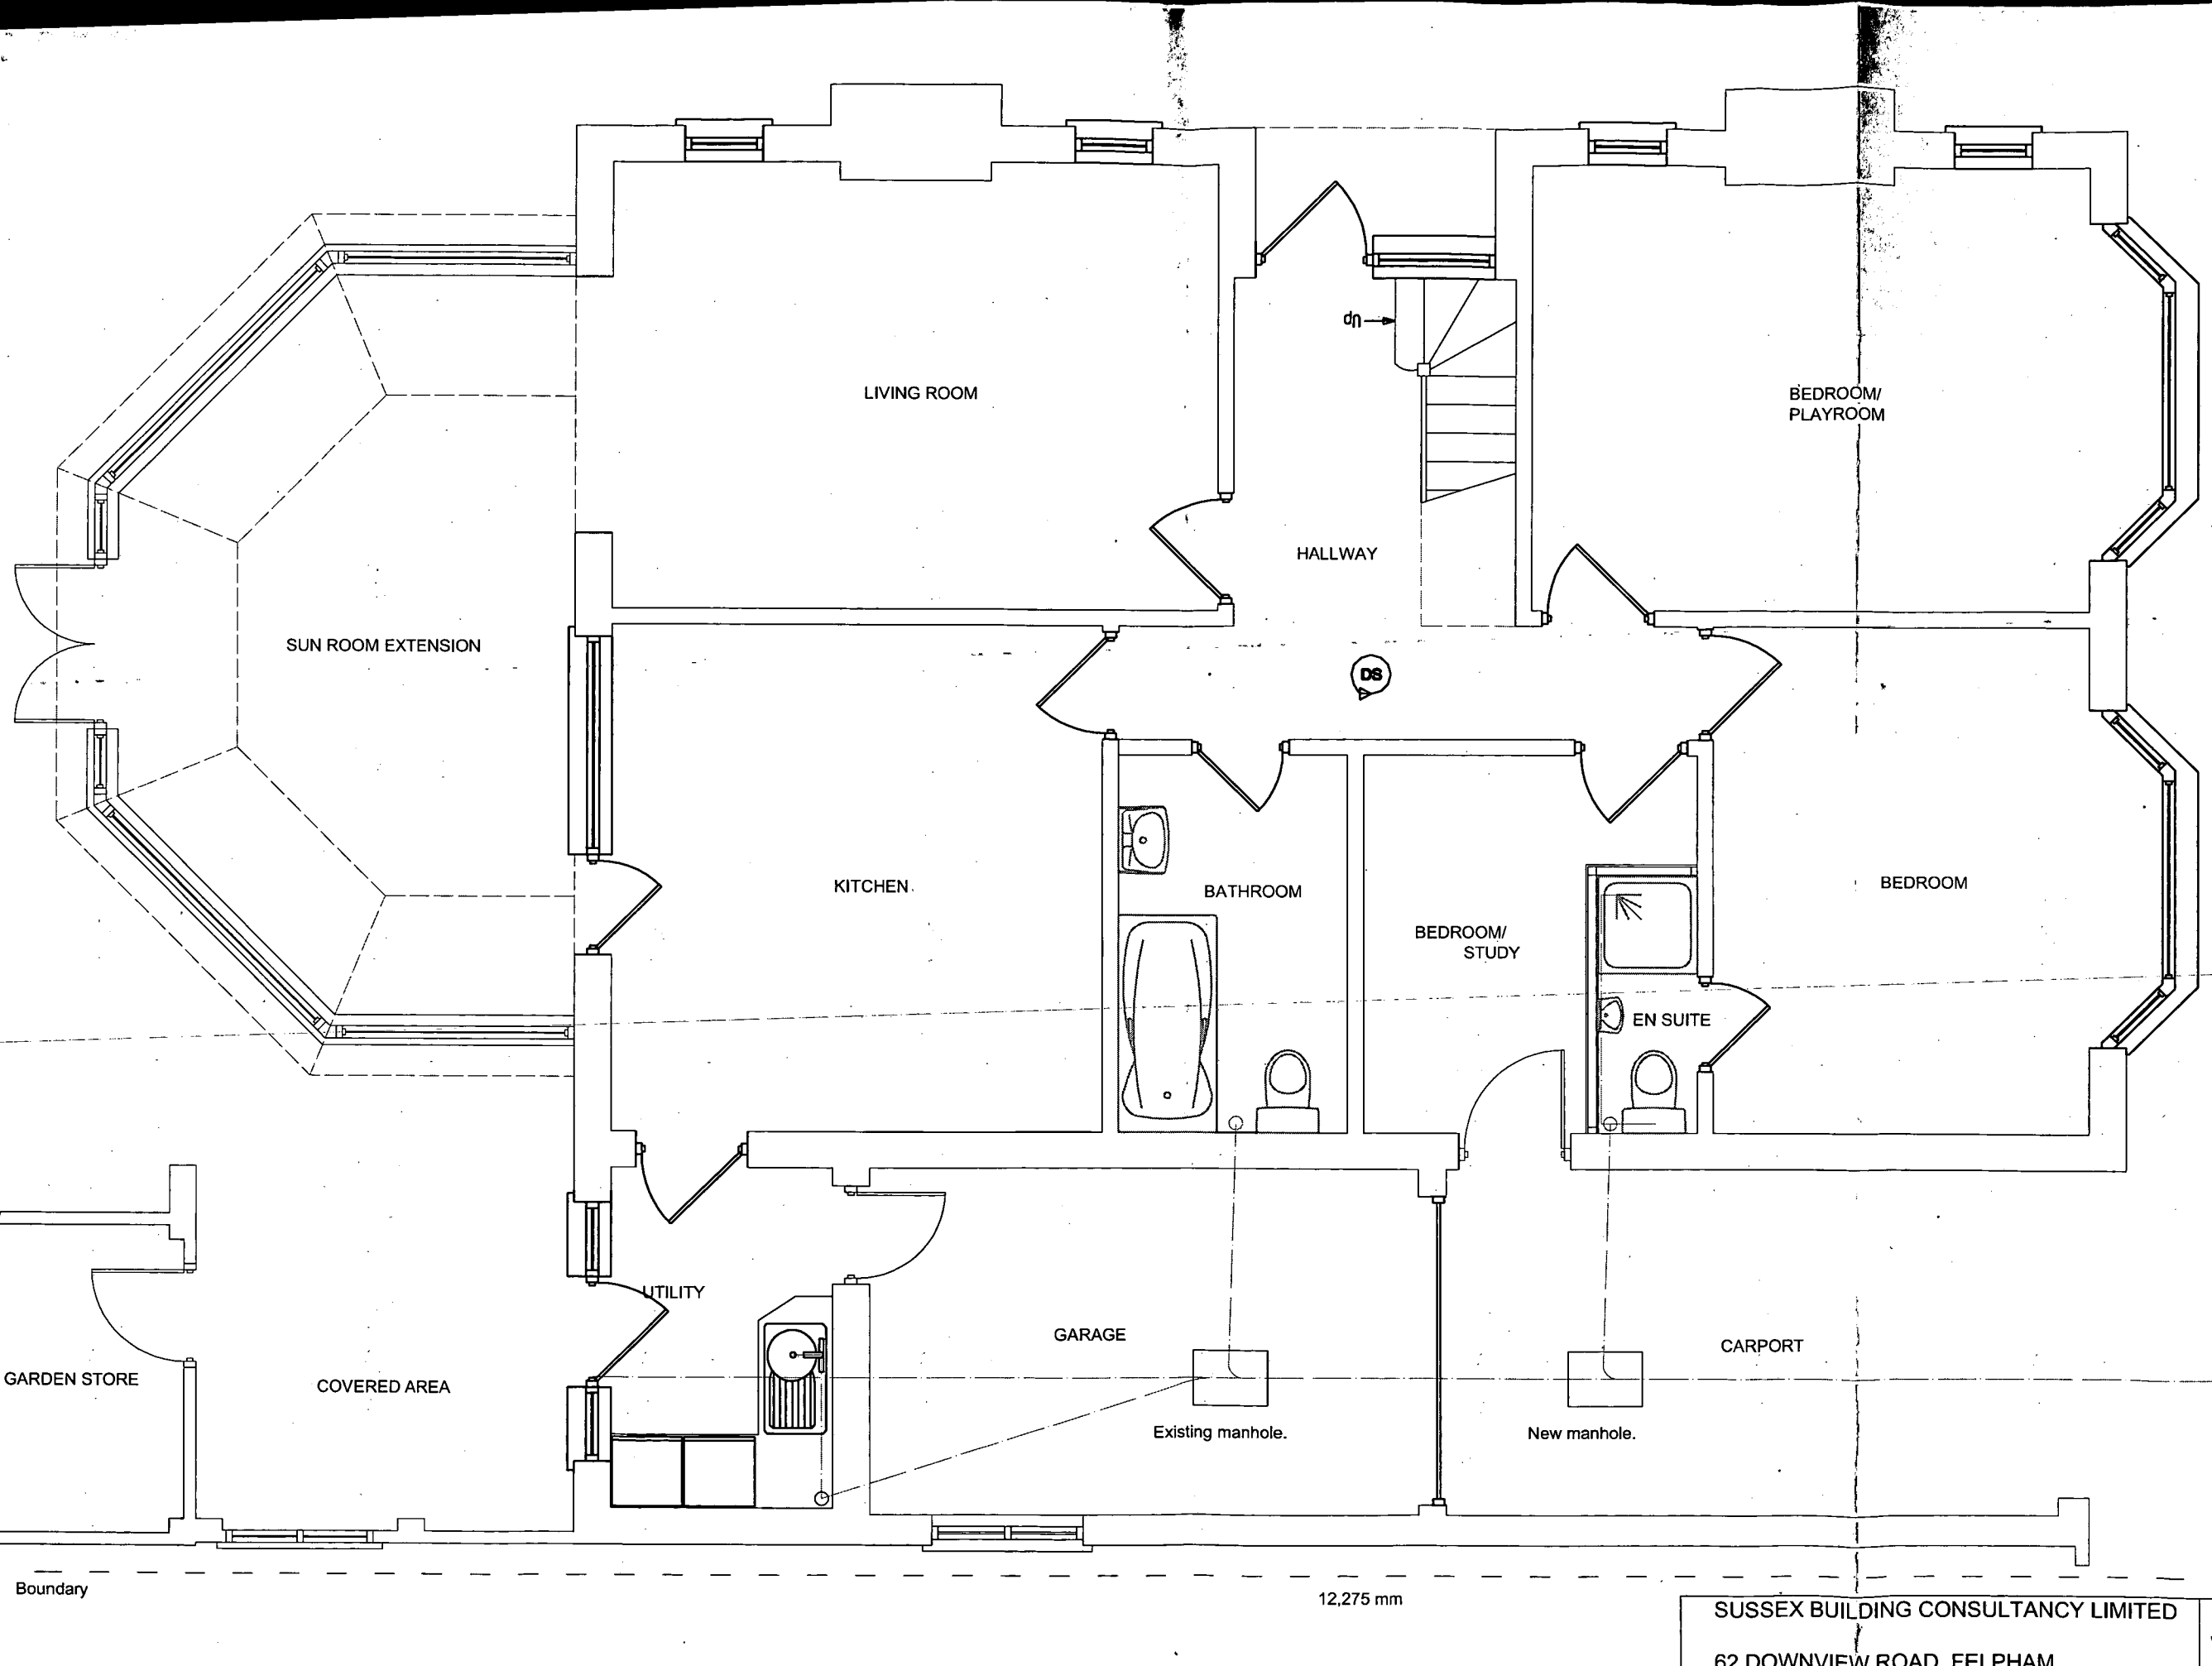


# PROPOSED GROUND FLOOR PLAN

SUSSEX BUILDING CONSULTANCY LIMITED

62 DOWNVIEW ROAD, FELPHAM,
BOGNOR REGIS.

DRAWING REFERENCE - 62/DR/2
SCALE - 1/50 REV - E DATE - 20/12/2007

SBCL

1 COURDELYS
BERSTED STREET
BOGNOR REGIS
PO22 9QE
TEL/FAX - (01243) 861379

ARUN DISTRICT COUNCIL:FP/19/08/