



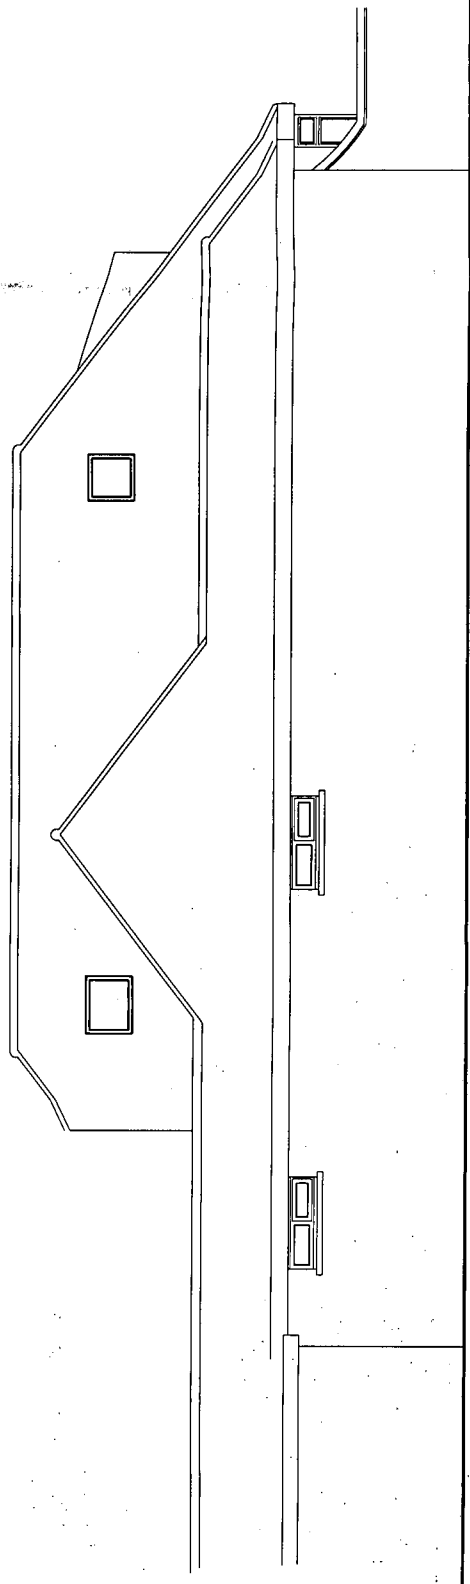

SIDE ELEVATION

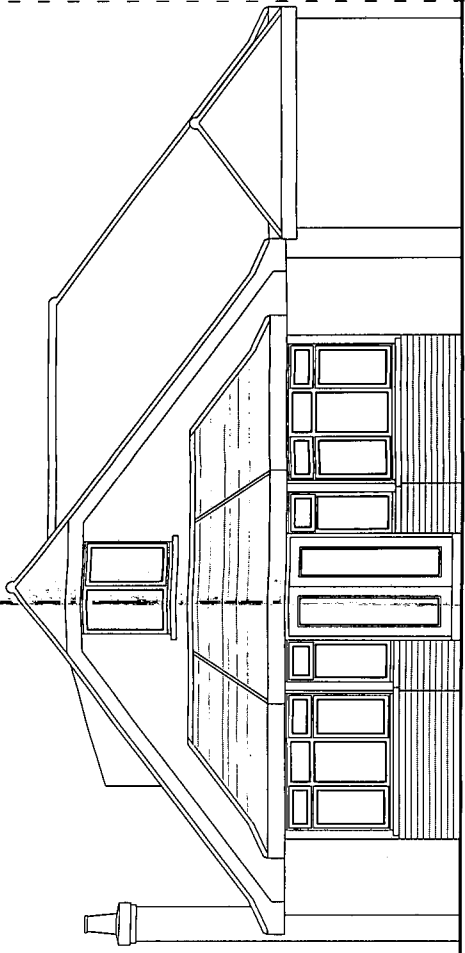

REAR ELEVATION


NOTES

ROOF - Plain concrete roof tiles to pitched roof. Felted flat roof detail behind false pitch detail.


WALLS - Face brickwork external skin of cavity wall.

WINDOWS - Timber casement windows.

DOORS - Softwood front door.

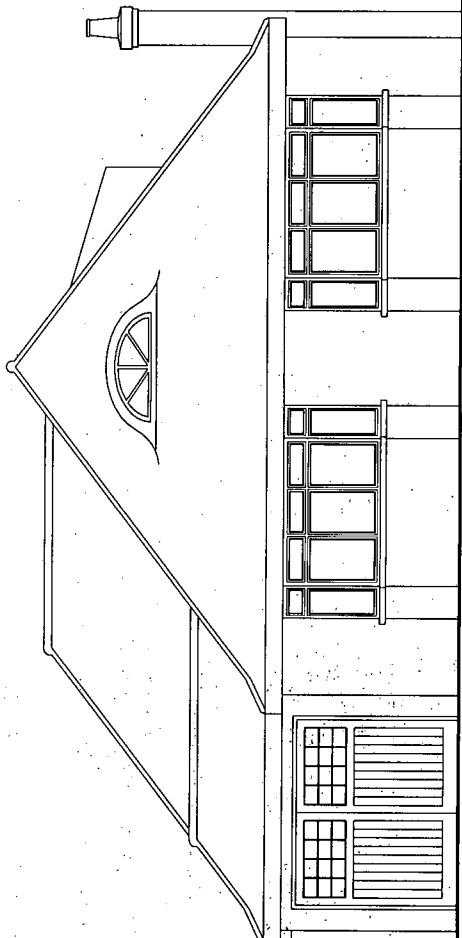

FRONT ELEVATION

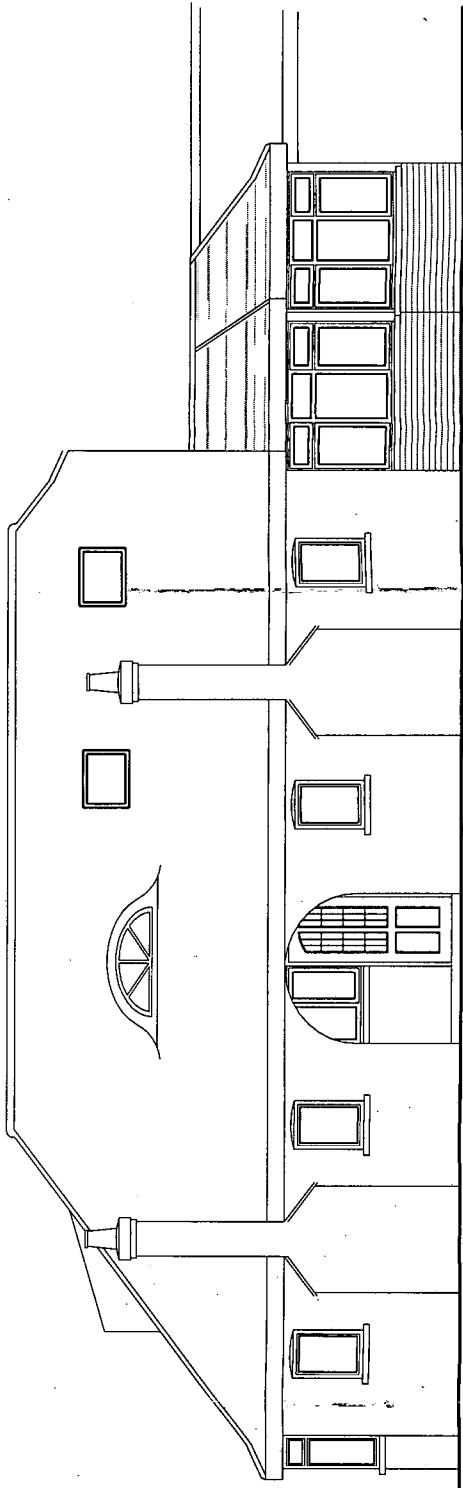

SIDE ELEVATION

PROPOSED ELEVATIONS

SUSSEX BUILDING CONSULTANCY LIMITED 62 DOWNVIEW ROAD, FELPHAM, BOGNOR REGIS. DRAWING REFERENCE - 62/DR/3 SCALE - 1/100 REV - D DATE - 20/12/2007	SBCL 1 COURDELYS BOGNOR REGIS PO22 5DE TEL/FAX - (01243) 861379
--	--