

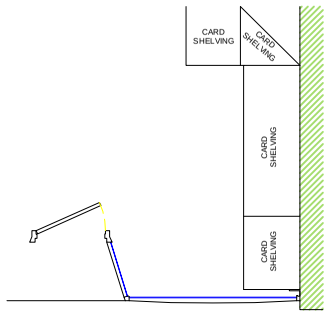


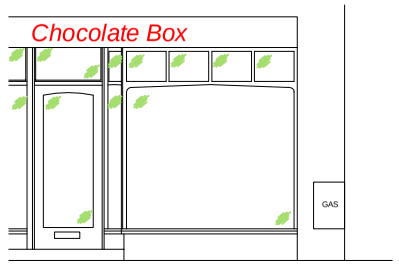

EXISTING (PART) PLAN

0 1 2 3
Scale in Metres Scale 1:100

EXISTING ELEVATION

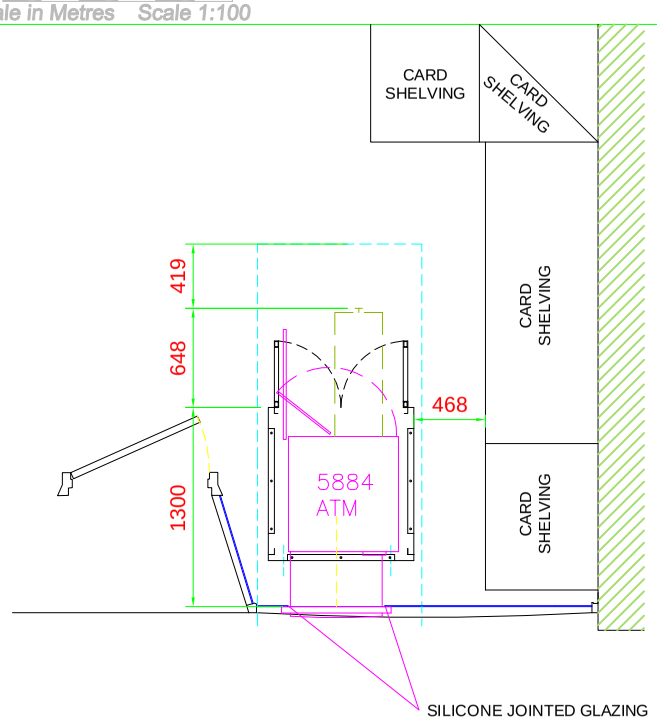


PROPOSED (PART) PLAN




PROPOSED (PART) ELEVATION

0 1 2 3
Scale in Metres Scale 1:25

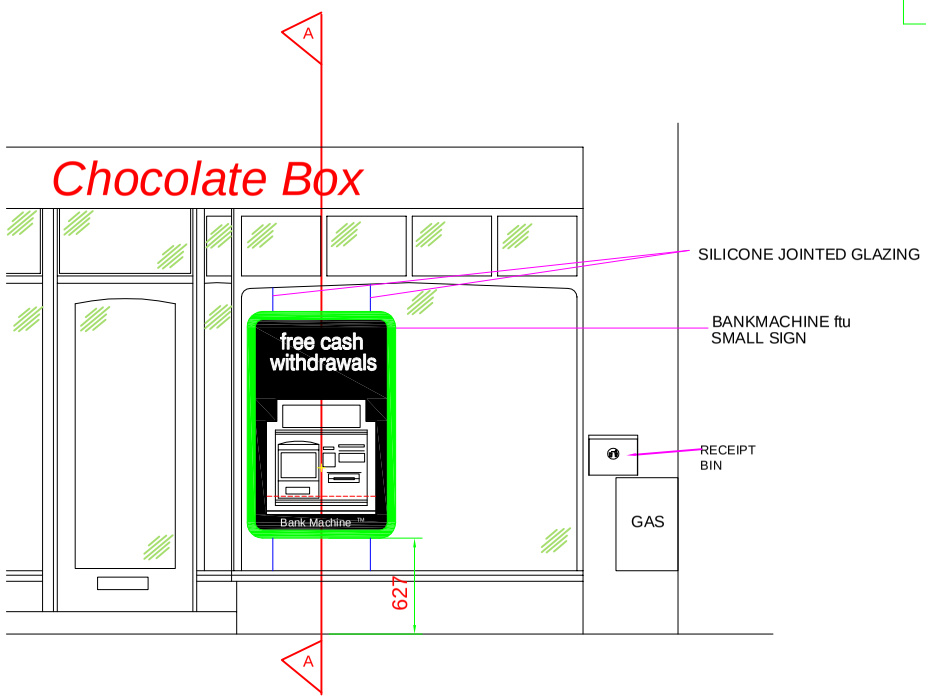

PROPOSED ELEVATION

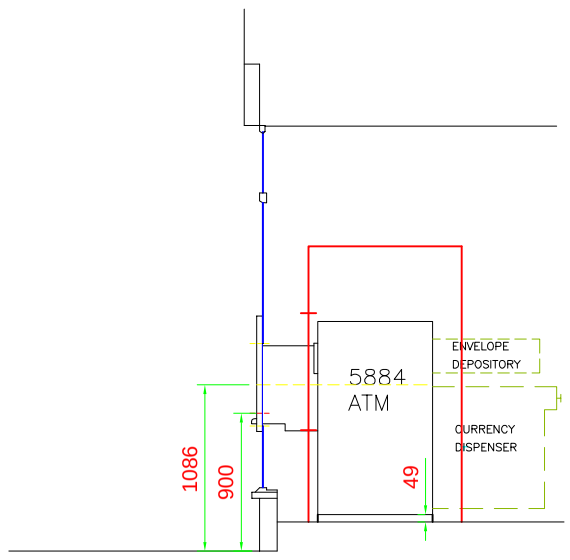

SECTION VIEW A-A

0 1 2 3
Scale in Metres Scale 1:50

AND BUILDING REGULATION PURPOSES.

GENERAL NOTES

LIGHTING :-
ALL LIGHTING TO BE POSITIONED TO AVOID DIRECT GLARE ON THE EYES OF THE USER AND UNWANTED REFLECTIONS FROM THE SCREEN OR OPERATING FEATURES. GLARE FROM LIGHTING TO BE AVOIDED.
ACCESS TO ATM :-
COMFORTABLE SIDE REACH CONTOURS FOR WHEELCHAIR USERS TO COMPLY WITH FIGURE 10 OF THE DOCUMENT "ACCESS TO ATM's UK DESIGN GUIDELINES 2002".
COMFORTABLE VIEWING ANGLES FOR AMBULANT DISABLED PERSONS TO COMPLY TO FIGURE 4 OF THE DOCUMENT "ACCESS TO ATM's UK GUIDELINES 2002".
COMFORTABLE VIEWING ANGLES AND REACH CONTOURS FOR NON DISABLED PEOPLE TO COMPLY WITH FIGURE 15 OF THE DOCUMENT "ACCESS TO ATM's UK GUIDELINES 2002".
SIGNAGE :-
ALL SIGNAGE TO CONFORM TO BS 8300:200 SECTIONS 9.2.2 LOCATION & DESIGN OF SIGNS & INFORMATION AND 9.2.3 VISUAL SIGNS.
ALL NEW GLAZING CONFORMS TO BS 6206.
ALL ELECTRICAL WORK CONFORMS TO BS 767

SITE NOTES

FLOOR CONSTRUCTION :-

VINYL ON CONCRETE.

REMOVE EXISTING LARGE GLAZING PANEL.

INSTALL: NEW SILICON JOINTED GLAZING, SECURITY ENCLOSURE, ELECTRICS, FLOOR PLATE, PACKERS, ATM, RECEIPT BIN AND BANKMACHINE ILLUMINATED SIGNAGE.

drawing approval

APPROVED:-	
SIGNED:-	
NAME:-	
POSITION:-	
DATE:-	

WORK TO BE CARRIED OUT BY OTHERS

FREESTANDING SEASONAL DISPLAYS, 1 x BC CARD CAROUSEL AND POSTCARD HANGING RACK

REVISION	DESCRIPTION	DATE
04		
03		
02		
01		

SITE ADDRESS
THE CHOCOLATE BOX
68 FELPHAM ROAD, BOGNOR REGIS, PO22 7NZ.

TITLE
PROPOSED AUTOMATED TELLER MACHINE (ATM INSTALLATION FOR BANKMACHINE

DRAWN	DATE	SCALE
DG	02/12/13	VARIOUS @ A
REF/DRG No.	SHEET	REVISION
E011552	1	

bankmachine

newwave Installations

ARUN DISTRICT COUNCIL - FRI 10 JAN