





Horiz. 1:500 Vert. 1:50

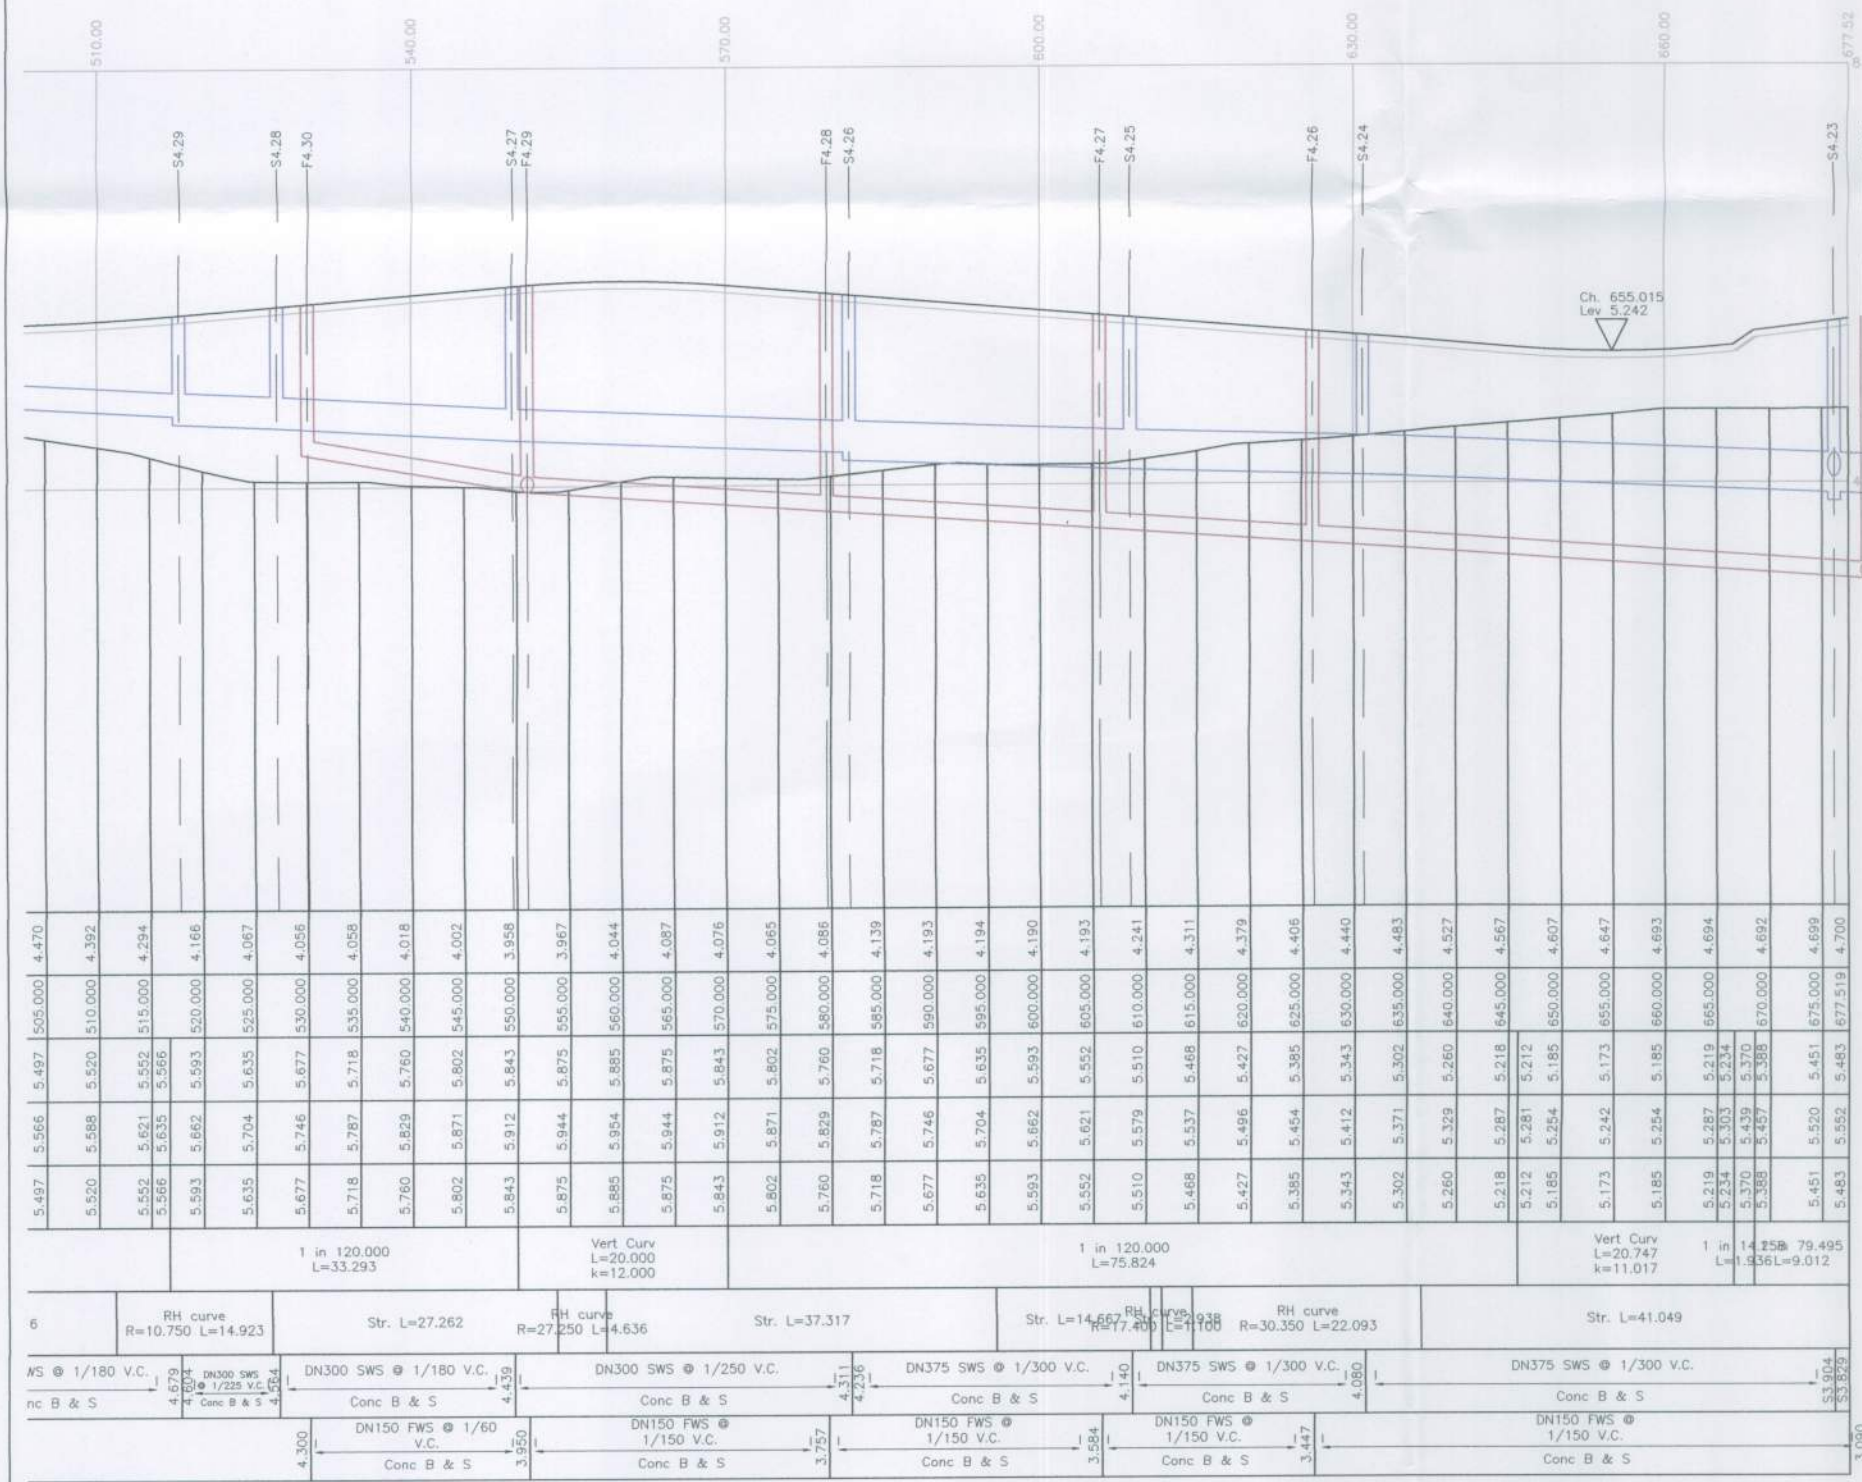

Horiz. 1:500 Vert. 1:50

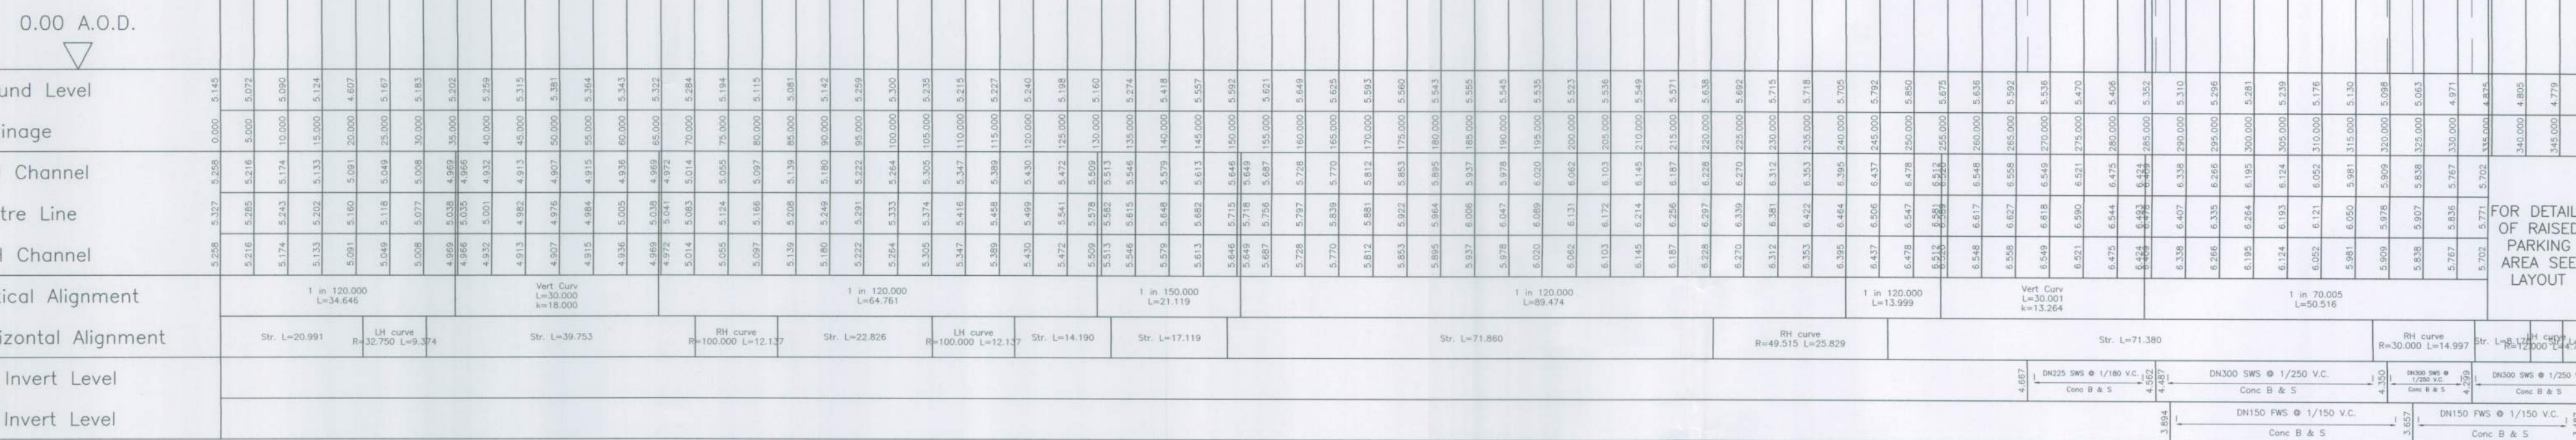

Horiz. 1:500 Vert. 1:50

PRELIMINARY

REV. No.	DATE	DESCRIPTION	INITIALS
Client			
Project Phase 5E			
Title			
Scale	As shown @ A0	Date	17 Jun 17
Checked	DJN	Drawn	HJS
Drawing No.	4348:1010	Rev	

