


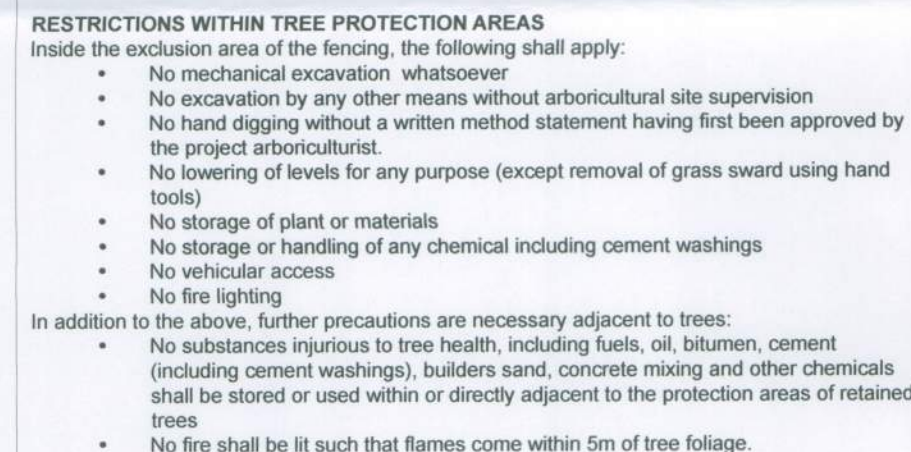

The original of this drawing was produced in colour - a monochrome copy should not be relied upon.

0 5 10 15 20 25m

C	29.11.16	Site layout 35 added	R/A
B	04.11.16	Tree Protection Fencing revision	R/A
A	28.09.16	Land drain added and layout revised	M

ACD
ENVIRONMENTAL

**Ecology
Archaeology
Arboriculture
Landscape Architecture**

ACD at these offices:
Rodbourne Rail Business Centre, Grange Lane,
Malmesbury, SN16 0ES
Tel: 01666 825646

Courtyard House, Mill Lane, Godalming, GU7 1EY
Tel: 01483 425714

Suite 6, Crescent House, Yonge Close, Eastleigh, SO50 9XS
Tel: 02382 026 300

email: info@acdenv.co.uk
www.acdenvironmental.co.uk

Copyright of ACD All rights reserved in Chapter IV of the Copyright, Designs and Patents Act 1988 have been generally asserted 2015. Copyright of this plan remains with ACD until all fees have been paid in full.

 DAVID WILSON ARCHITECTS
ARCHITECTS

 BARRAT
HOMES

scheme: Felpham, West Sussex
Phase 5E
client: Barratt David Wilson Home
drawing: Tree Protection Plan
date: March 2016
scale: 1:500@A1
dwg no: BDWS20444-03C
drawn: MW checked: MW