


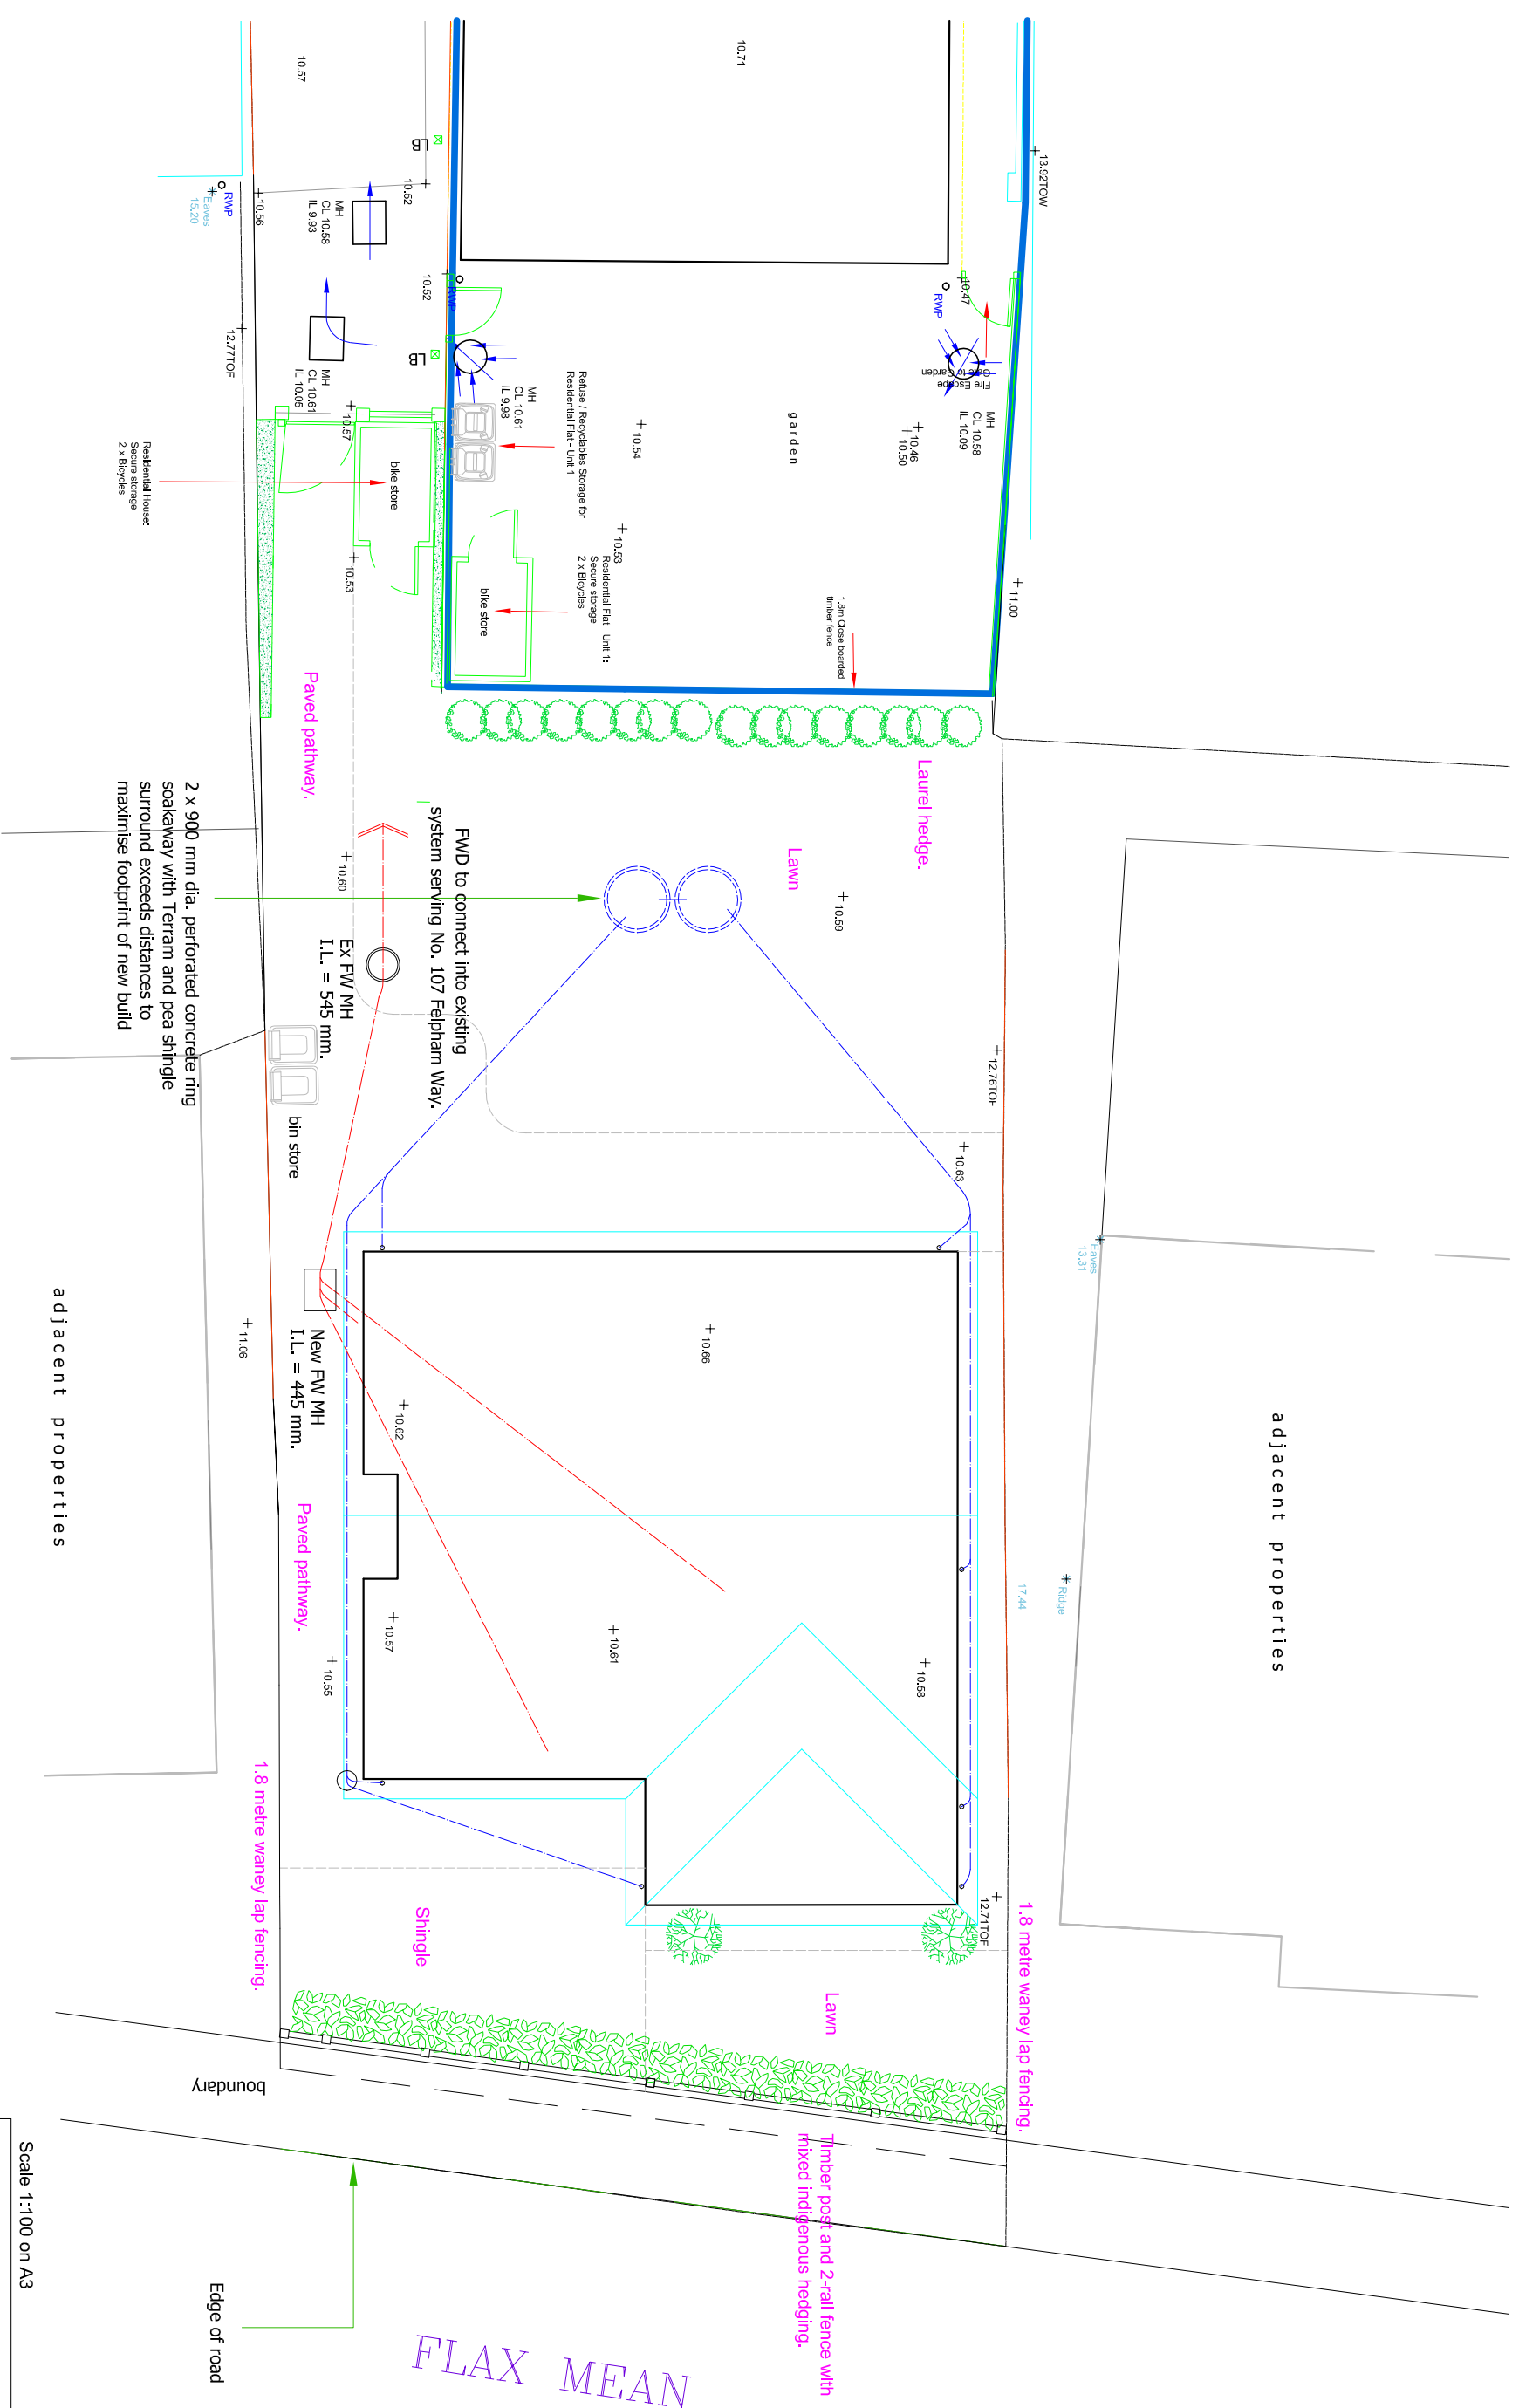

PROPOSED PLOT PLAN (1:100)

