



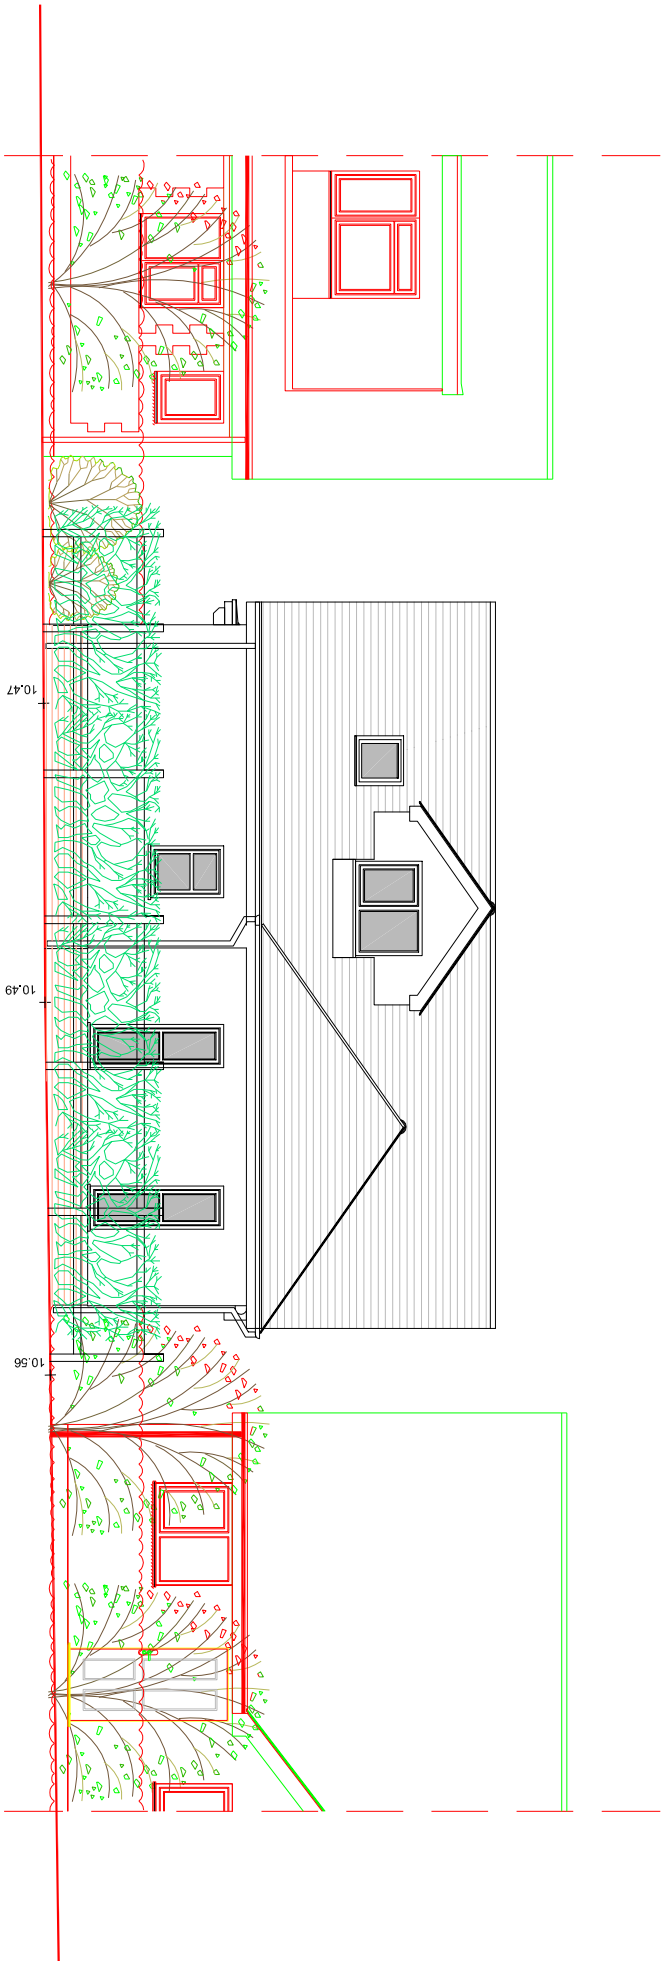

PROPOSED STREET ELEVATION

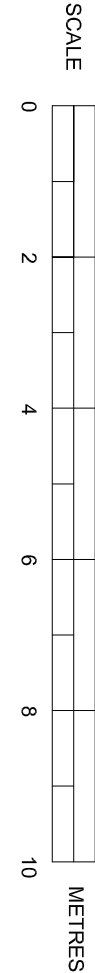

Scale 1:100 on A3

SUSSEX BUILDING CONSULTANCY LIMITED	
R/O 107 FELPHAM WAY, FELPHAM, BOGNOR REGIS, WEST SUSSEX.	
SCALE - 1/100 REV - DATE - 08/01/2026	
 LABC Partner 3 NORTHCOTE ROAD BOGNOR REGIS PO21 3LZ TEL - (01243) 861379	