

side[no8]


rear
1 : 100

front

side[no12]

4000

BOUNDARY

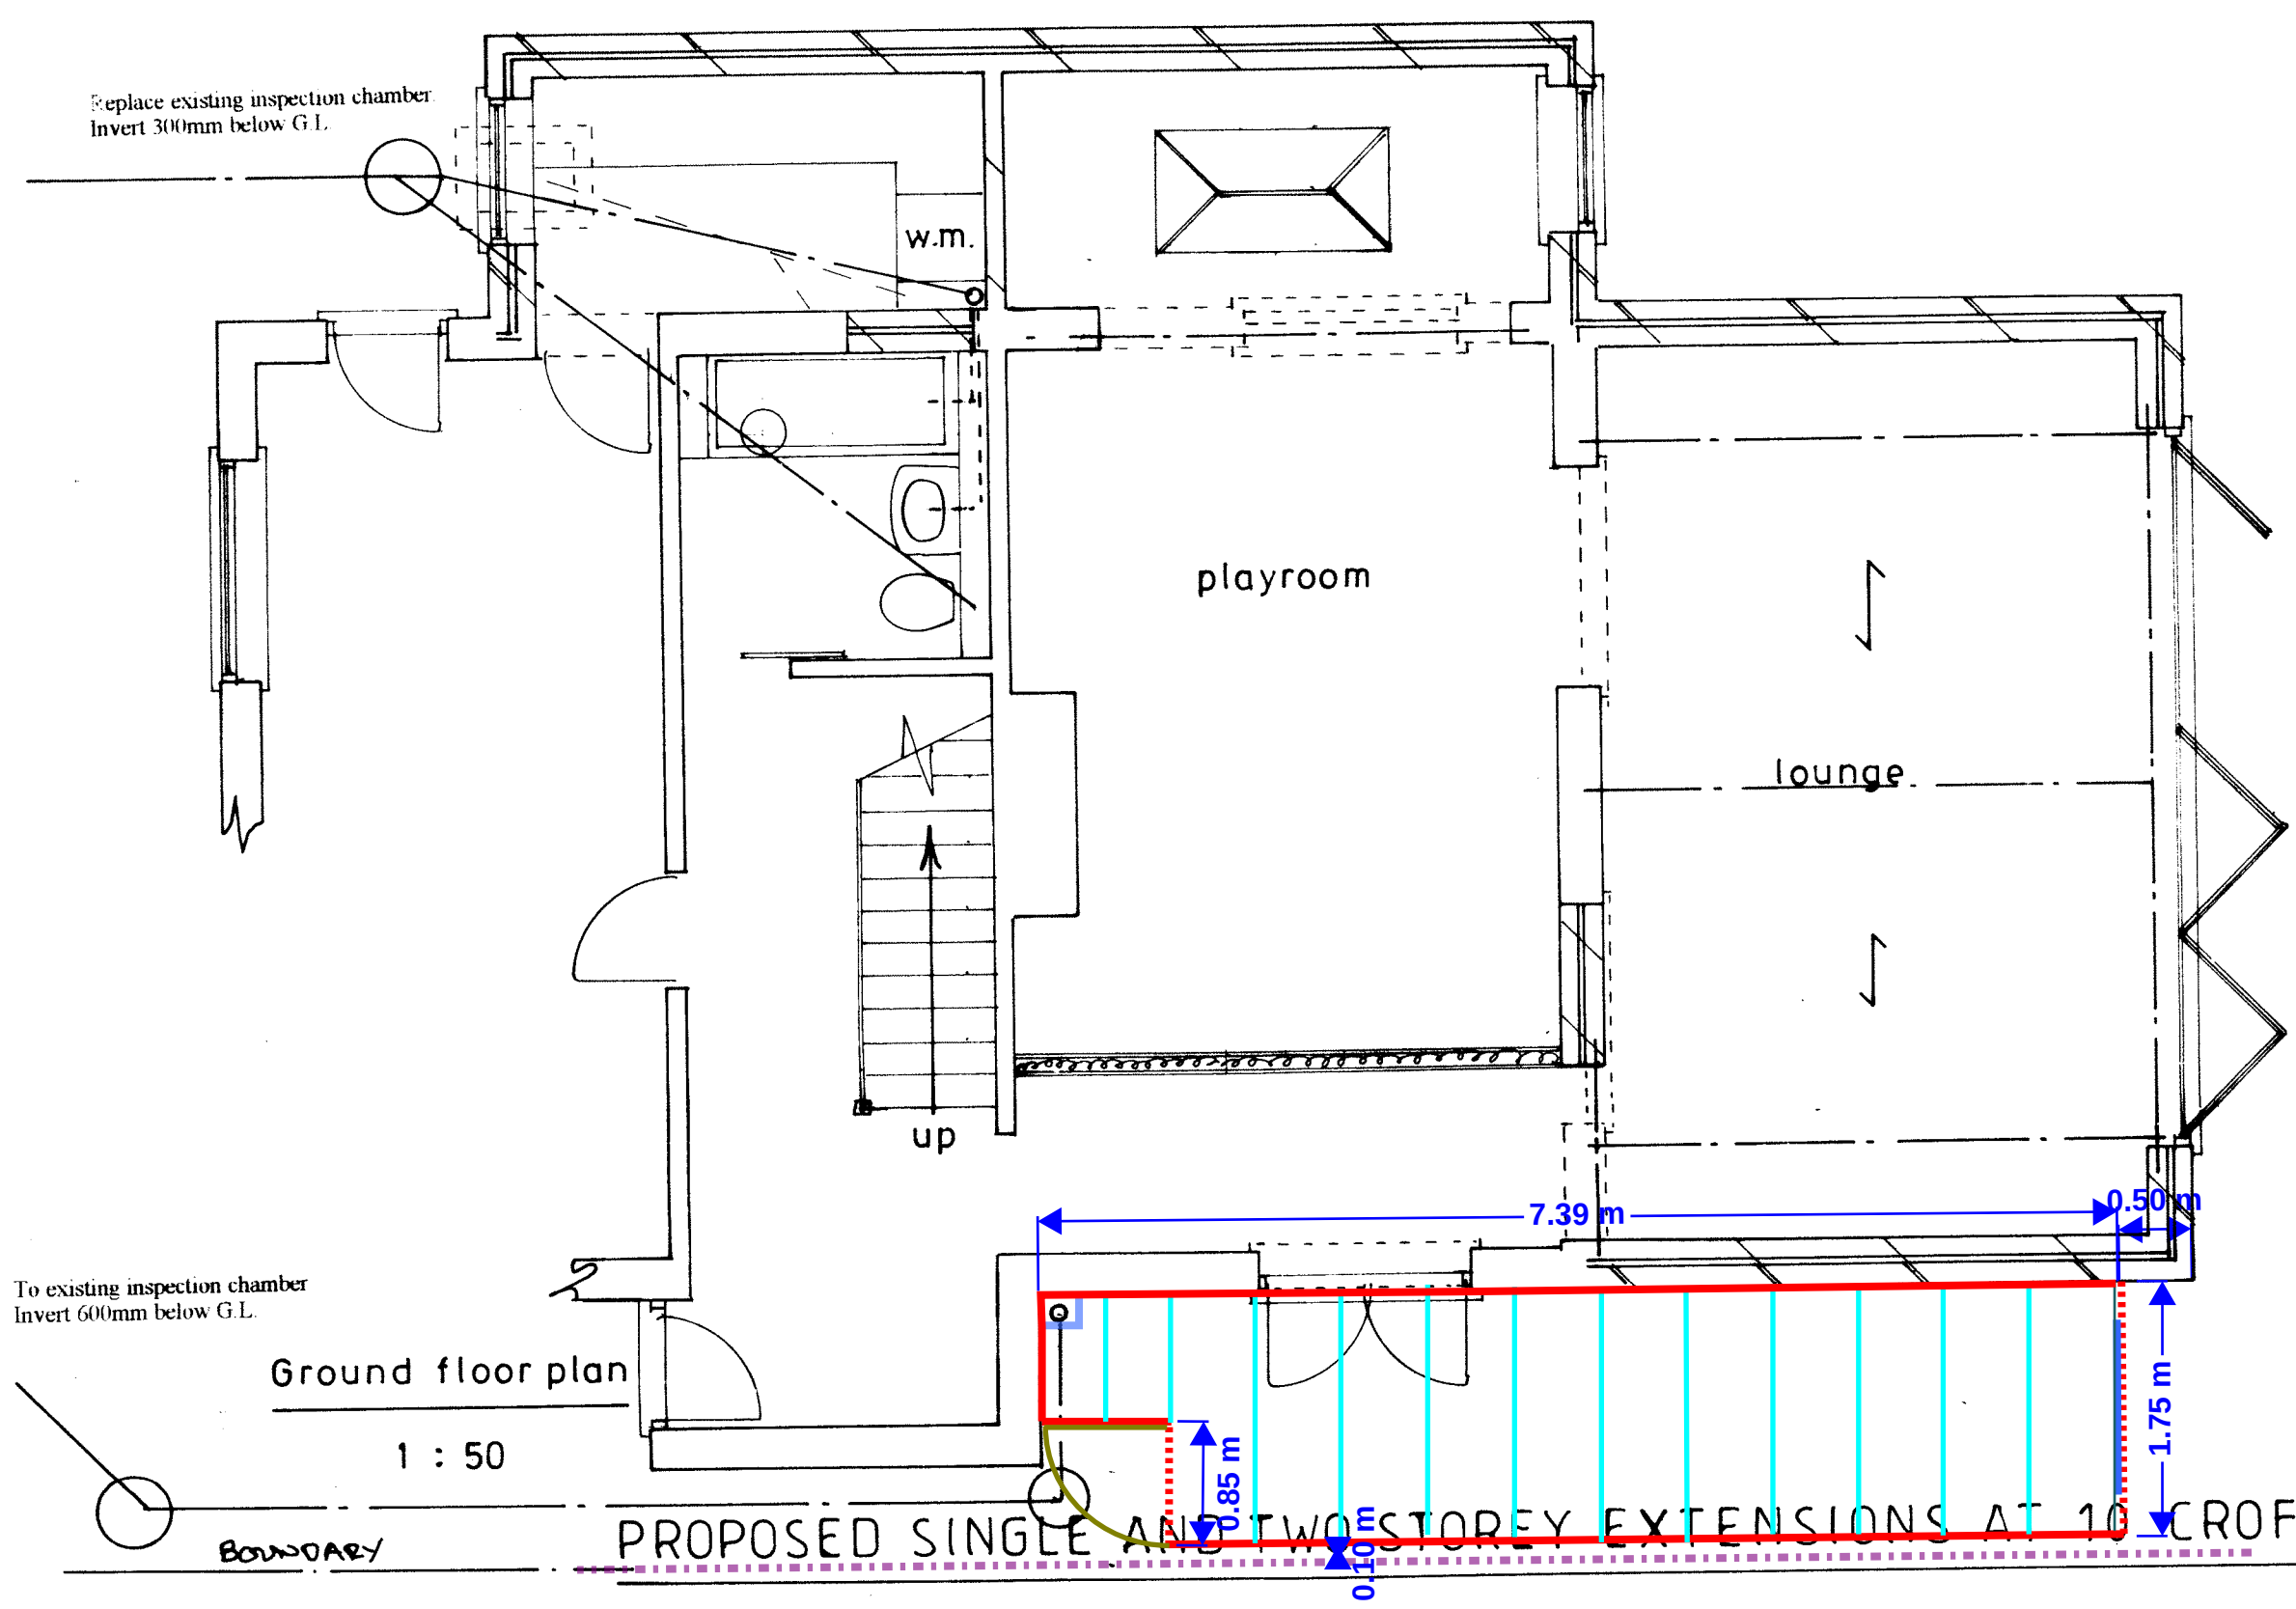


Ground floor plan

1 : 50

BOUNDARY





PROPOSED SINGLE AND TWO STOREY EXTENSIONS AT 10 CROFT WAY, FELPHAM FOR MR. L. KNOWLDEN.

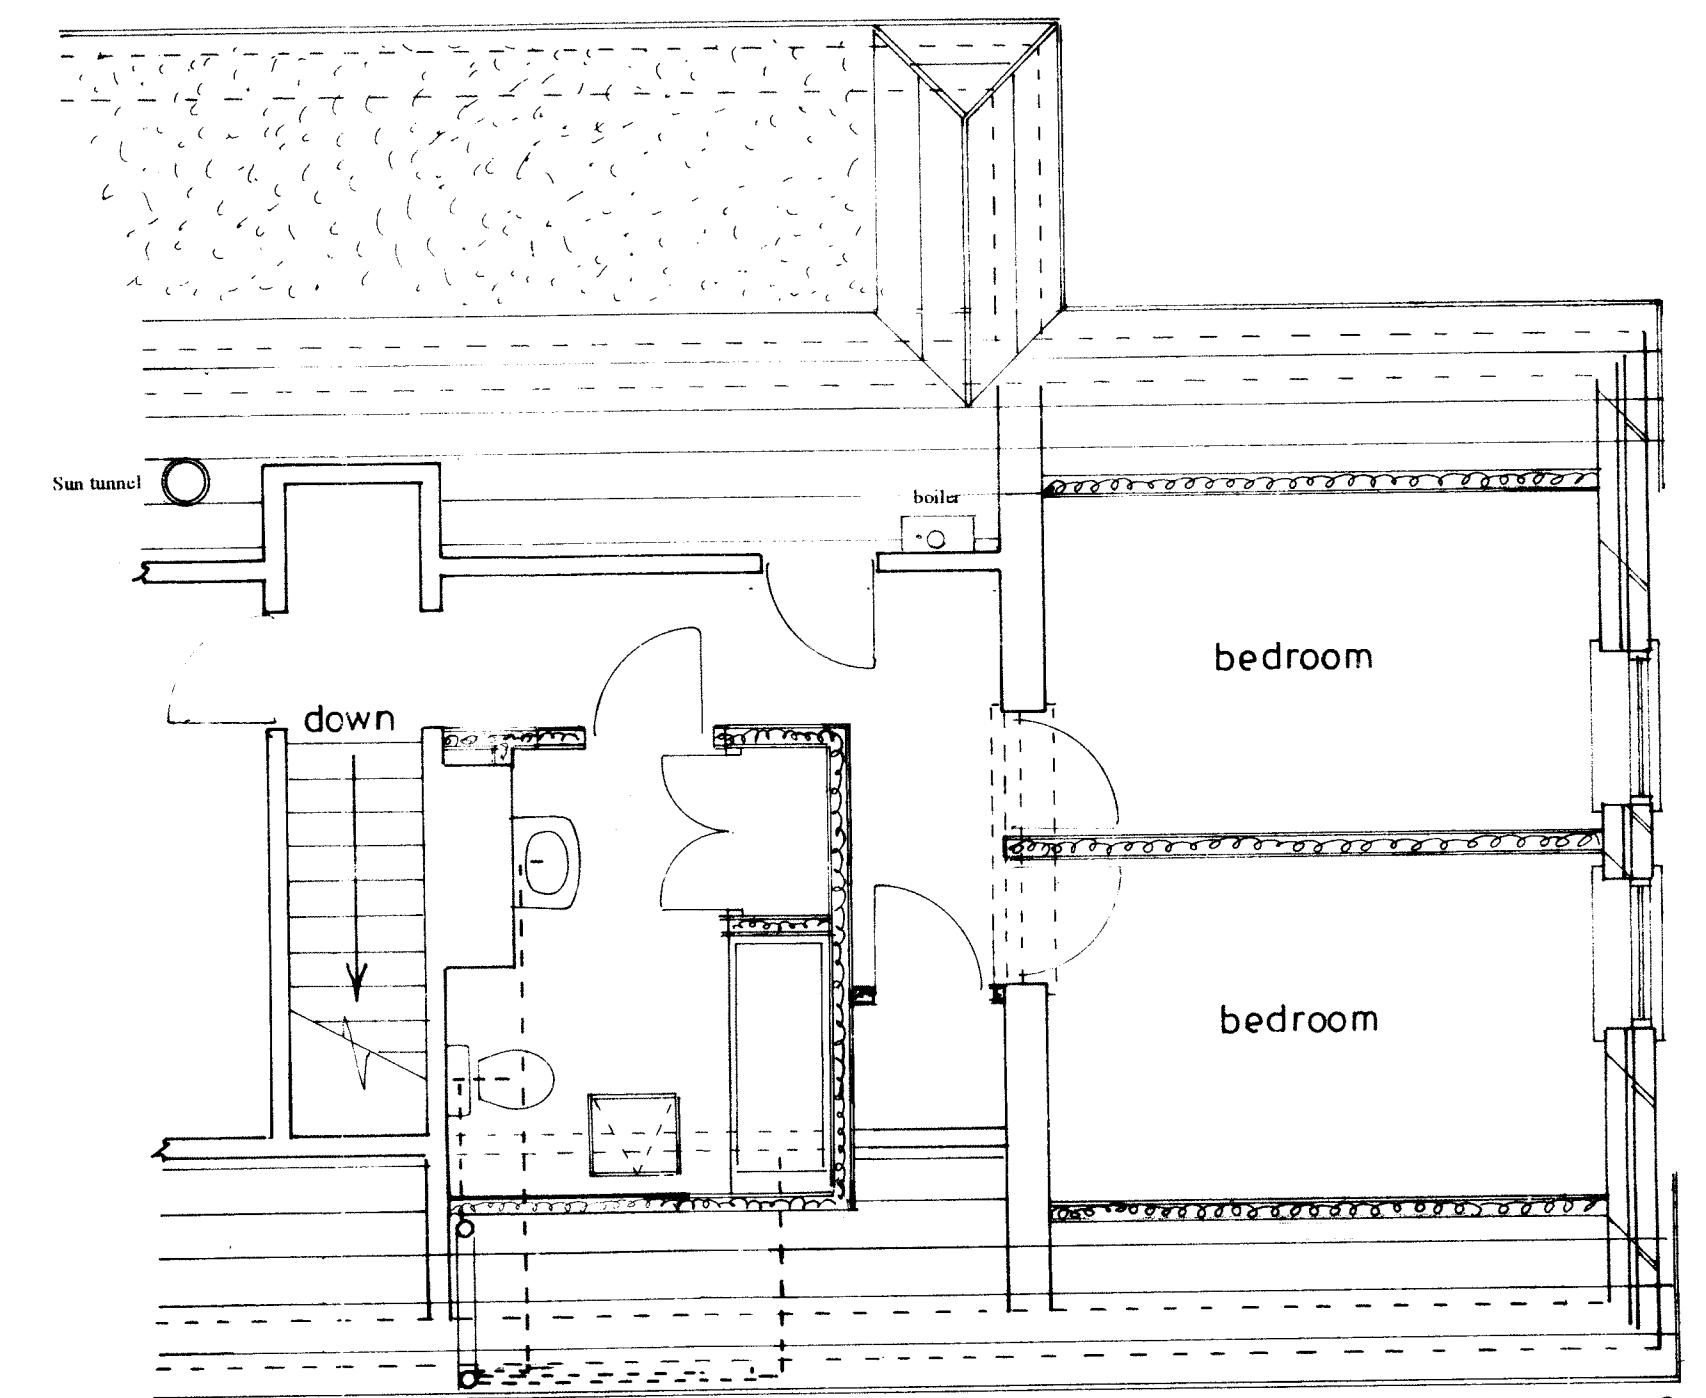

1st floor plan

sheet 1 of 2

Bryan Butcher
Rainbow Cottage
Nyetimber Lane
Bognor Regis PO21 3JX
01243 266871
07973 233442
bryan.butcher@btinternet.com
www.bryanbutcher.com

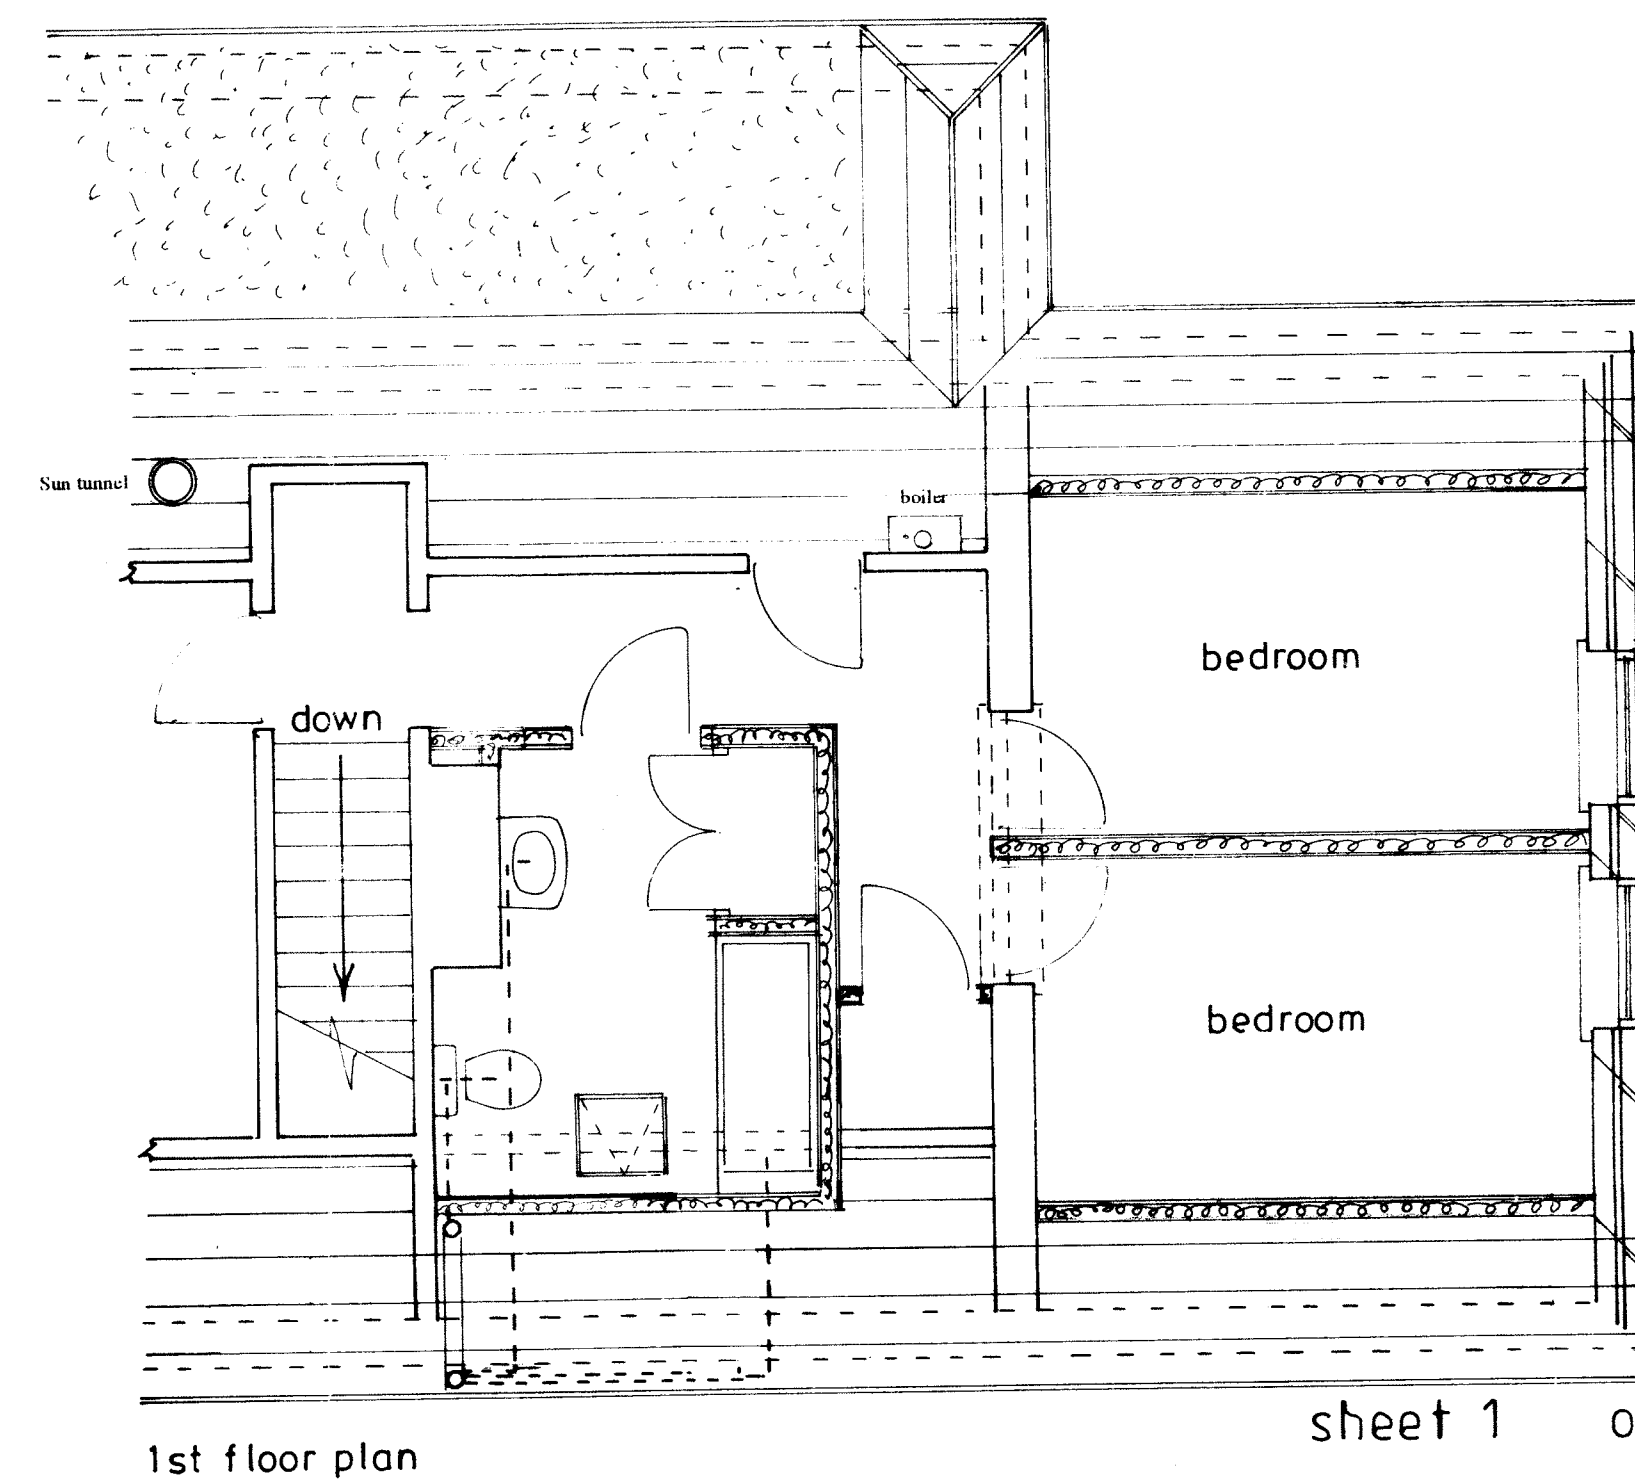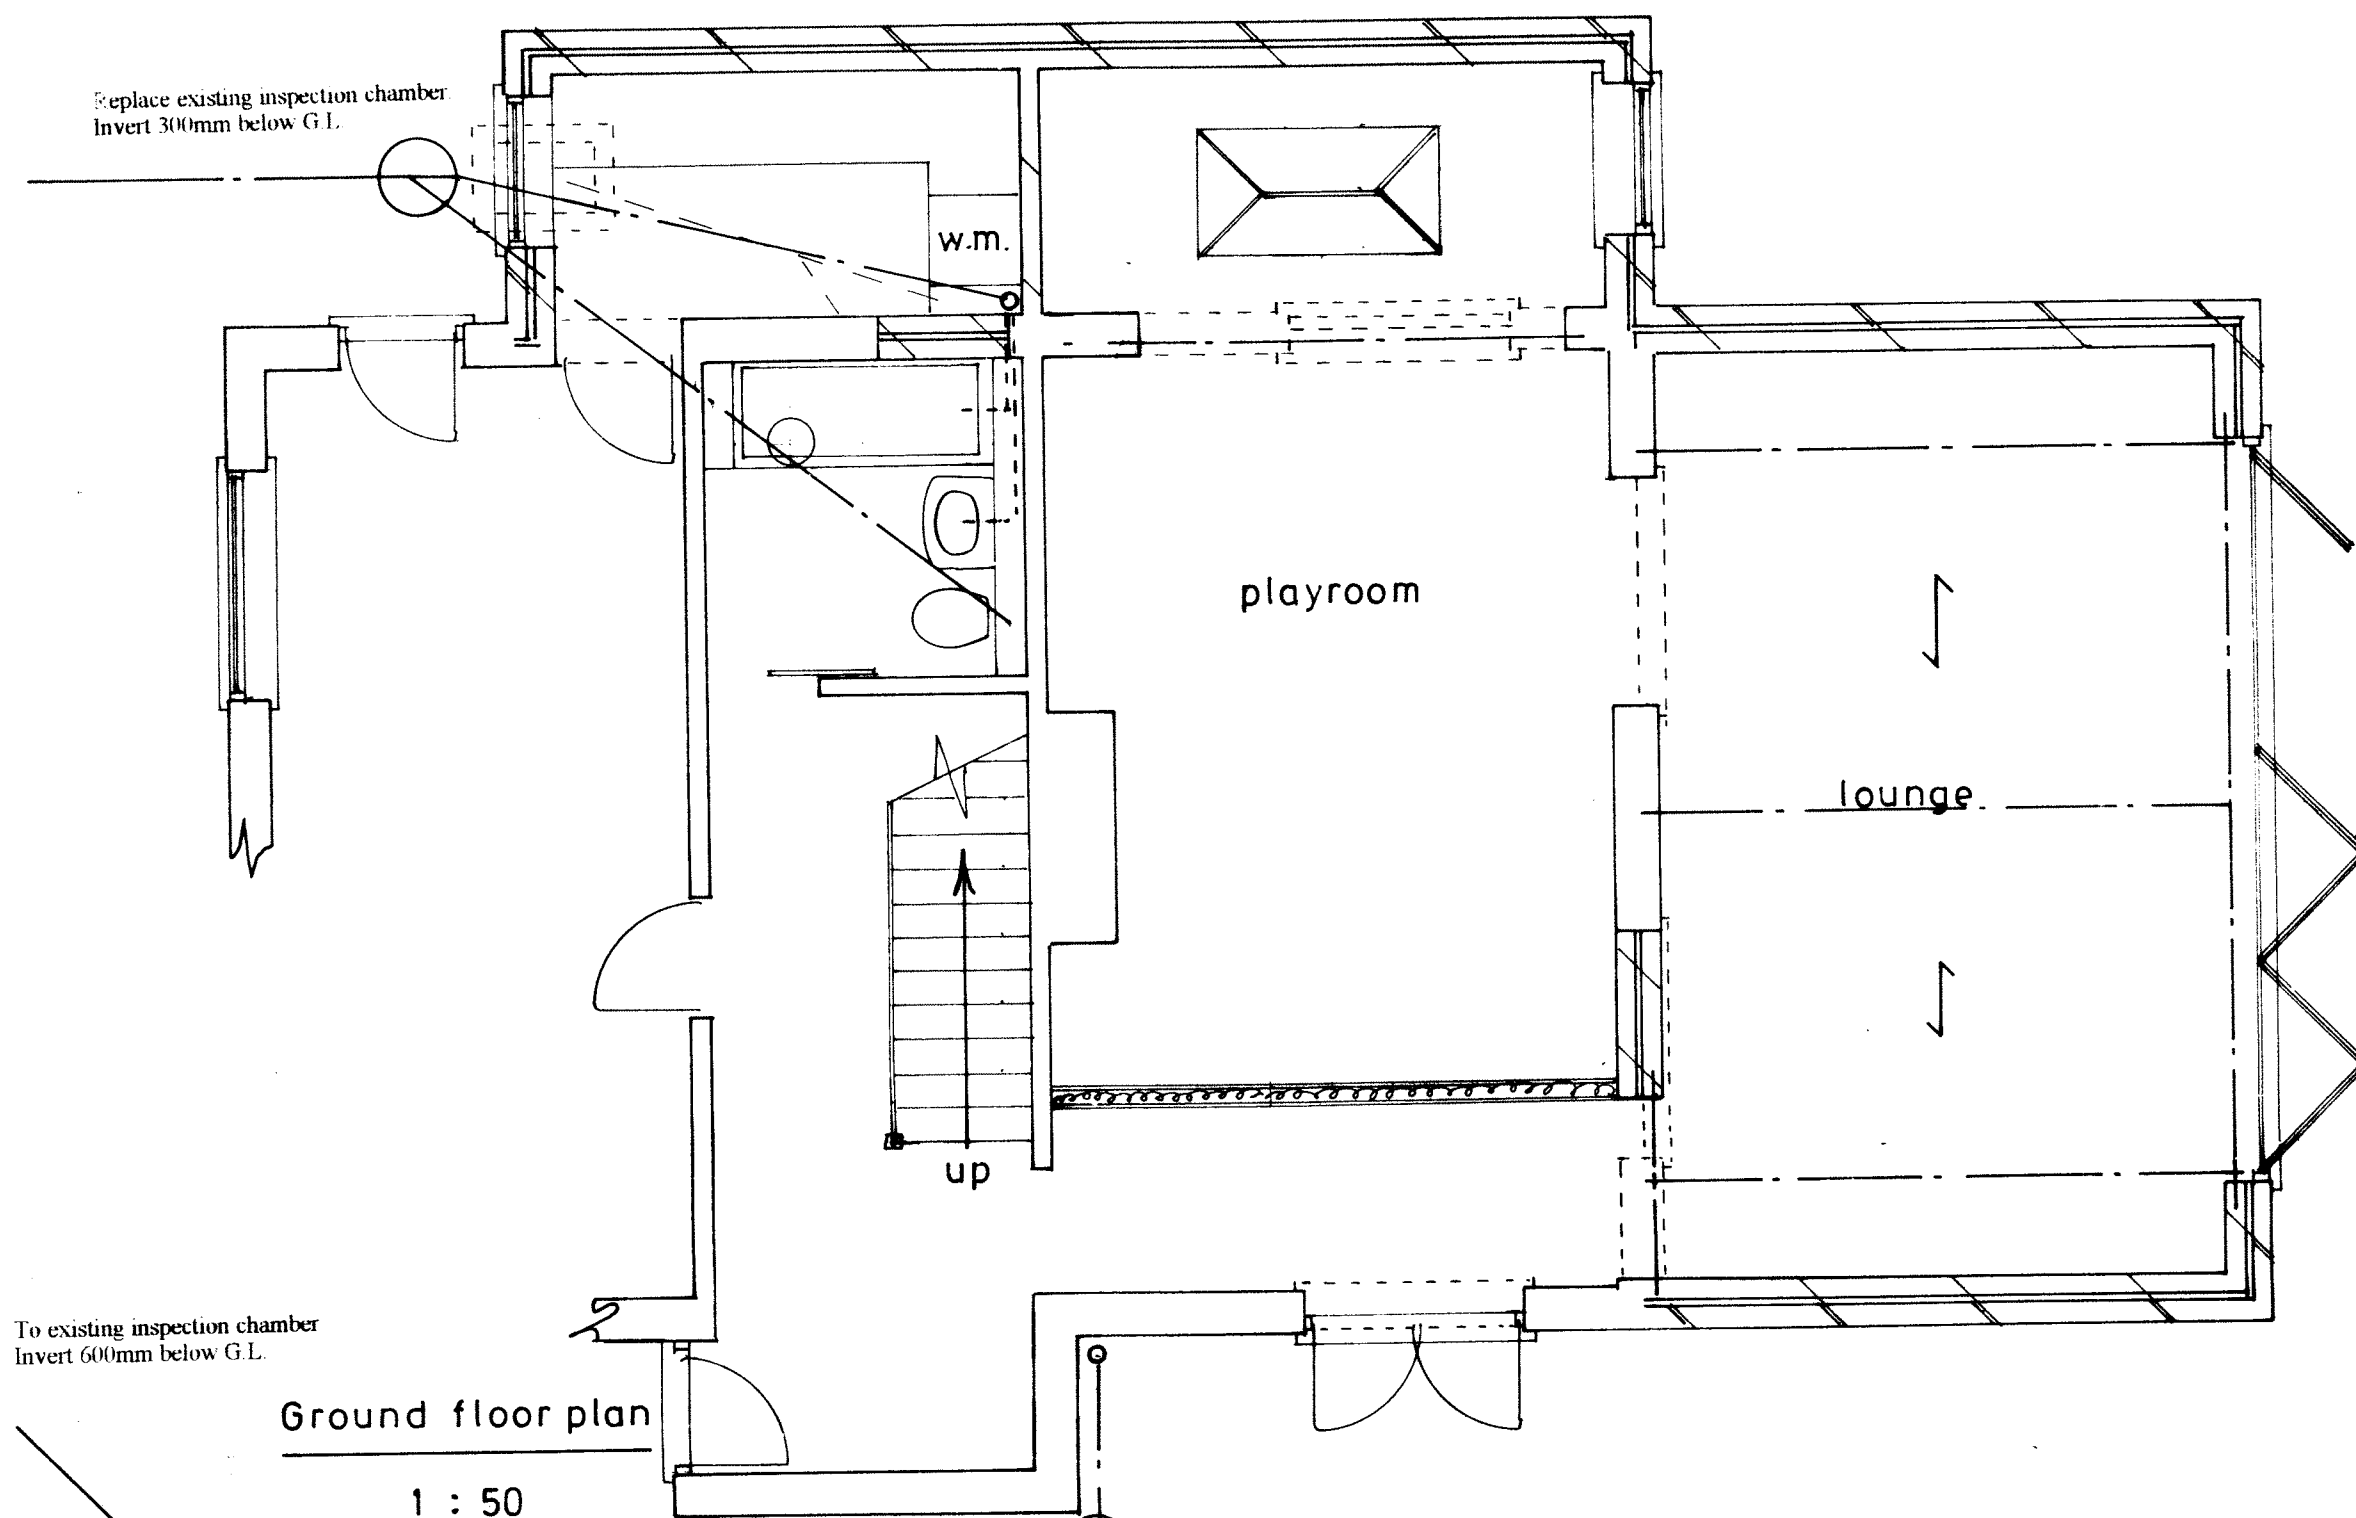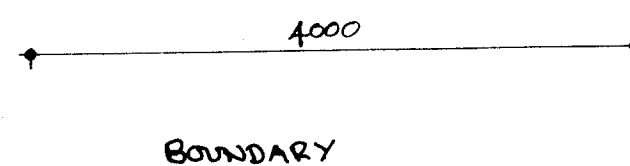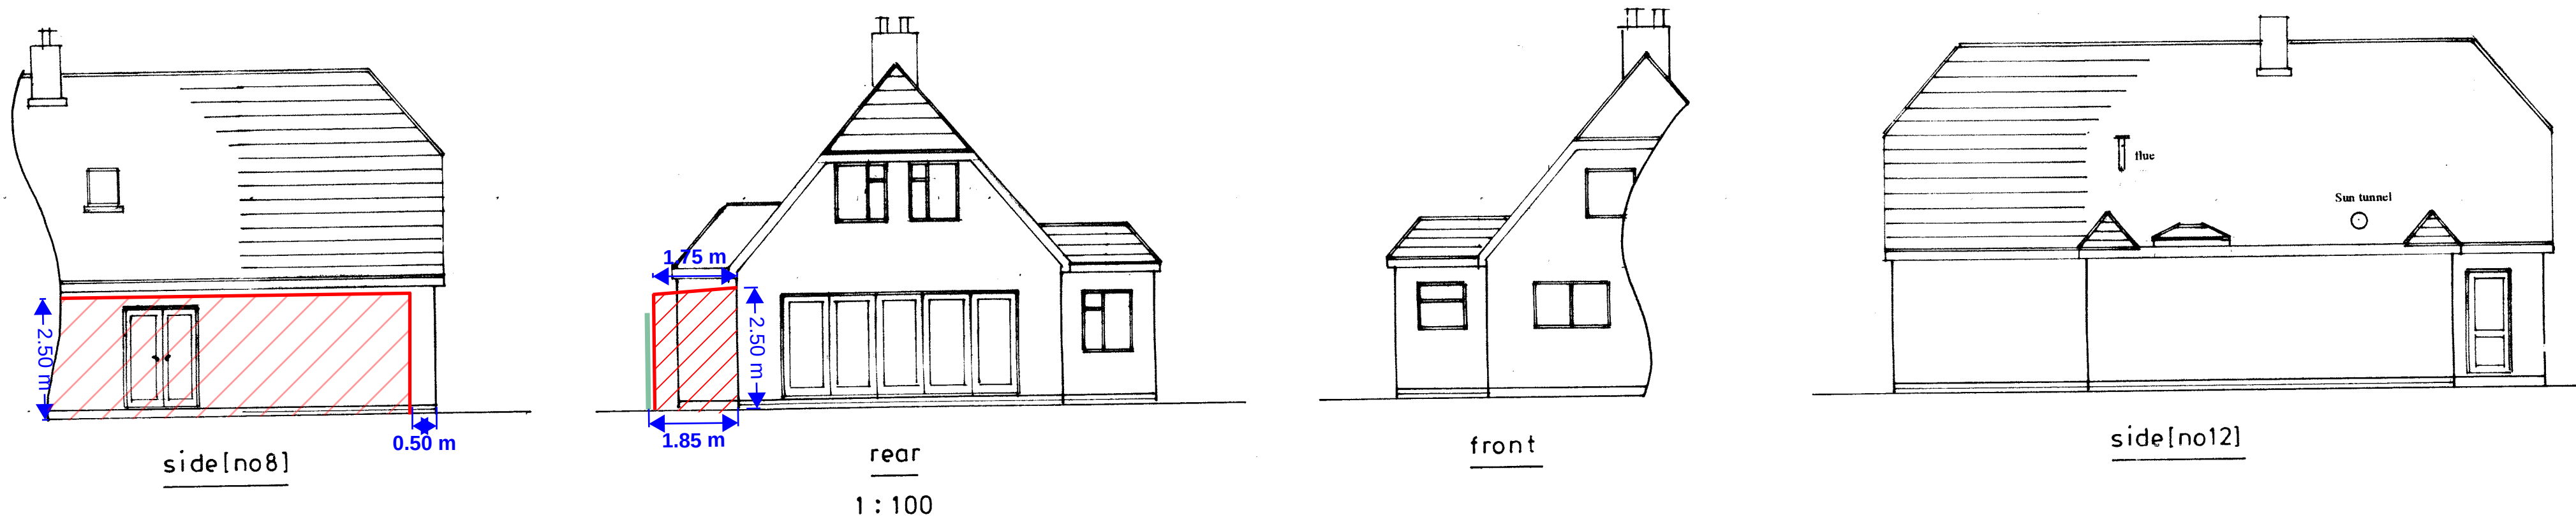

sheet 1 of 2

PROPOSED SINGLE AND TWO STOREY EXTENSIONS AT 10 CROFT WAY, FELPHAM FOR MR. L. KNOWLDEN.

Bryan Butcher
Rainbow Cottage
Nyetimber Lane
Bognor Regis PO21 3JX
01243 266871
07973 233442
bryan.butcher@btinternet.com
www.bryanbutcher.com