


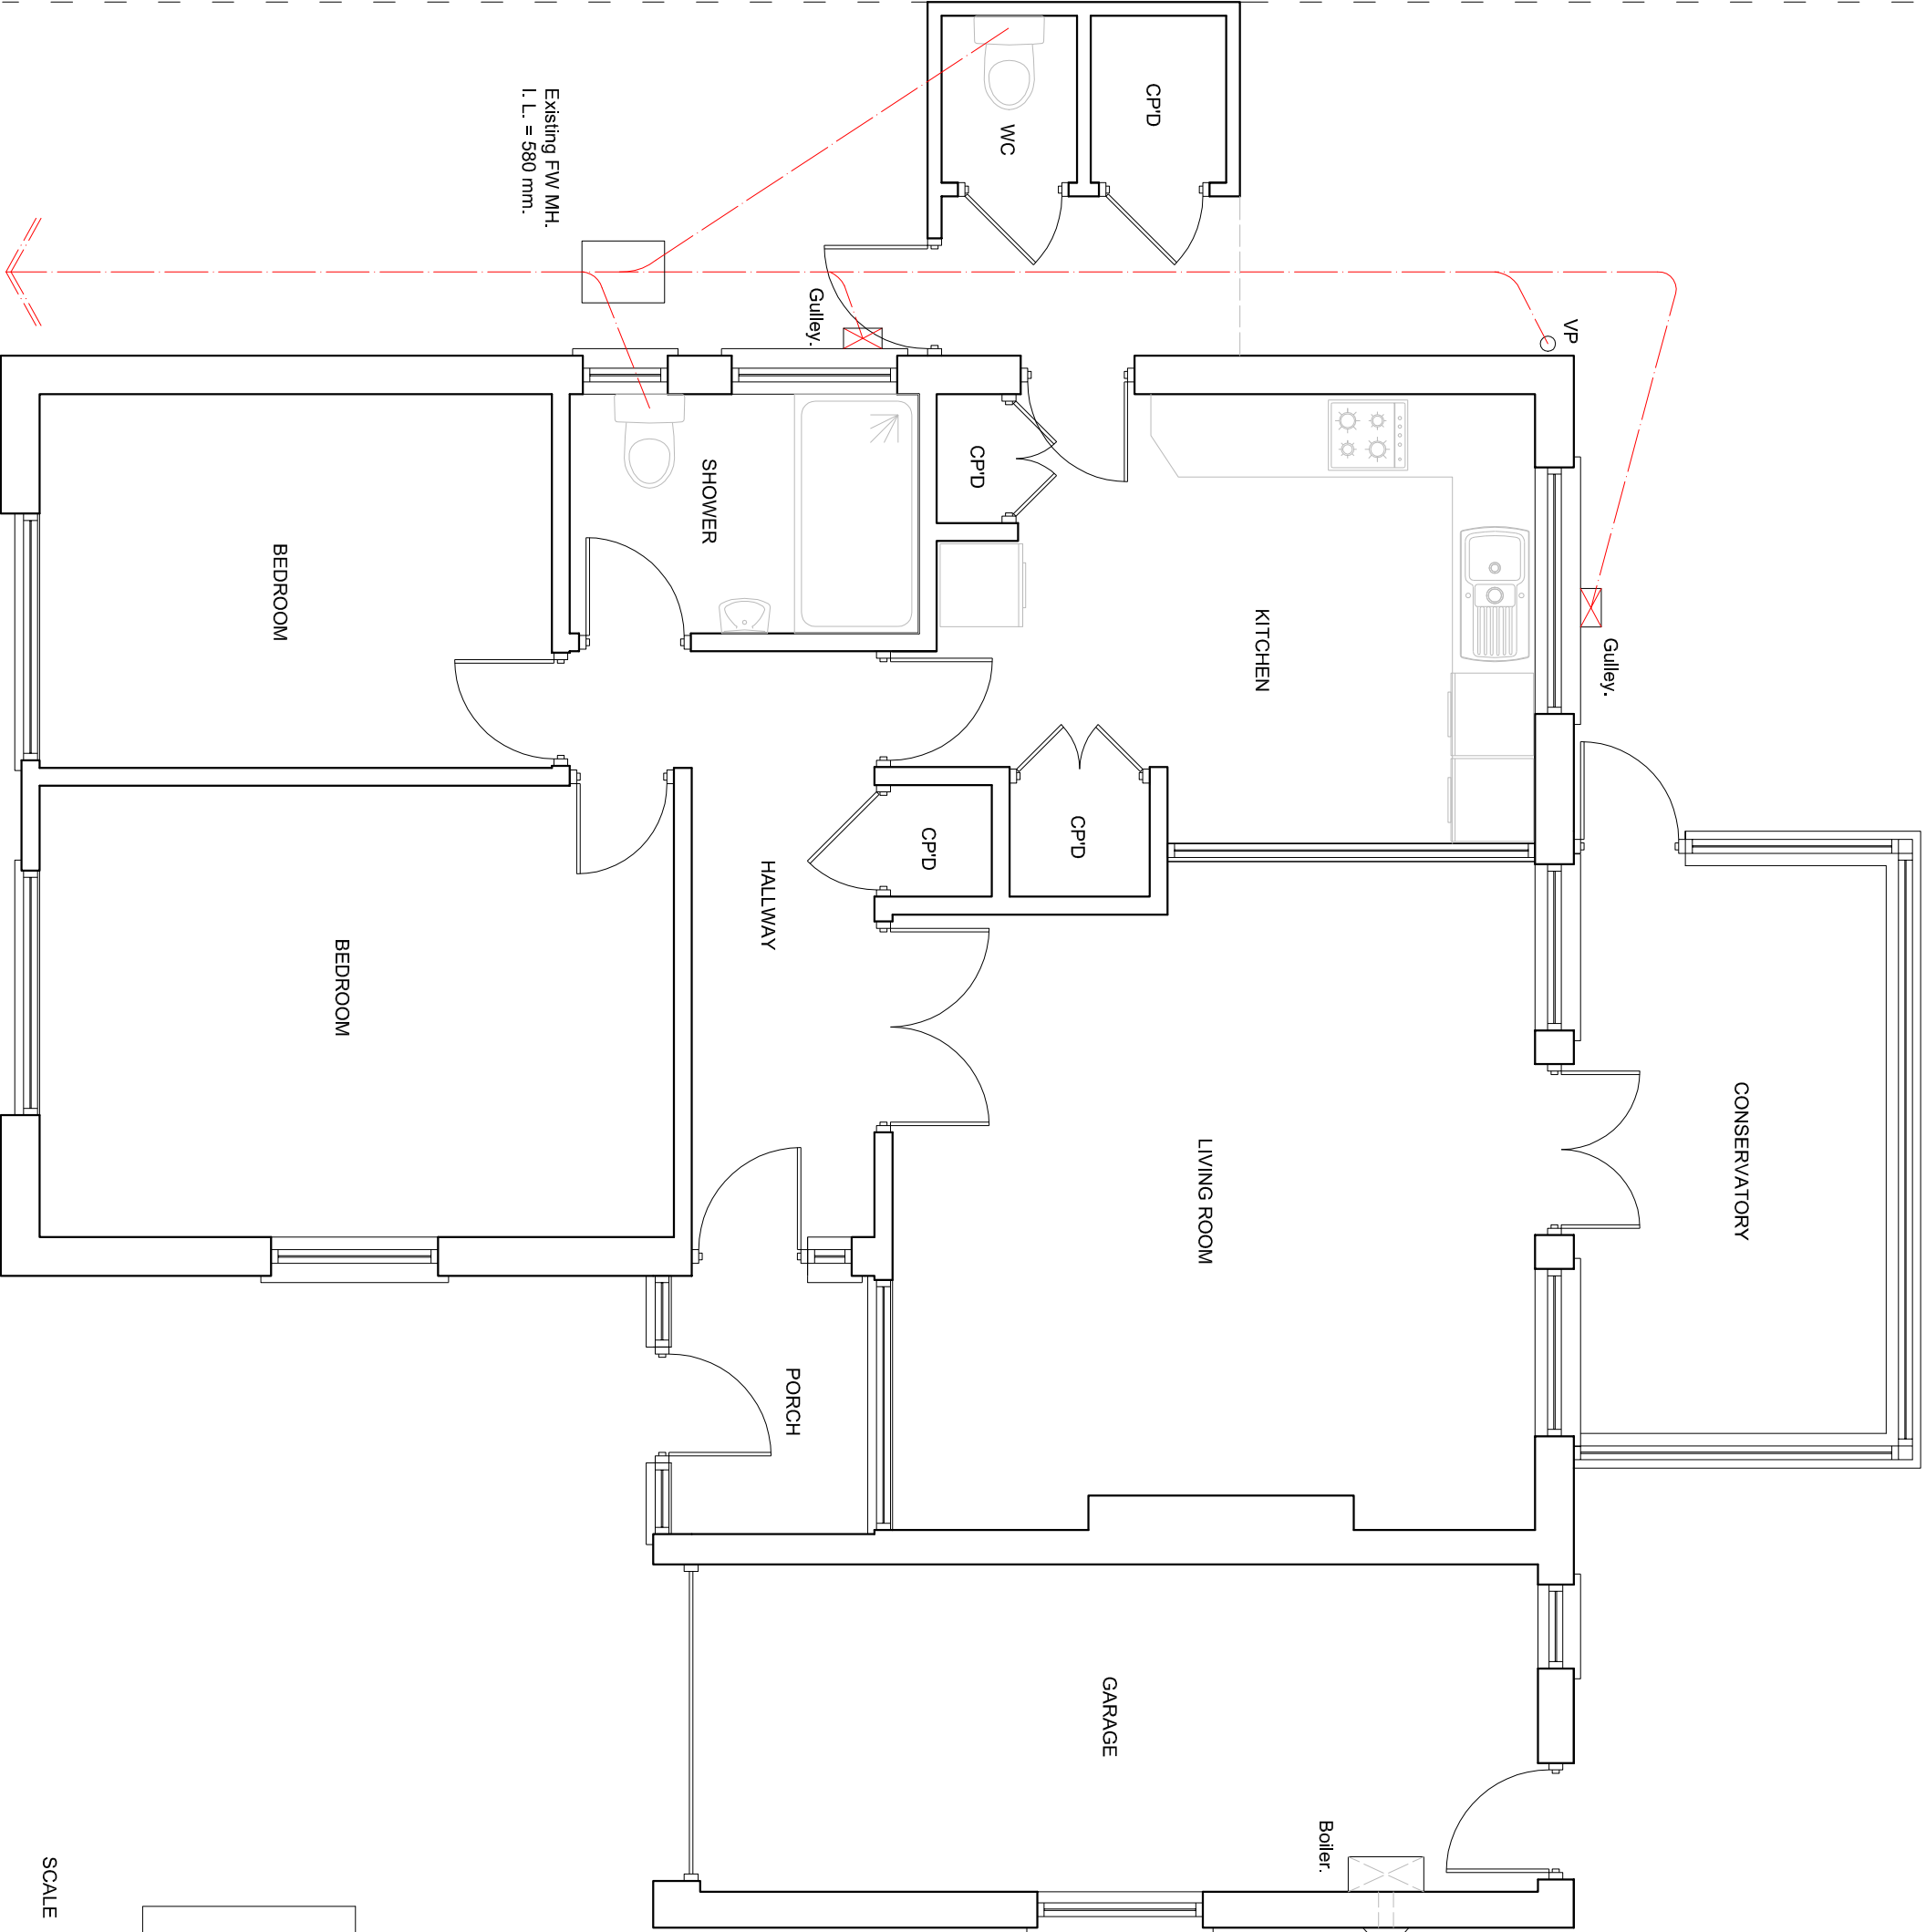

EXISTING GROUND FLOOR PLAN

SUSSEX BUILDING CONSULTANCY LIMITED

1 ASHMIERE LANE,
BOGNOR REGIS, WEST SUSSEX.

SCALE - 1/50 REV - DATE - 24/01/2014

LABC
partner

3 NORTHCOTE ROAD
BOGNOR REGIS
PO21 5LZ

TEL/FAX - (01243) 861379

