




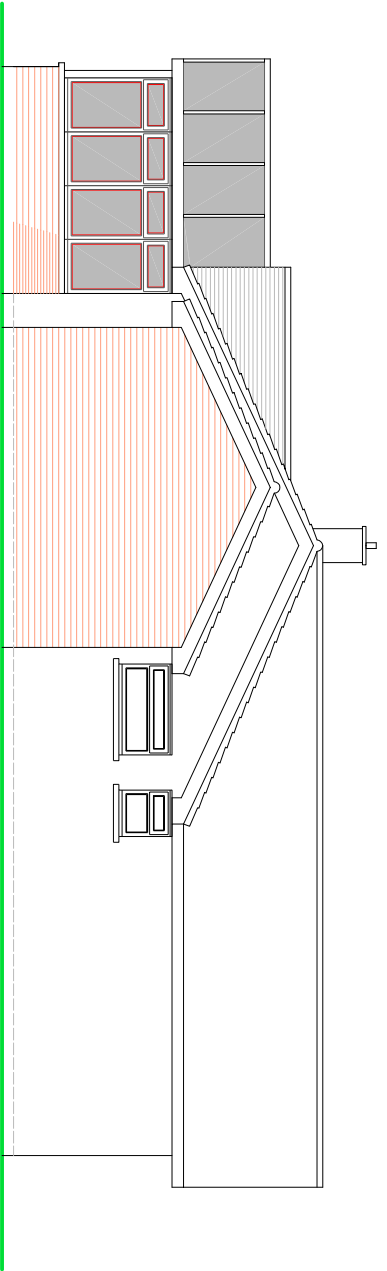


SIDE ELEVATION

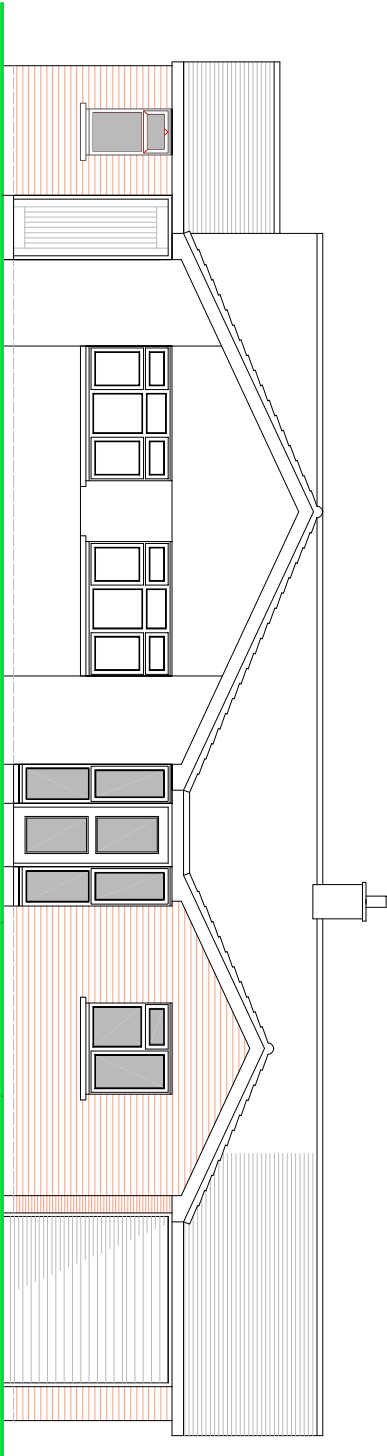

FRONT ELEVATION

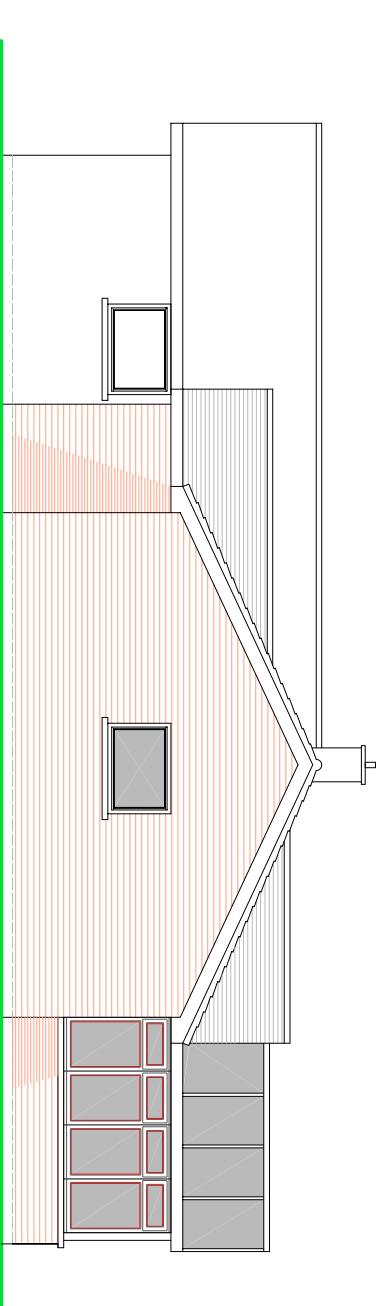

SIDE ELEVATION

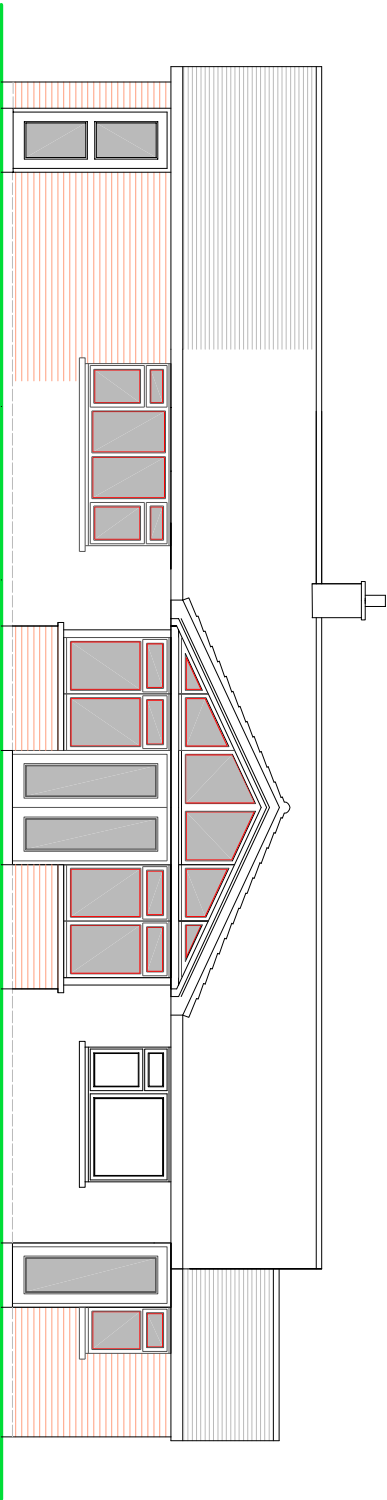


REAR ELEVATION

PROPOSED ELEVATIONS

NOTES

- ROOF - Interlocking concrete tiles to pitched roof, felted flat roof to single storey extensions to match, polycarbonate or glass roof to conservatory.
- WALLS - Face brick finish to external walls to match existing.
- WINDOWS/DOORS - White PVC framed double glazed units.

SCALE

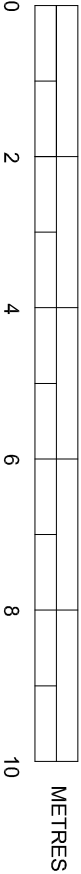

SUSSEX BUILDING CONSULTANCY LIMITED

1 LASHMERE LANE,
BOGNOR REGIS, WEST SUSSEX.

SCALE - 1/100 REV - A DATE - 03/1/2014

LABC
PARTNER
3 NORTHCOTE ROAD
BOGNOR REGIS
PO21 0LZ
TEL - (01243) 861379