


NOTES:

Dimensions to be checked on site before placing material orders or commencing work.
Any discrepancies shall be reported immediately.

Do not scale from these drawings except for planning purposes.
Use figured dimensions only.


Where applicable this drawing is to be read in conjunction with other consultants' drawings.

This drawing is the copyright of hda projects ltd.

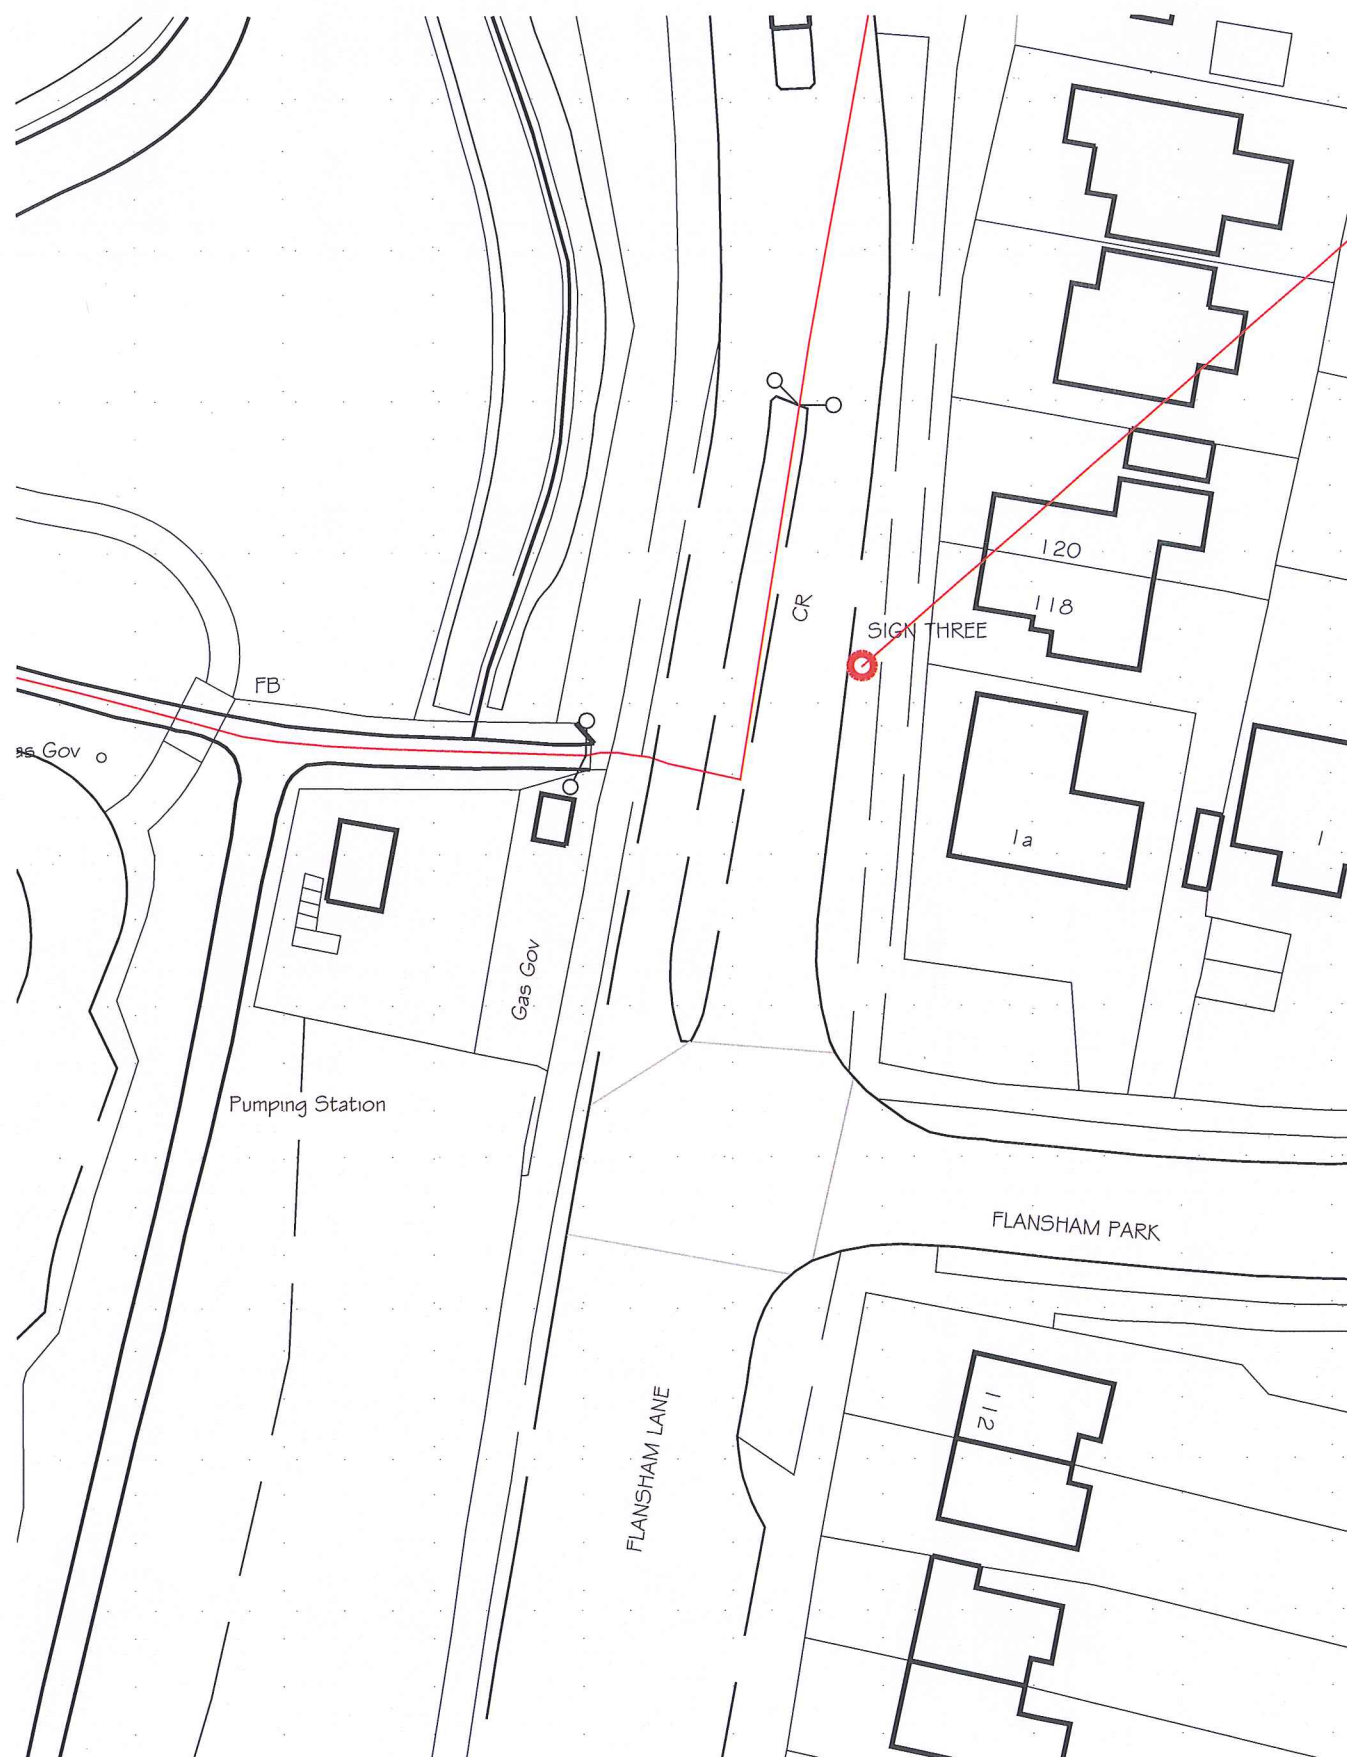


Block Plan 1: 500

Location For Gateway Sign

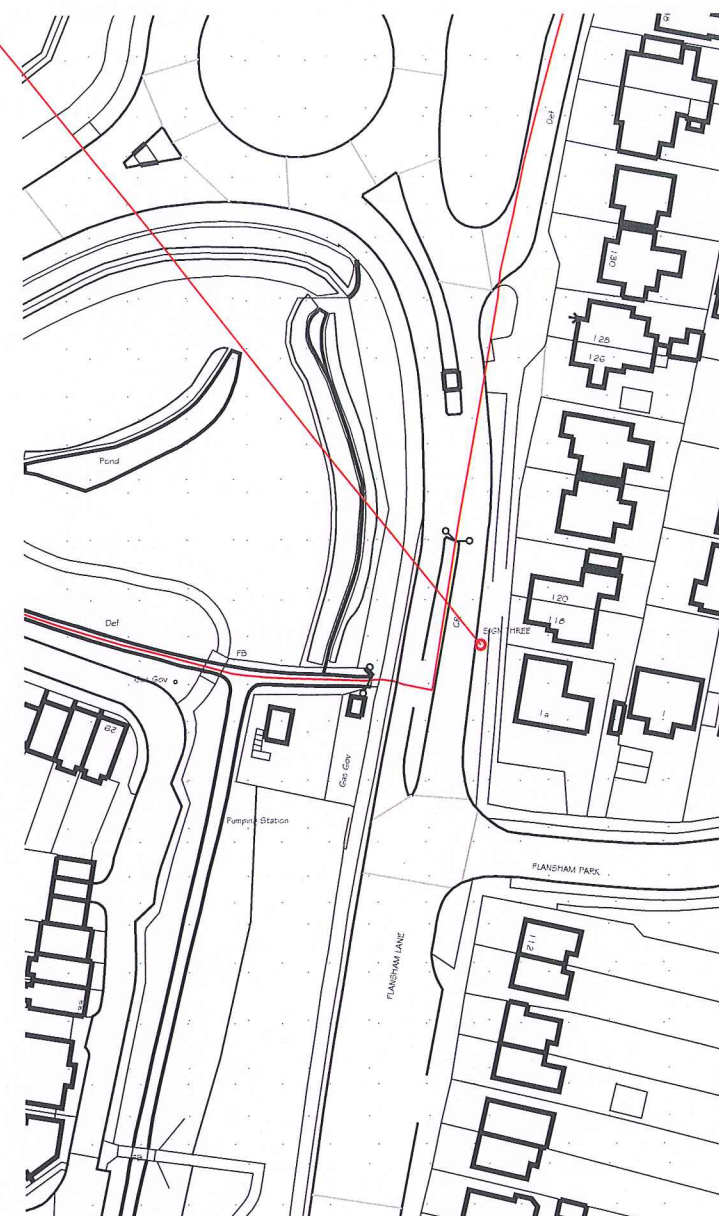

Location Plan 1: 1250

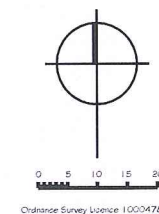

Rev | Date | Amendment

hda projects

St Johns House - St Johns Street
Chichester - West Sussex - PO19 1UU

Tel: 07881287017
e-mail: hdaprojects@talktalk.net

For
Felpham Parish Council

Project
Parish Gateway Signs
Flansham Road Lane
Bognor Regis

Title
Block and Location Plans

Date	Drawn	Scale	Checked
July 2017	wm	1: 500 + 1250 @ A3	
Job Number	Prefix	Drawing Number	Revision
1711	P	03	