



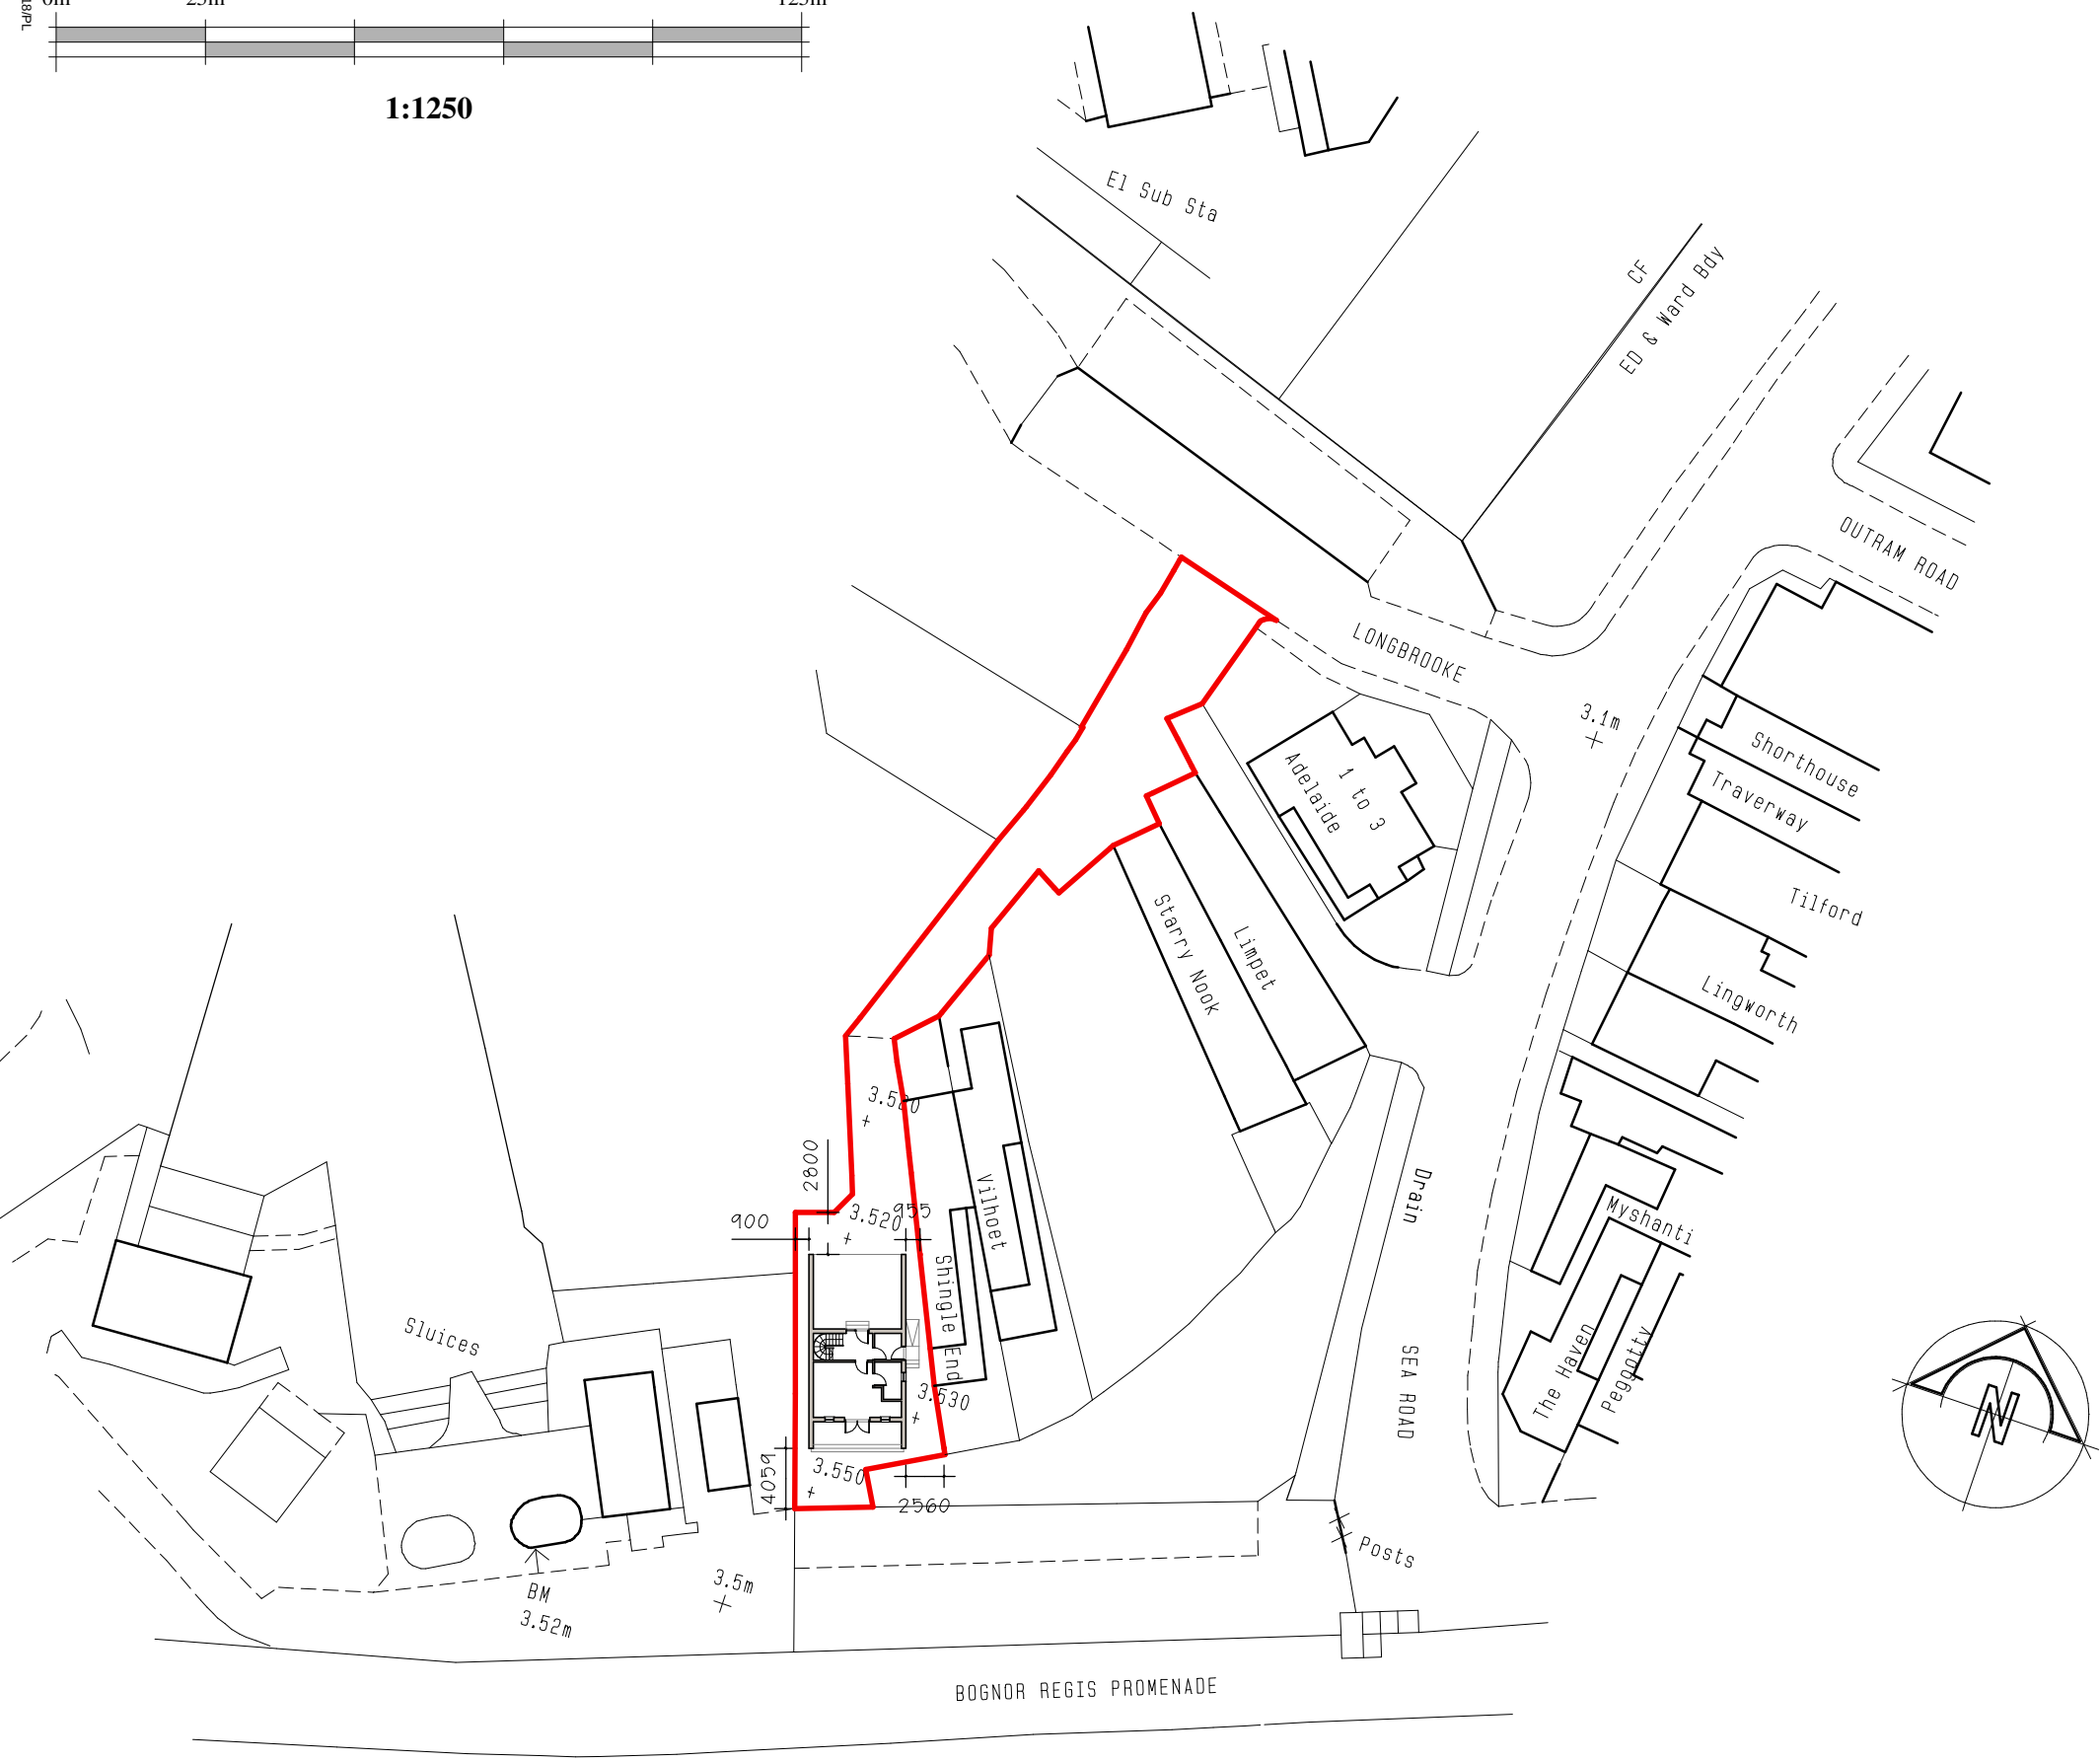

BLOCK PLAN

1: 500

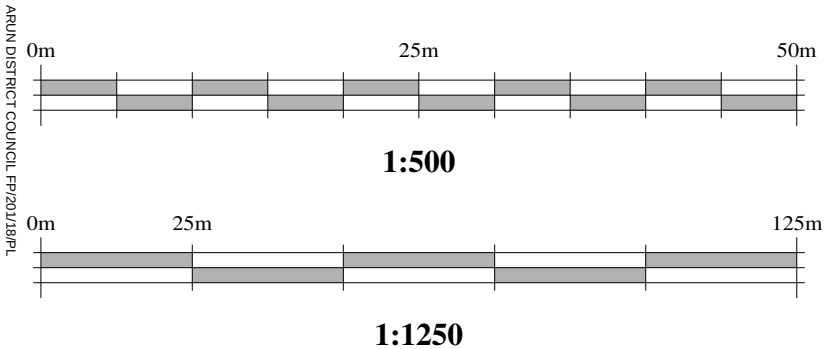

LOCATION PLAN

1: 1250

DRAWING TITLE :			
PROPOSED DWELLING			
PROJECT TITLE :			
SITE OF: 'MERMAID & PLAYBOX'			
SEA ROAD			
BOGNOR REGIS			
P022 7AW			
SCALE : 1: 1250 1: 500	JOB NO.	DWG NO.	REV.
SHEET: A3	190 : 2 : A		
DATE : JULY 2018			
 DEANPARKMAN architecture ARCHITECTURAL CONSULTANT & SURVEYOR Corner House, 68-70 Lugley Street, Newport, Isle of Wight, PO30 5ET tel: 01983 523709 mob: 07729778111 e-mail: dean@deanparkman.co.uk www.deanparkman.co.uk			