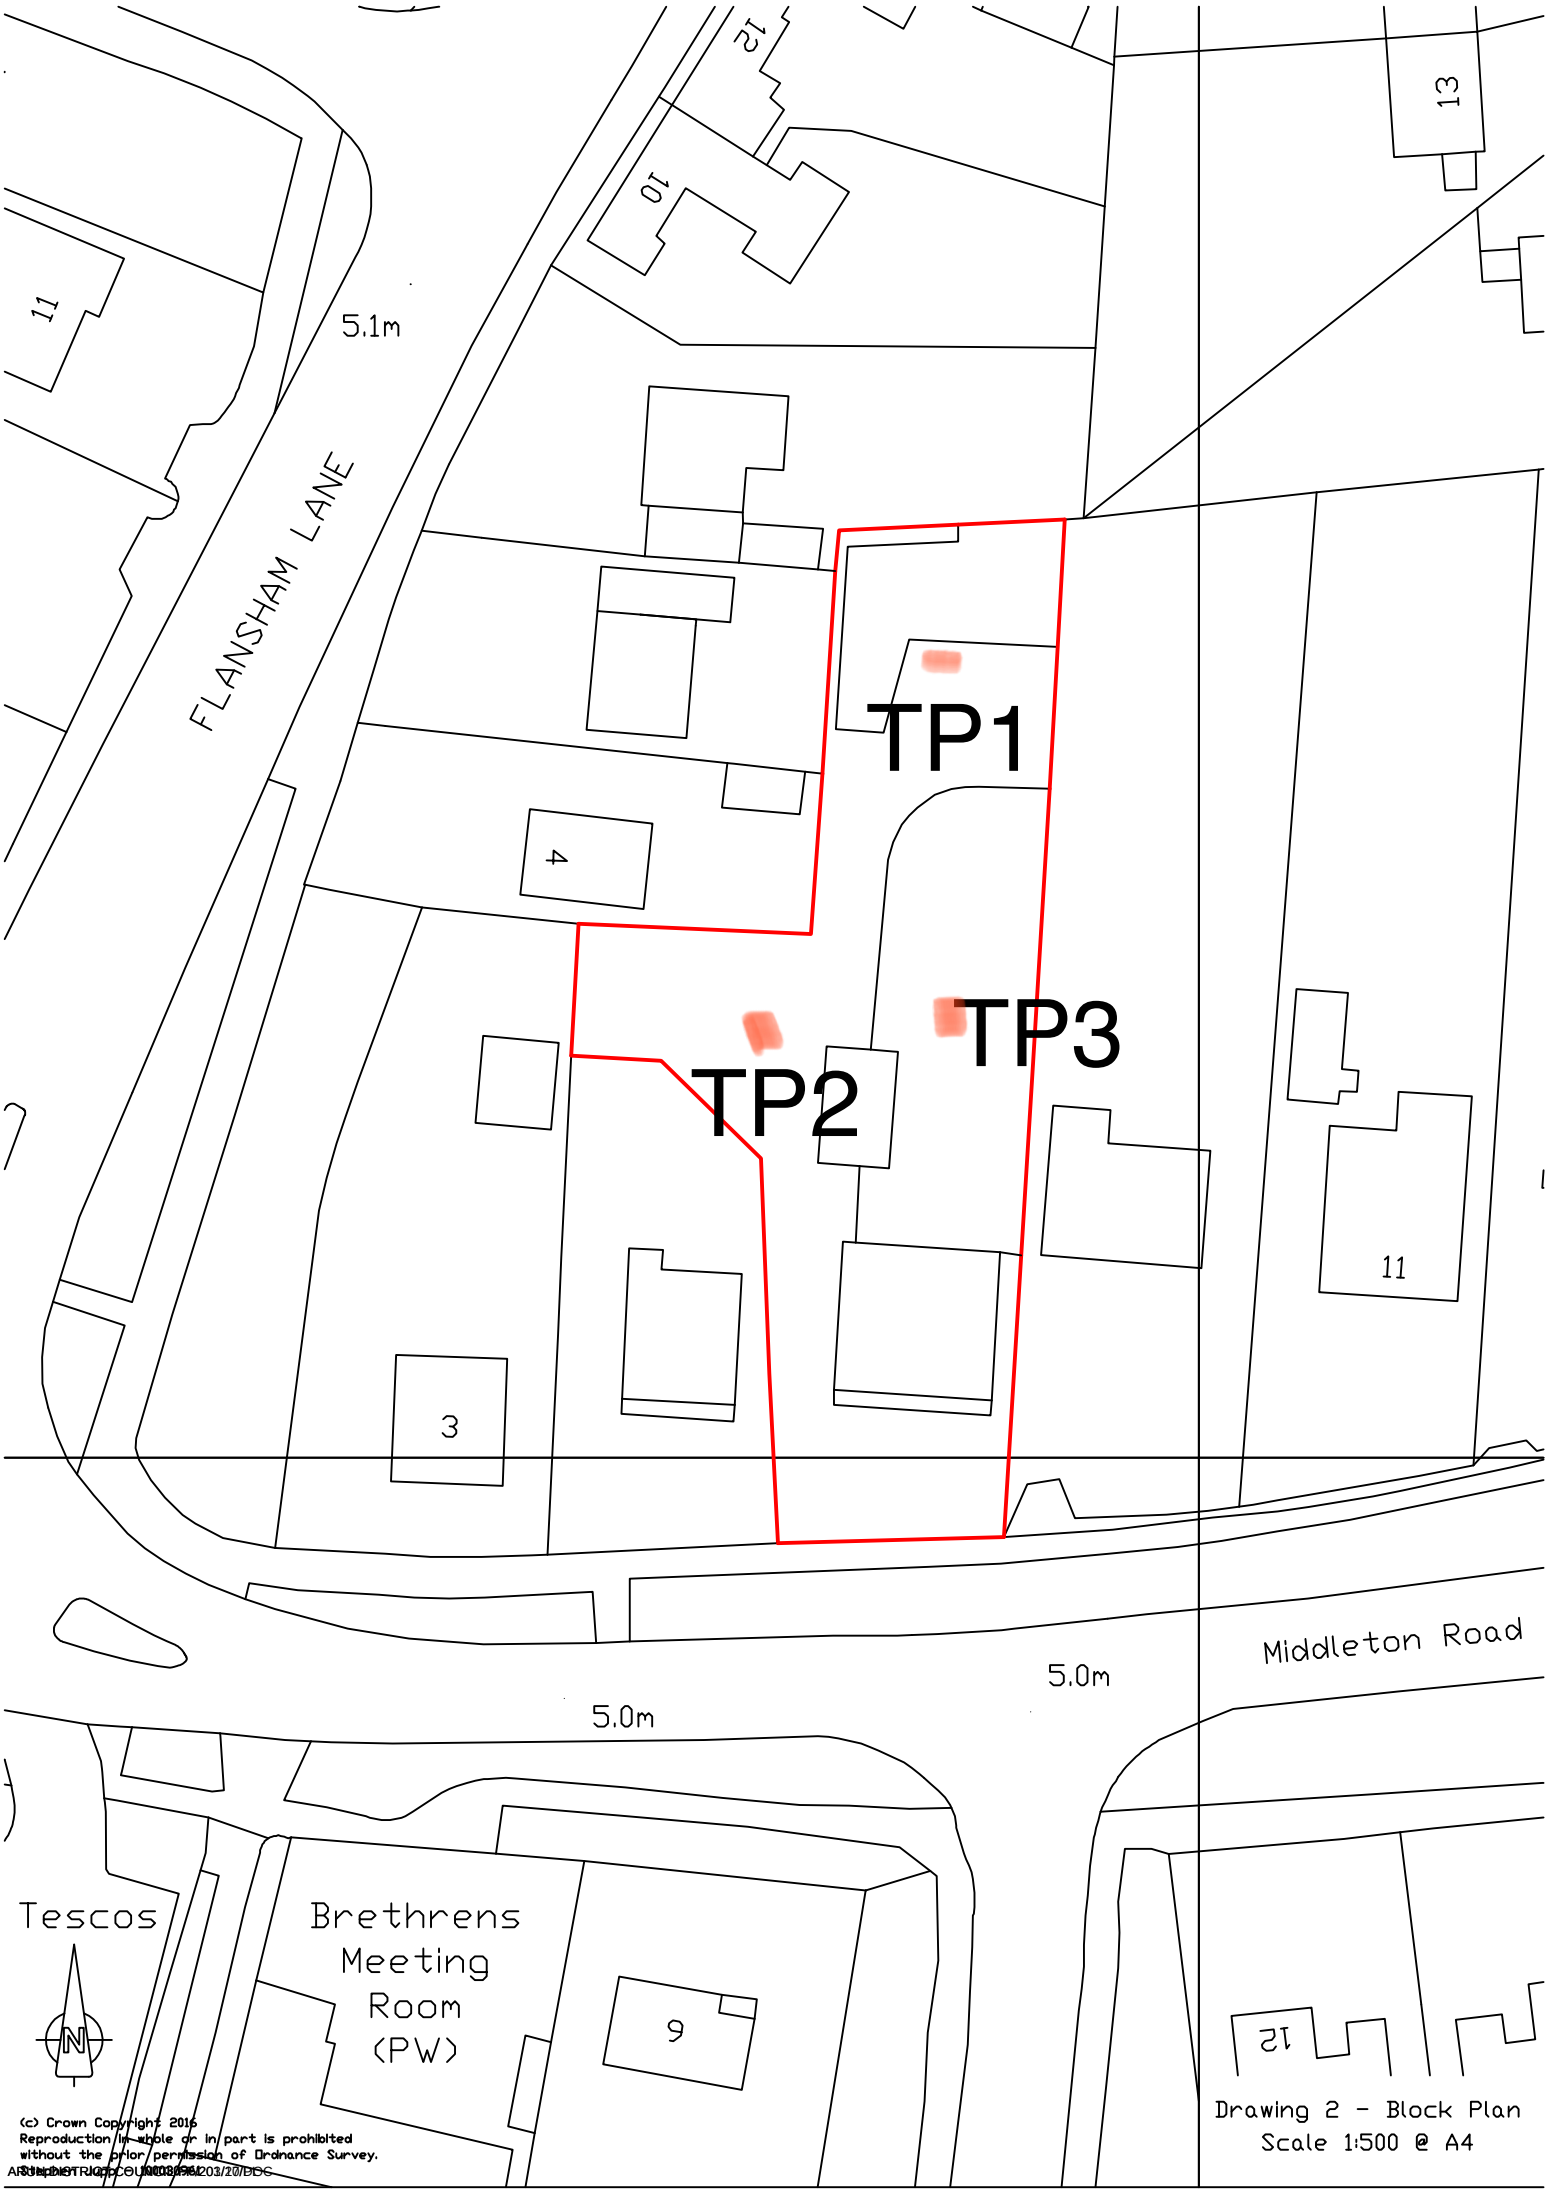



(c) Crown Copyright 2016
Reproduction in whole or in part is prohibited
without the prior permission of Ordnance Survey.

Drawing 2 - Block Plan
Scale 1:500 @ A4